



HAVANT BOROUGH
COUNCIL
07 NOV 2018
RECEIVED

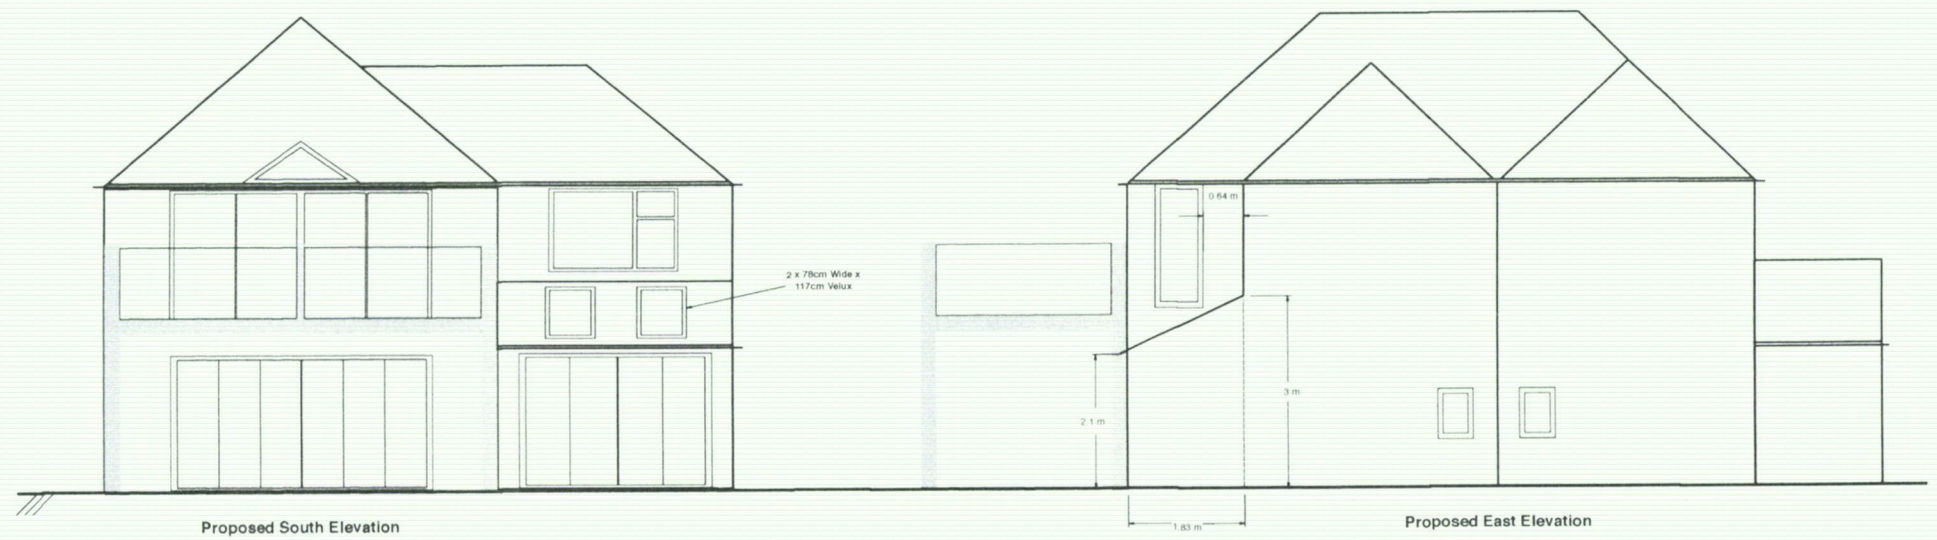

Ground Floor 'Fill In' Extension

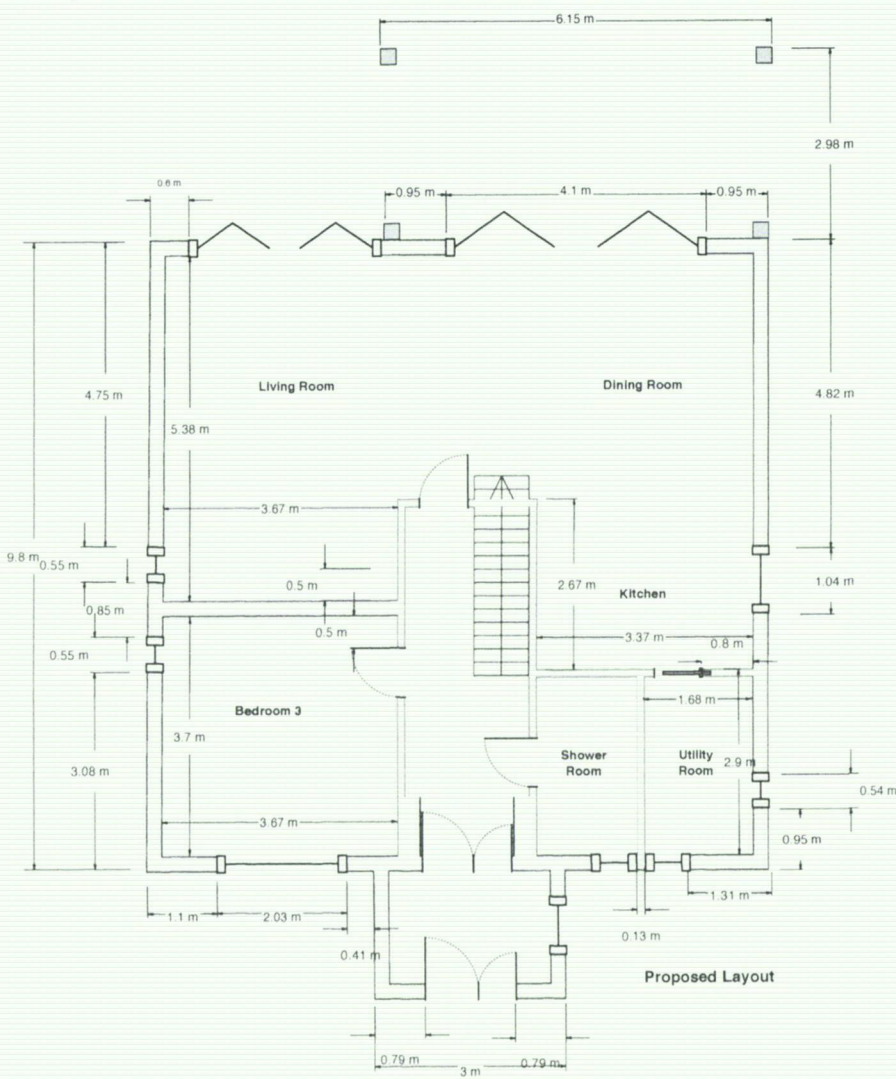