

Mr Paul Harvey
Peter Ernest Homes (Holdings) Limited
PO Box 297
Waterlooville
Hampshire
PO7 7TP



15th January 2018

Dear Paul,

15 Billett Avenue, Waterlooville Culvert Replacement

1.0 CCTV Condition Survey

- 1.1 I confirm that I have undertaken a review of the CCTV survey undertaken by Aquajet on the 26th September 2012 on behalf of the Environment Agency. The report is entitled Billett Avenue, Waterlooville, Hampshire CCTV Survey NFCDD:07128S5300303L02 dated 16th October 2012.
- 1.2 The culvert is located on land adjacent to 15 Billett Avenue and flows in a south westerly direction from the inlet to outlet as illustrated by the attached location plan. The culvert forms part of the Hermitage Stream. Responsibility for the upkeep and maintenance of the culvert rests with the riparian owner of the land through which the culvert passes.
- 1.3 The CCTV survey revealed an existing circular concrete culvert of 1050mm diameter with broken and significantly deformed sections of pipework as illustrated by the attached photographs. The report concluded in 2012 that remedial works were required to remedy the defective culvert structure within a five year period. No remedial works have been undertaken to date.

2.0 Remedial Works

- 2.1 We confirm that we have recommended, given the serious defects uncovered by the CCTV survey, that the culvert be replaced as soon as possible in order to restore the structural integrity of the culvert.
- 2.2 An application has been submitted on your behalf to the Environment Agency for an environmental permit for a flood risk activity to allow the existing culvert to be replaced. This application was registered by the Environment Agency as a valid application on 30th November 2017 under their Reference EPR/DB3156BP. Refer to the attached copy of the full EA FRAP application and additional information requested. This

document sets out the extent of the proposed works and the method of construction.

3.0 Method of Construction

3.1 The culvert is to be replaced on the line of the existing culvert and over-pumping will be used to maintain flows whilst the works are being carried out.

3.2 The sequence of works, as illustrated by HDL drawing nos. 16-2654-2101, 2111 & 2151 attached, will be as follows:-


- Remove any trees within the confines of construction zone on the line of the existing culvert together with roots that have grown into the proposed excavation zone.
- Set up pumps.
- Excavate above the culvert adjacent to the south boundary or at the point culvert meets the adjacent land ownership and create a temporary road for plant on one side of the culvert and a path way on the other. Carry the above operation out over full length of culvert.
- With the use of trench boxes excavate above culvert until approx. half way down 1200mm diameter pipe. Install culvert lifting coupler, cut pipe mid-section and lift off top section of ring in one piece. Clear out any sediment/debris that has fallen into bottom of remaining ring.
- Drive down trench boxes either side of remaining half ring and remove remnant lower half of existing pipe.
- Install pipe bedding to base of trench prior to installing new culvert.
- Backfill and withdraw trench boxes.

4.0 Programme

4.1 Initial feed back from the Environment Agency has been positive and it is expected that the application will be approved. The consent when granted will allow the culvert to be replaced.

4.2 The works are expected to be completed over a period of 12 weeks.

Yours sincerely,
for Hamill Davies Limited

 

Brian Hamill

Drawings

AQUAJET

Aquajet (GB) Ltd

Retford

Nottinghamshire, DN22 6HG

Tel: 01777 701335, Fax: 01777 701344

Inspection photos

Place:
Waterlooville

Road:
Off Billet Avenue

Date:
27/09/2012

section number:
1

PLR:
Inlet X



Photo: 6_6a, Tape No.: 1, 00:00:00
0m, Longitudinal Fracture at 05 o'clock

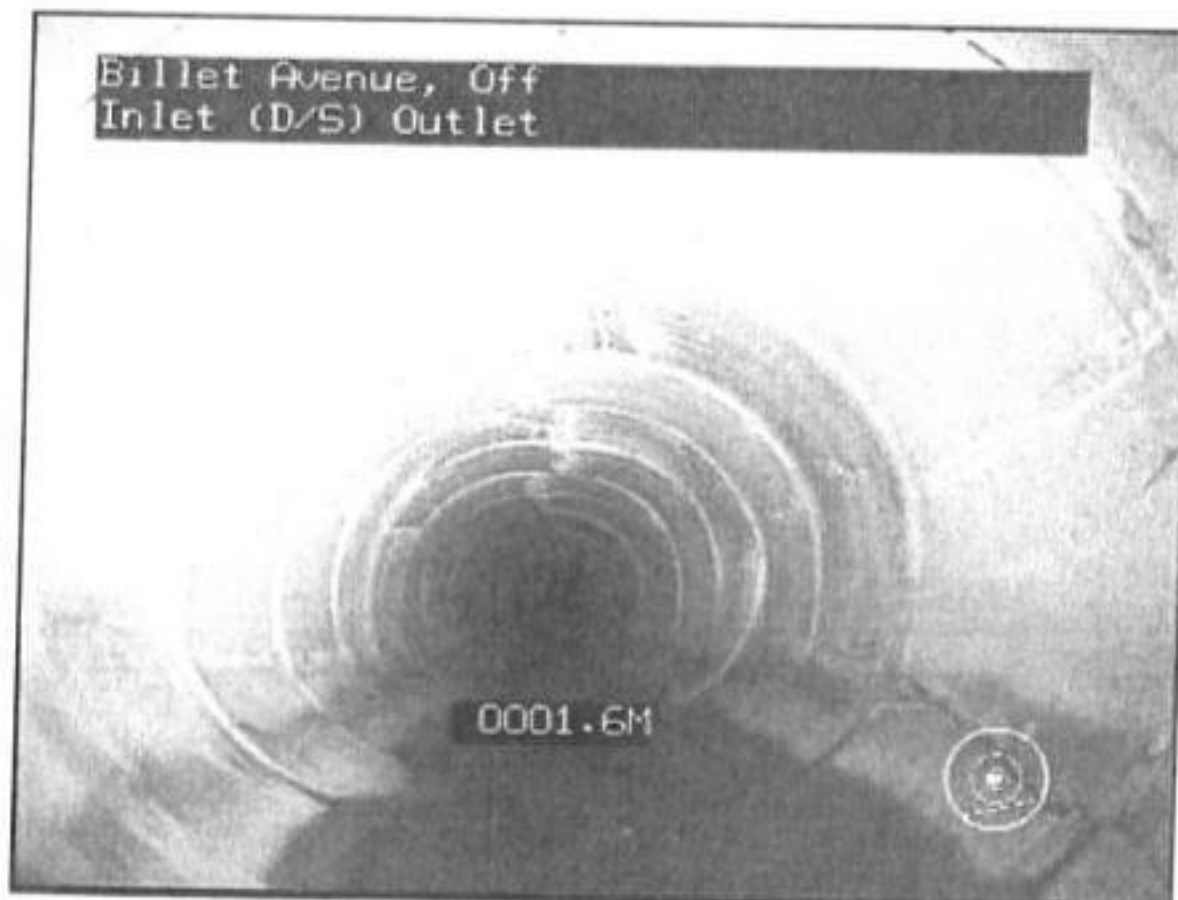


Photo: 1_7a, Tape No.: 1, 00:00:00
1.6m, Sewer Broken, from 12 to 12 o'clock, Start

[illegible]

Manhole Ref.	Cover Level	Invert Level	Depth (m)	Size/Construction	Cover/Grates
C1	40.33	36.55	3.78	2.4-m ² /Type 1A	B125
C2	40.03	36.39	3.64	2.4-m ² /Type 1A	B125
C3	38.78	36.26	2.52	2.4-m ² /Type 1A	B125



ALL WORKS IN ACCORDANCE WITH SEWERS
FOR ADOPTION 7TH EDITION.

ALL EXISTING LATERAL PIPE CONNECTIONS TO EXISTING CULVERT TO BE REINSTALLED WITH NEW PROPOSED CULVERT.

PRELIMINARY








FOR DRAINAGE NOTES REFER TO DRG No
18-2854-2101

ALL WORKS IN ACCORDANCE WITH SEMIUS
FOR ADOPTION 7TH EDITION.


PRELIMINARY

[illegible]



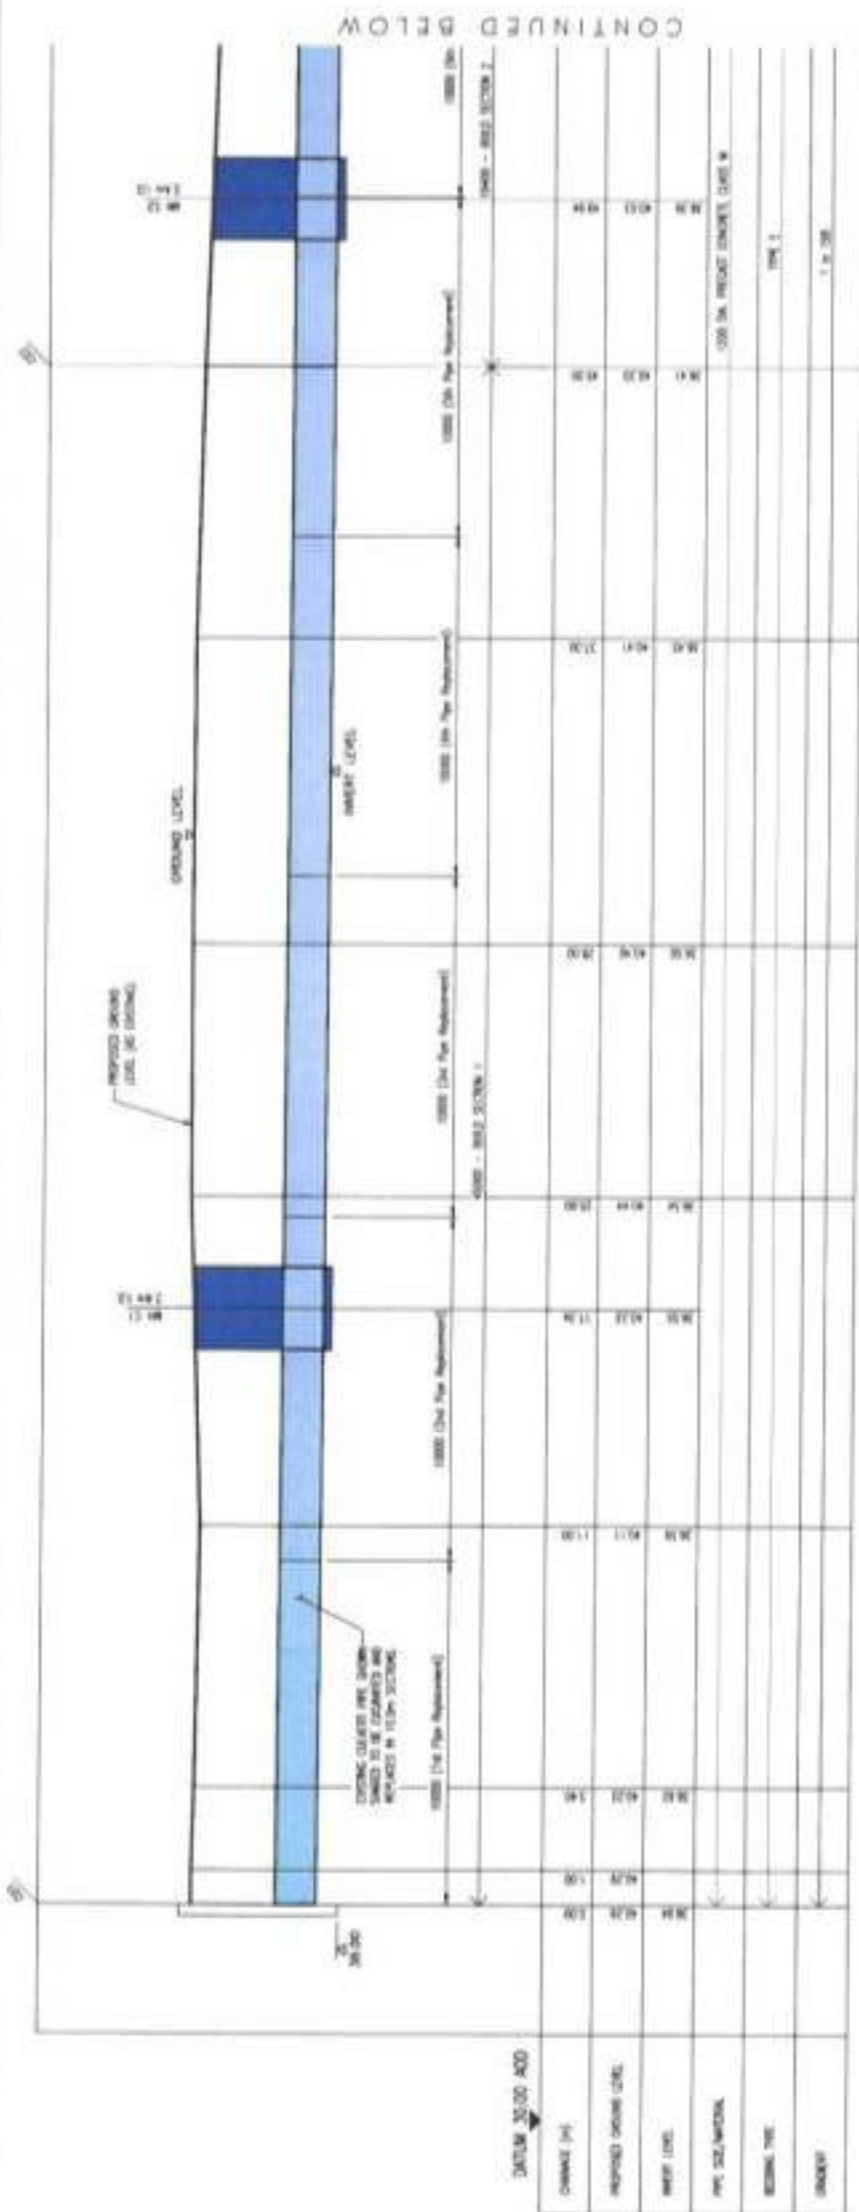

LONGITUDINAL SECTION THROUGH CULVERT C01 ~ C04
(CONTINUED BELOW)

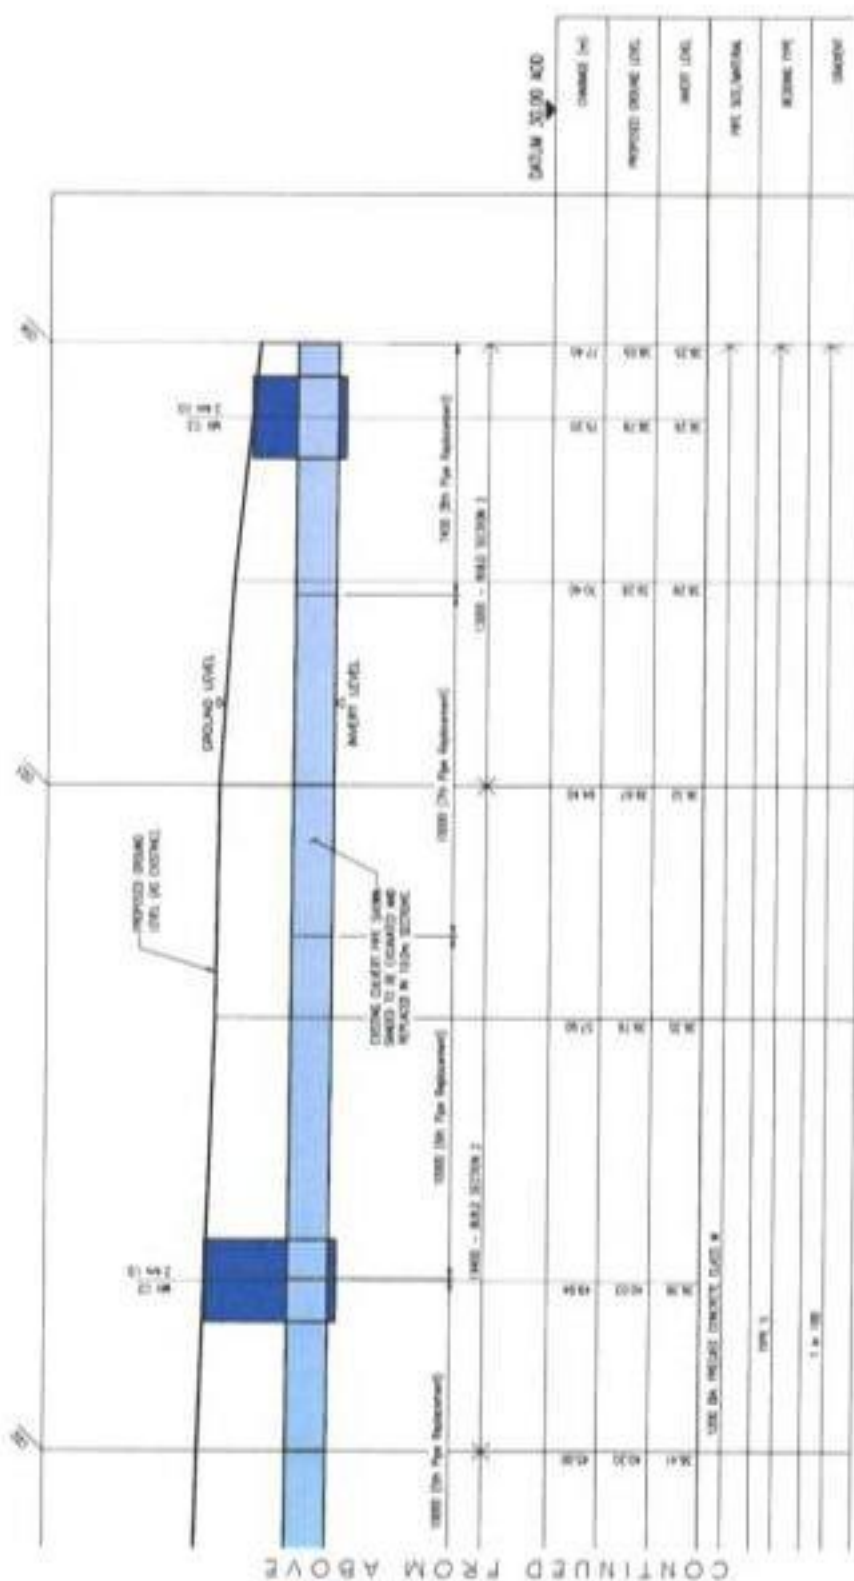

LONGITUDINAL SECTION THROUGH CULVERT C01 ~ C04
(CONTINUED FROM ABOVE)

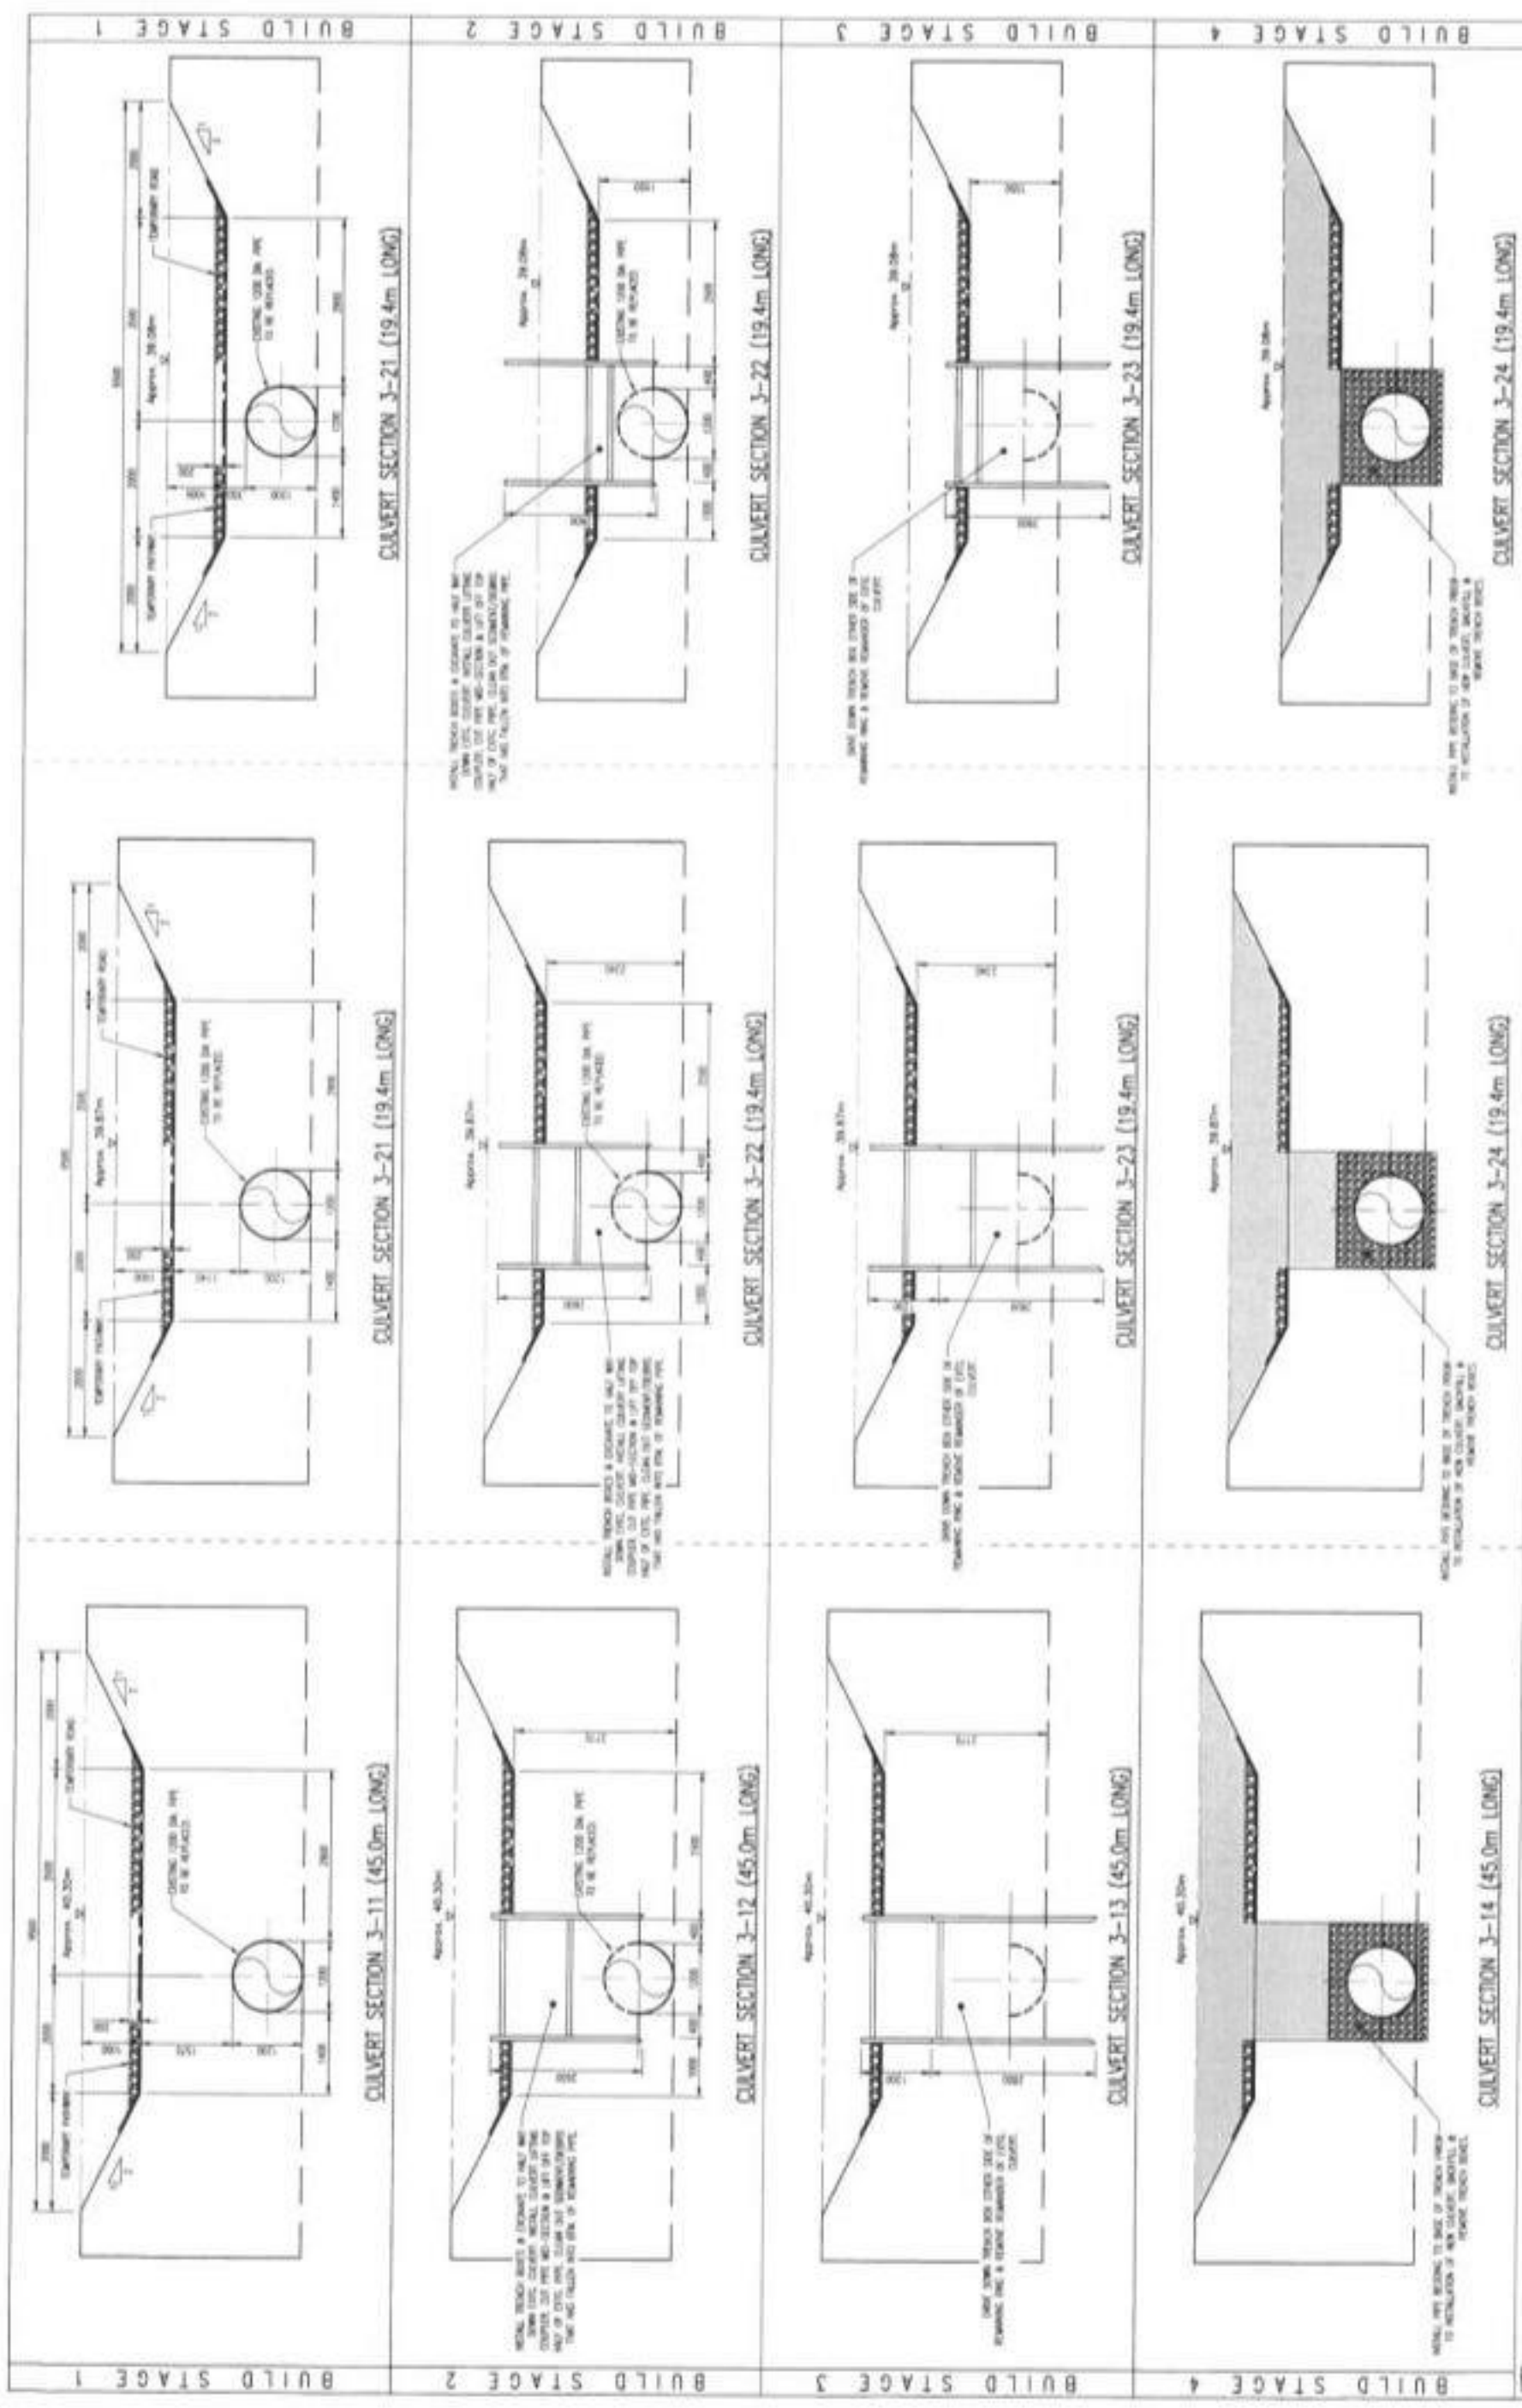

PRELIMINARY

ALL WORKS IN ACCORDANCE WITH SEWERS FOR ADOPTION 7TH EDITION


NOTES

1. THE DRAWING IS COPYRIGHT AND SHOULD NOT BE REPRODUCED WITHOUT PERMISSION.
2. THE DRAWING IS TO BE READ IN CONJUNCTION WITH THE APPROVED SPECIFICATIONS AND INSTRUCTIONS ARE TO BE OBSERVED TO THE EXTENT OF BOTH PARTS.
3. ALL INFORMATION/DETAILS INDICATED MUST BE USED TO ASSURE/VERIFY THE WORKING WHICH ARE TO BE SET OUT/CHAINED FROM THE COMMENCEMENT OF ANY WORK.









