


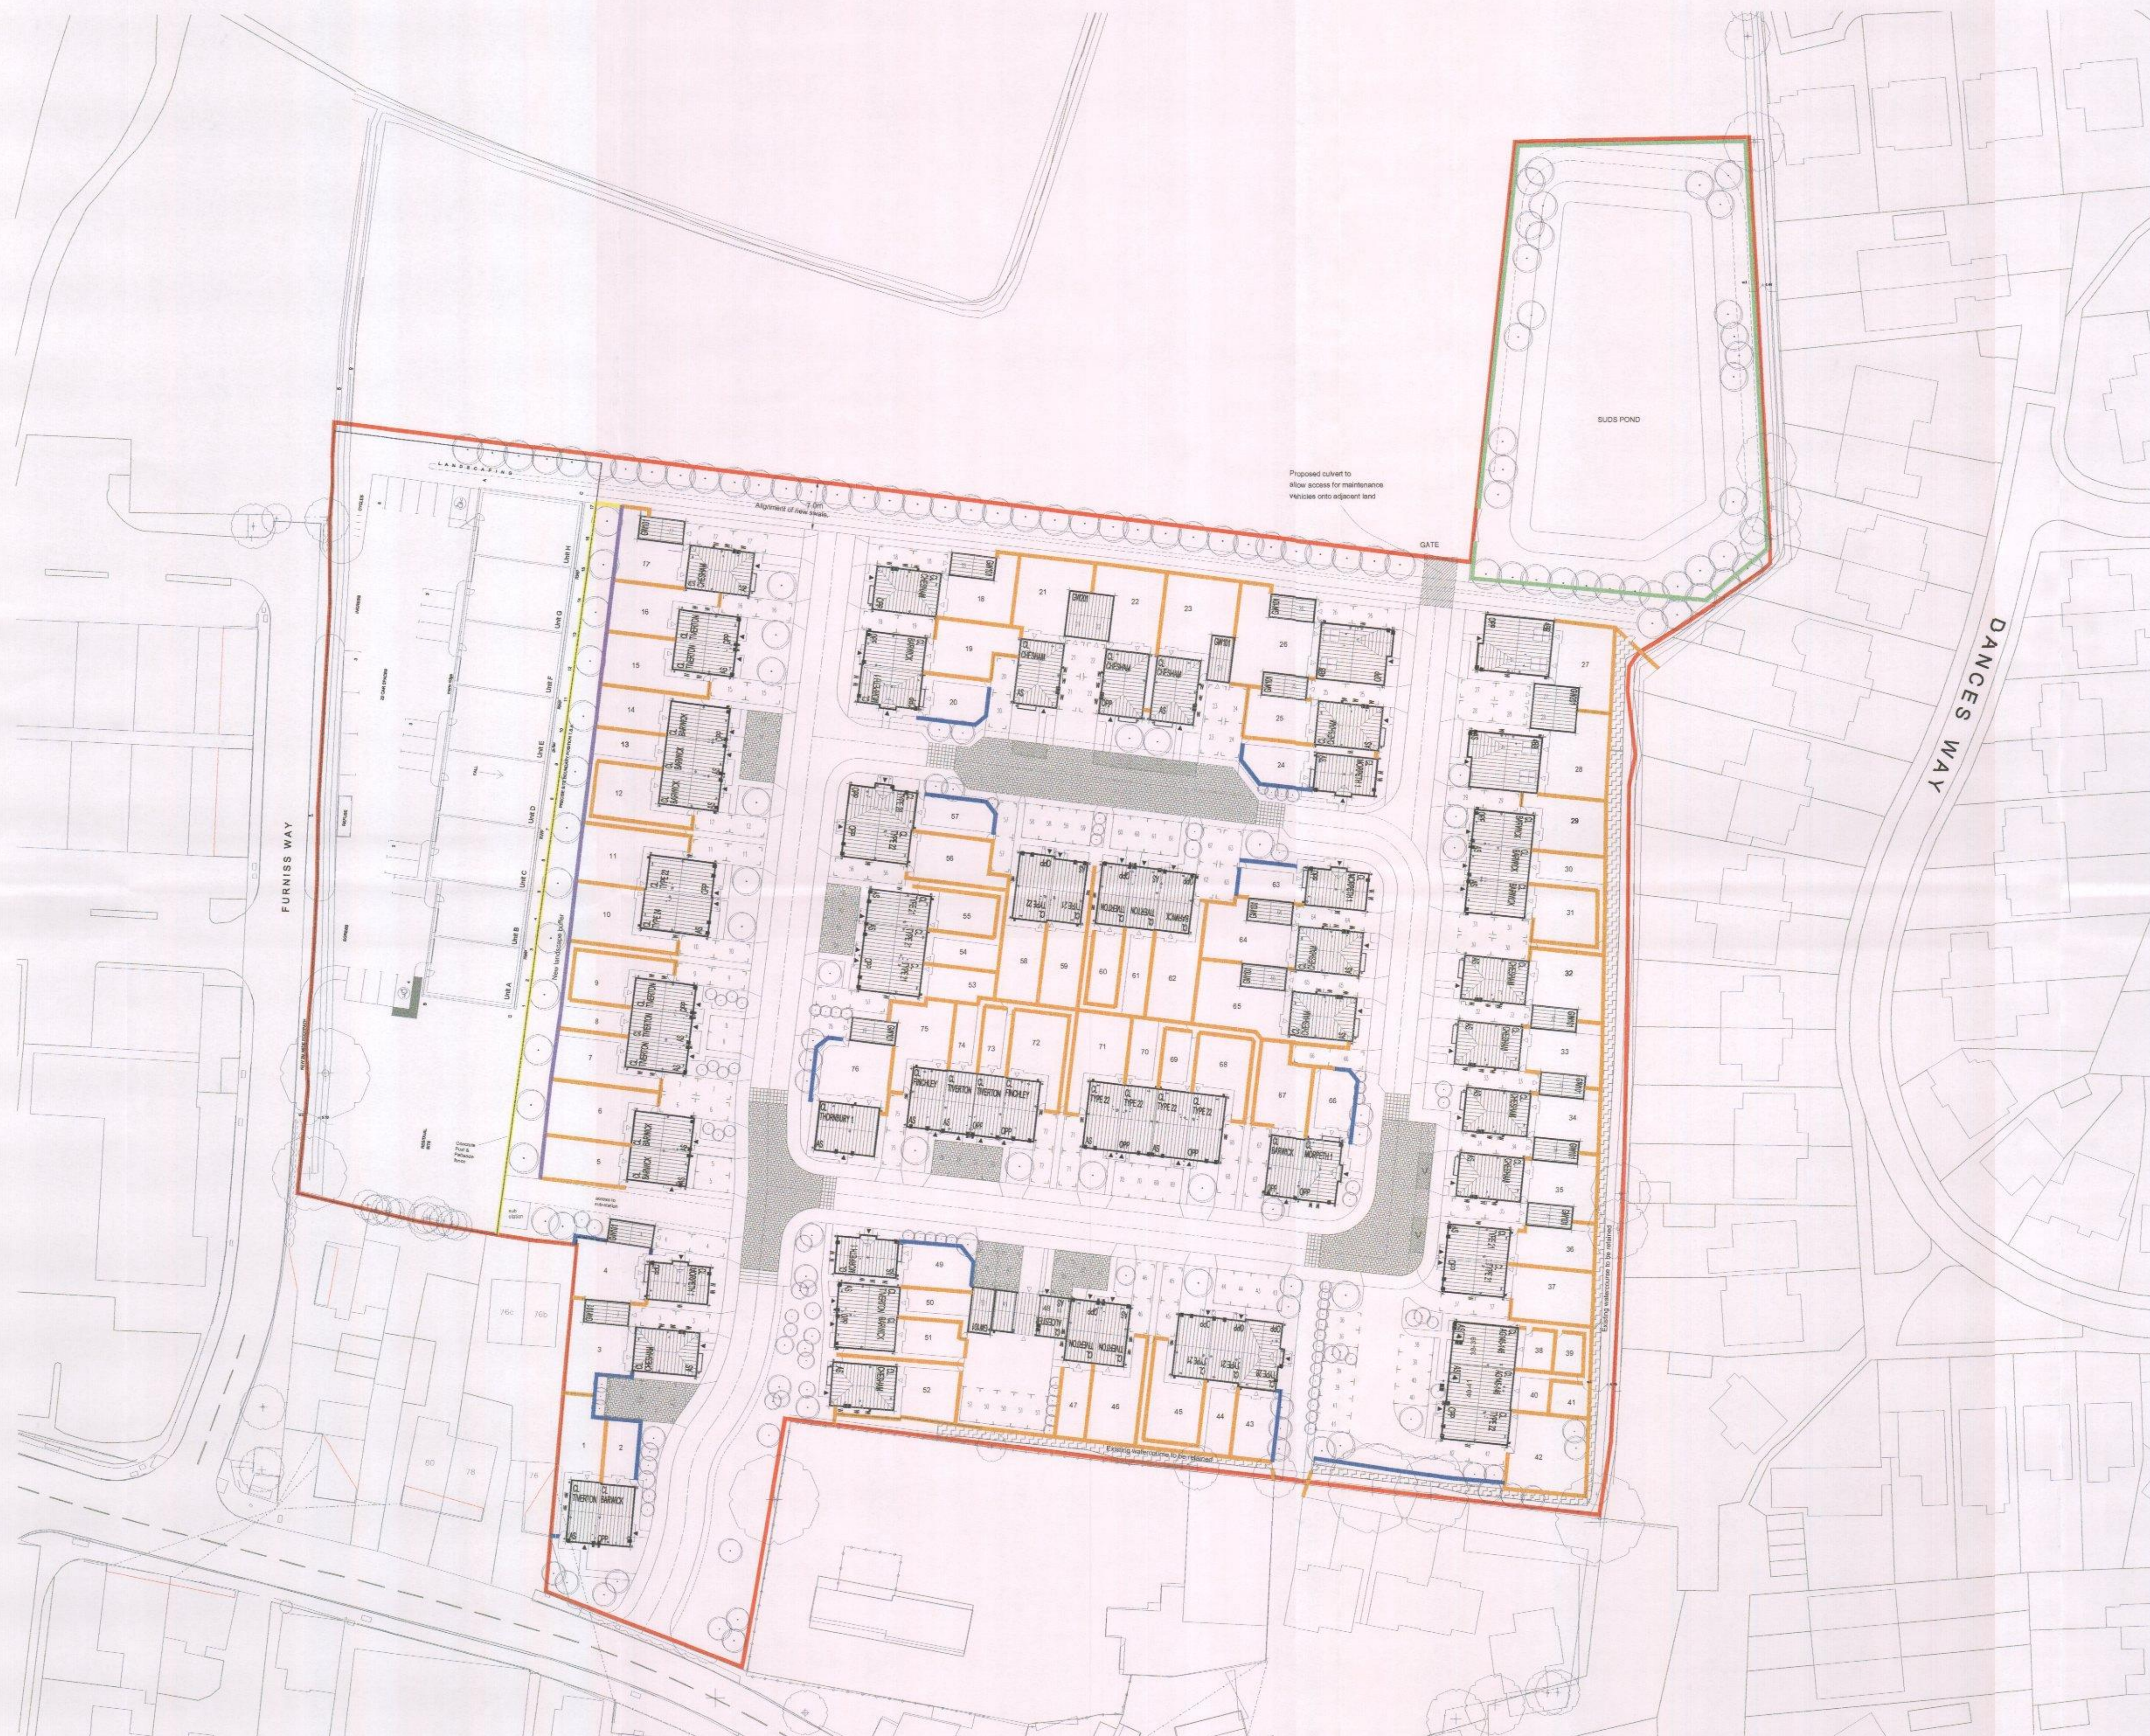

Legend

- A / 1800mm screen wall
- B / 1800mm high screen fence
- C / 1800mm high pallisade fence with concrete posts
- D / 1100mm high pallisade Fencing
- E / 1100mm high screen fence

HAVANT BOROUGH COUNCIL
15 JAN 2016
RECEIVED

C	Amended to suit Planning Layout ST-10-03 M.	10.12.15	SN	
B	Amendments made as per changes to planning layout, fence type E added and colour of fence type B changed	22.10.15	RC	
A	Fence type added	11.08.15		
Rev	Description	Date	Drawn	Chk'd

UD
Urban Design

Urban Design
Barratt House
Forest Business Park
Sardon Hill
Leicestershire
LE67 1UB
01530 276276

Project
Hayling Island
Land off Station Road
Hayling Island

Drawing Title
External Enclosures

Scale
1:500 @ A1
Date
29.07.15
Drawn By
SW

Drawing Ref
ST-10-10 C



*When printing to scale, please ensure that your printer settings are set to Page Scaling - Fit. Do not allow any 'to crop' settings as this will alter the scale of the drawing. You can use the scale bar at grid to check the printed drawing.

