


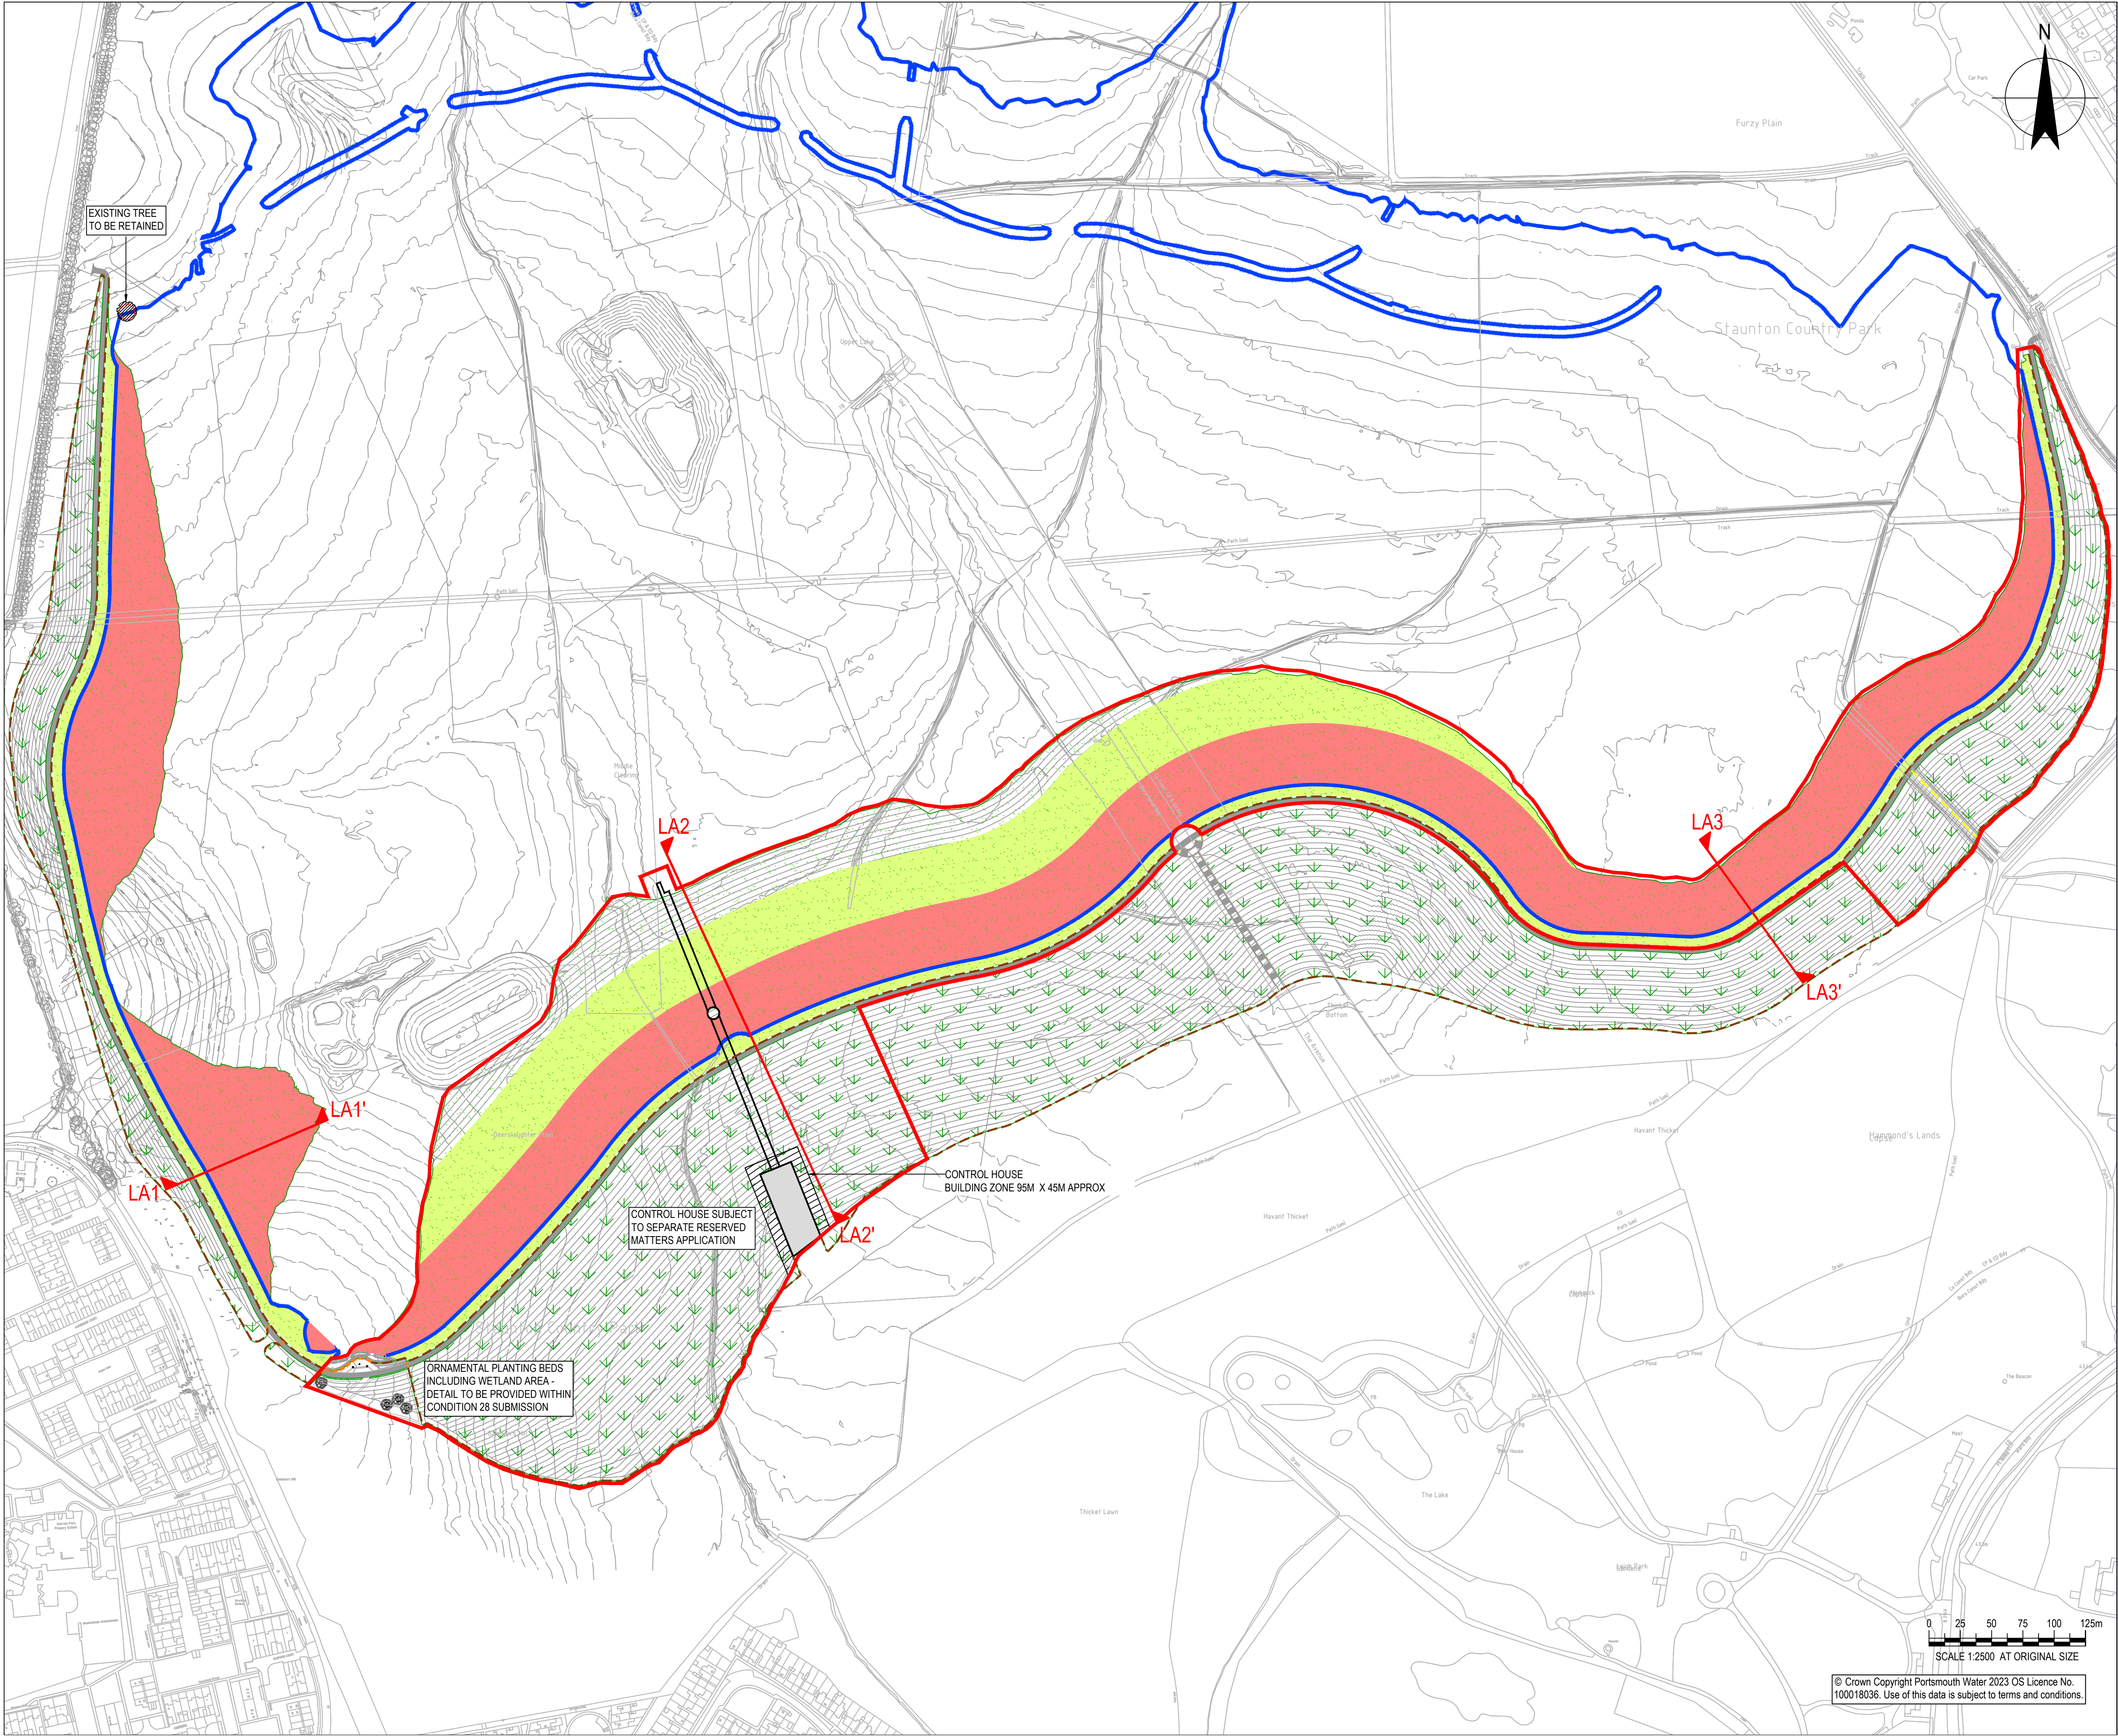

NOTES

1. ALL DIMENSIONS ARE IN MILLIMETRES UNLESS NOTED OTHERWISE (UNO).

2. ALL LEVELS ARE IN METRES TO ORDNANCE DATUM UNO.

3. TWL = TOP OF WATER LEVEL

Key

RMA Application boundary

39.5 contour - top water level for main reservoir

Proposed

Wildflower seeding - EMS

Wet grassland seeding - Barenbrug

Crest access path

Permissive path

Post and rail fence - 1100mm high

Balustrade - 1100mm high

Enkammat (seeded)

Rip Rap

REFERENCE DOCUMENTS AND DRAWINGS

FOR CROSS-SECTIONS PLEASE REFER TO:
HTR-GHD-ZZ-ZZ-DR-T-0012 - MAIN EMBANKMENT LANDSCAPE CROSS SECTIONS

P08	FOR APPROVAL	SWG	TG	20/10/2025
P07	FOR APPROVAL	SWG	TG	16/10/2025
P06	FOR APPROVAL	SWG	TG	29/09/2025
P05	REVISED EMBANKMENT ALIGNMENT	SWG	TG	07/08/2025
P04	FOR COMMENT	SWG	SWG	18/07/2024
P03	FOR COMMENT	SWG	SWG	09/07/2024
P02	FOR APPROVAL	SWG	SWG	15/04/2024
P01	FOR COMMENTS	SWG	SWG	09/04/2024
Rev	Description	Checked	Approved	Date

Author

ST

Drafting Check

SWG

Designer

ST

Design Check

SWG

Telephone: Havant (023) 9249 9888
Fax: Havant (023) 9245 3632
Website: www.portsmouthwater.co.uk
Registered Office: PO Box 8 West Street
Havant Hampshire PO9 1LG
REGISTERED IN ENGLAND No. 2536455

Portsmouth Water

Future Water

MJJV Ltd

GHD

Project No.
12547181

Client

PORTSMOUTH WATER

Project

HAVANT THICKET RESERVOIR

Status

FOR APPROVAL

Status Code

S4

Drawing Title

MAIN EMBANKMENT LANDSCAPE PLAN

Size

A1

HTR-GHD-ZZ-ZZ-DR-T-0011

Rev

P08

0 25 50 75 100 125m

SCALE 1:2500 AT ORIGINAL SIZE

© Crown Copyright Portsmouth Water 2023 OS Licence No. 100018036. Use of this data is subject to terms and conditions.