


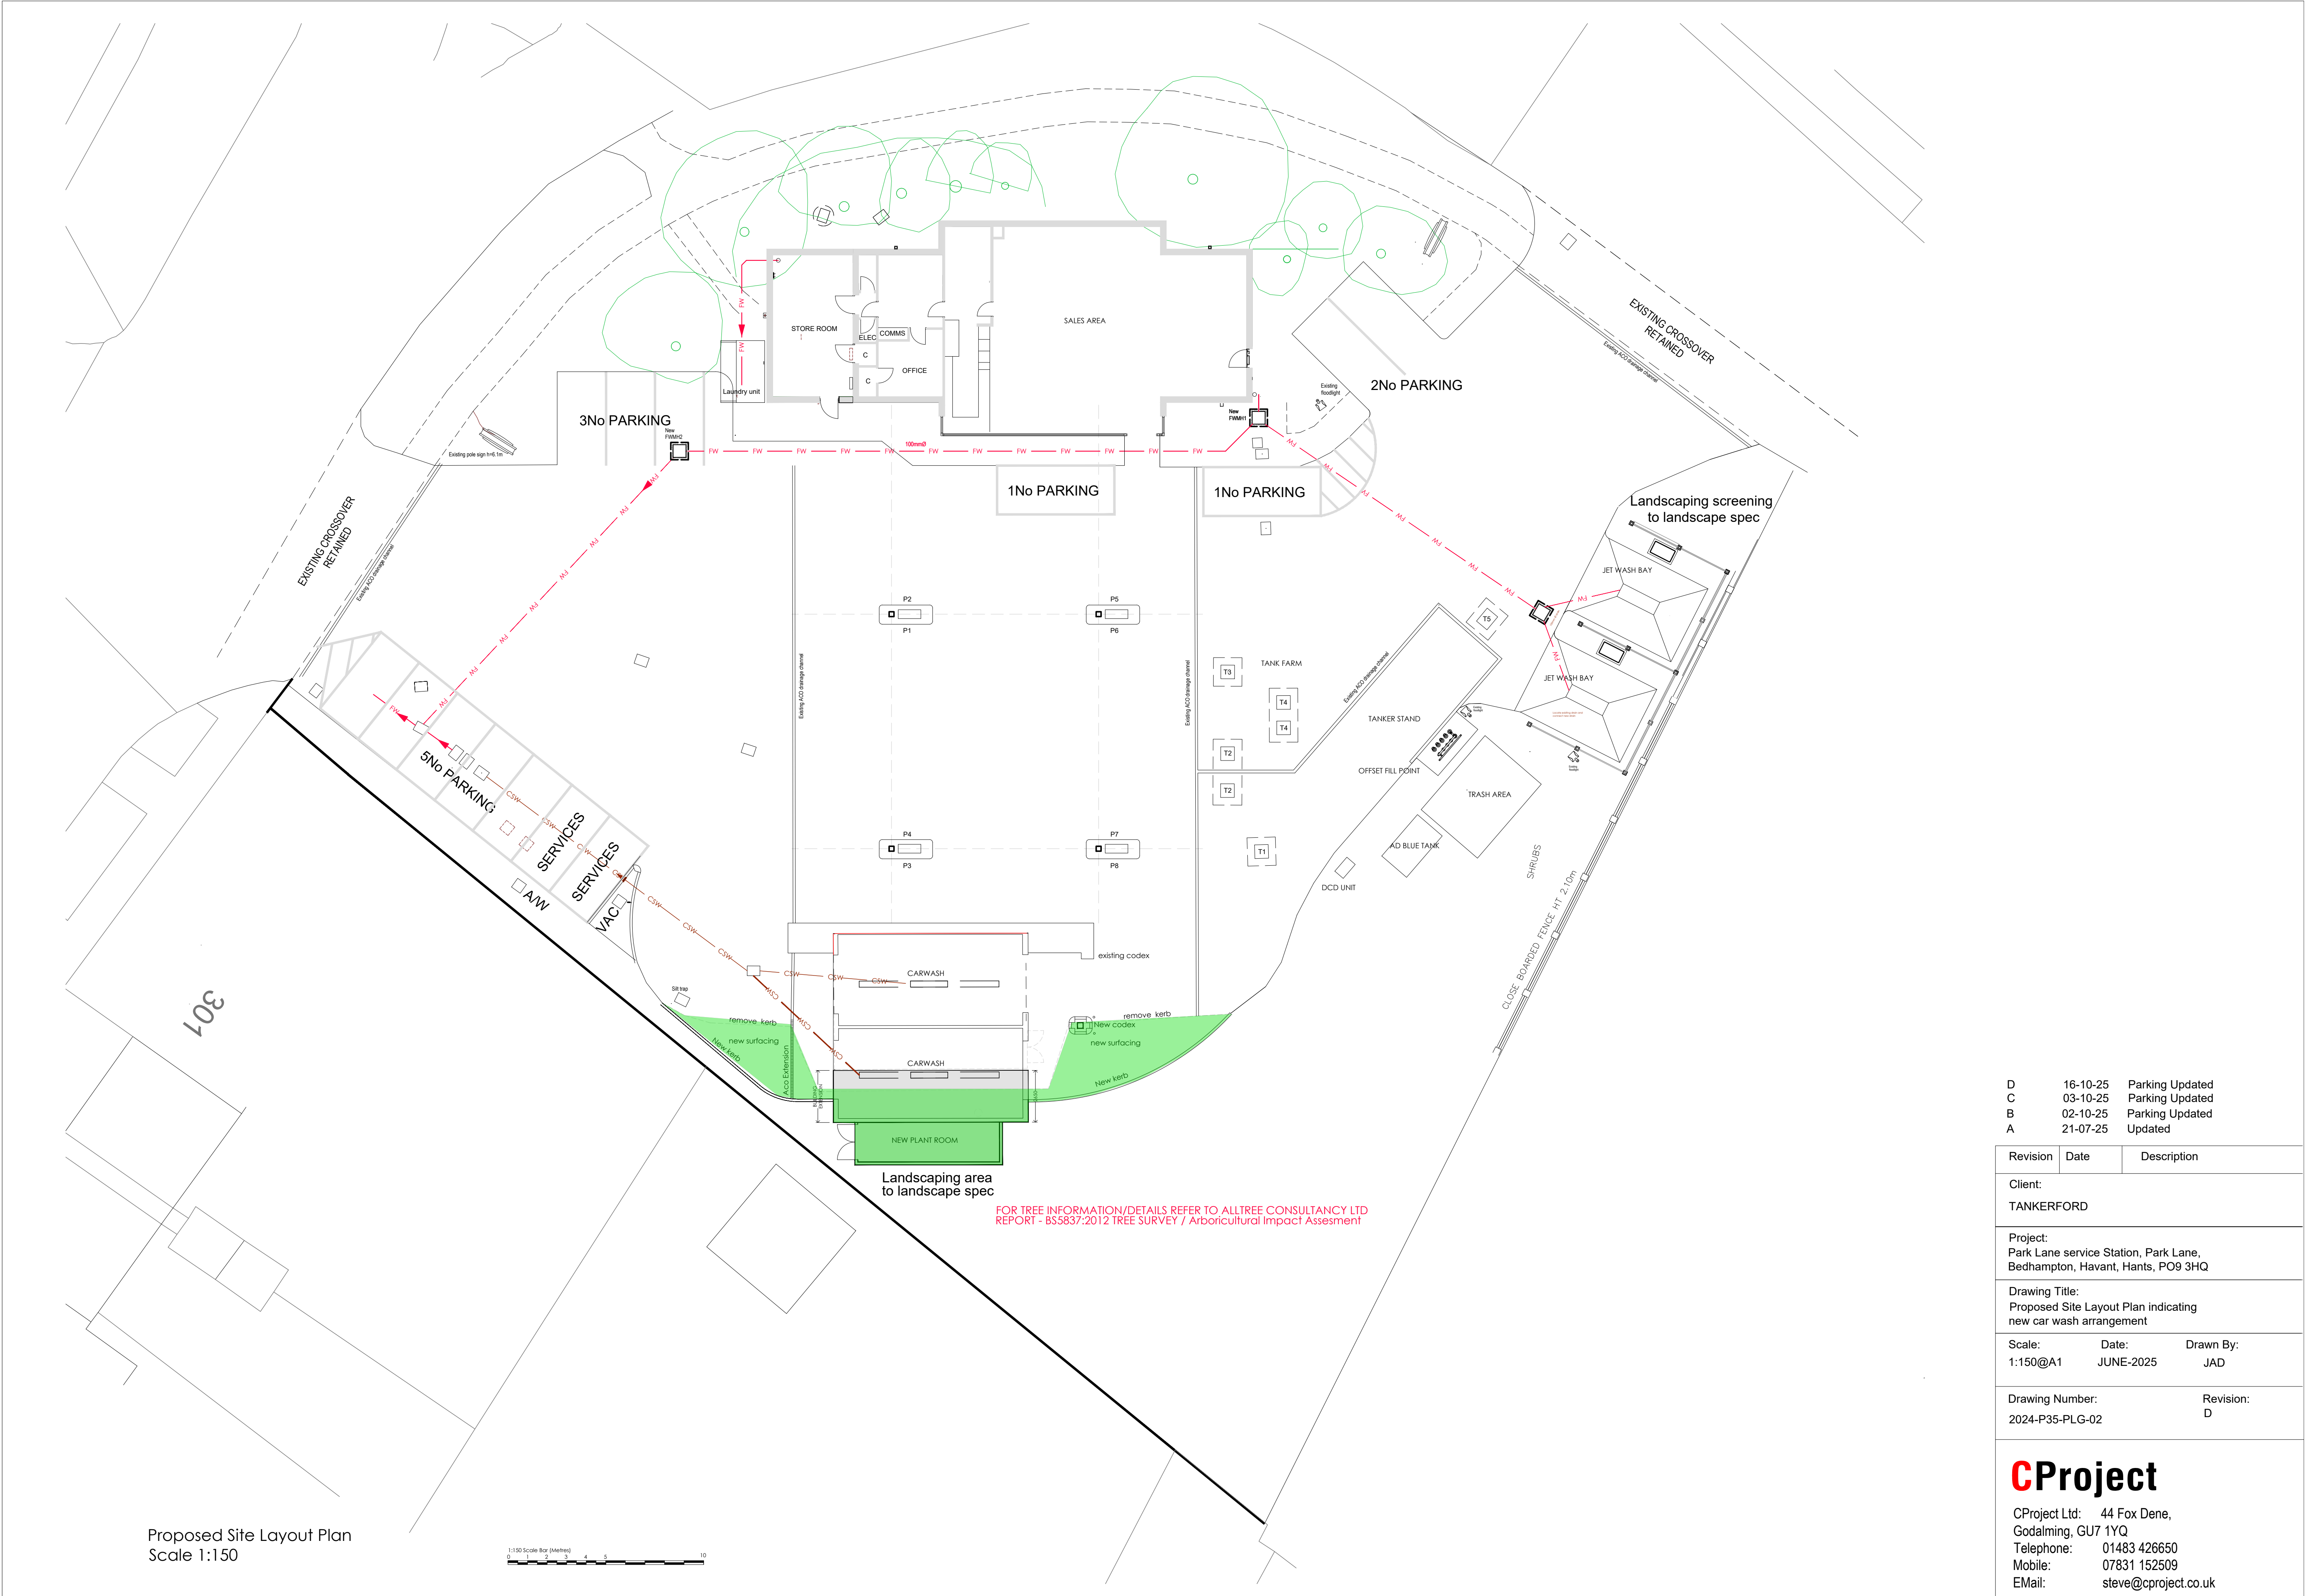

D	16-10-25	Parking Updated
C	03-10-25	Parking Updated
B	02-10-25	Parking Updated
A	21-07-25	Updated

Revision	Date	Description
Client: TANKERFORD		
Project: Park Lane service Station, Park Lane, Bedhampton, Havant, Hants, PO9 3HQ		
Drawing Title: Proposed Site Layout Plan indicating new car wash arrangement		
Scale: 1:150@A1	Date: JUNE-2025	Drawn By: JAD
Drawing Number: 2024-P35-PLG-02	Revision: D	

CProject

CProject Ltd: 44 Fox Dene,
Godalming, GU7 1YQ
Telephone: 01483 426650
Mobile: 07831 152509
Email: steve@cproject.co.uk