


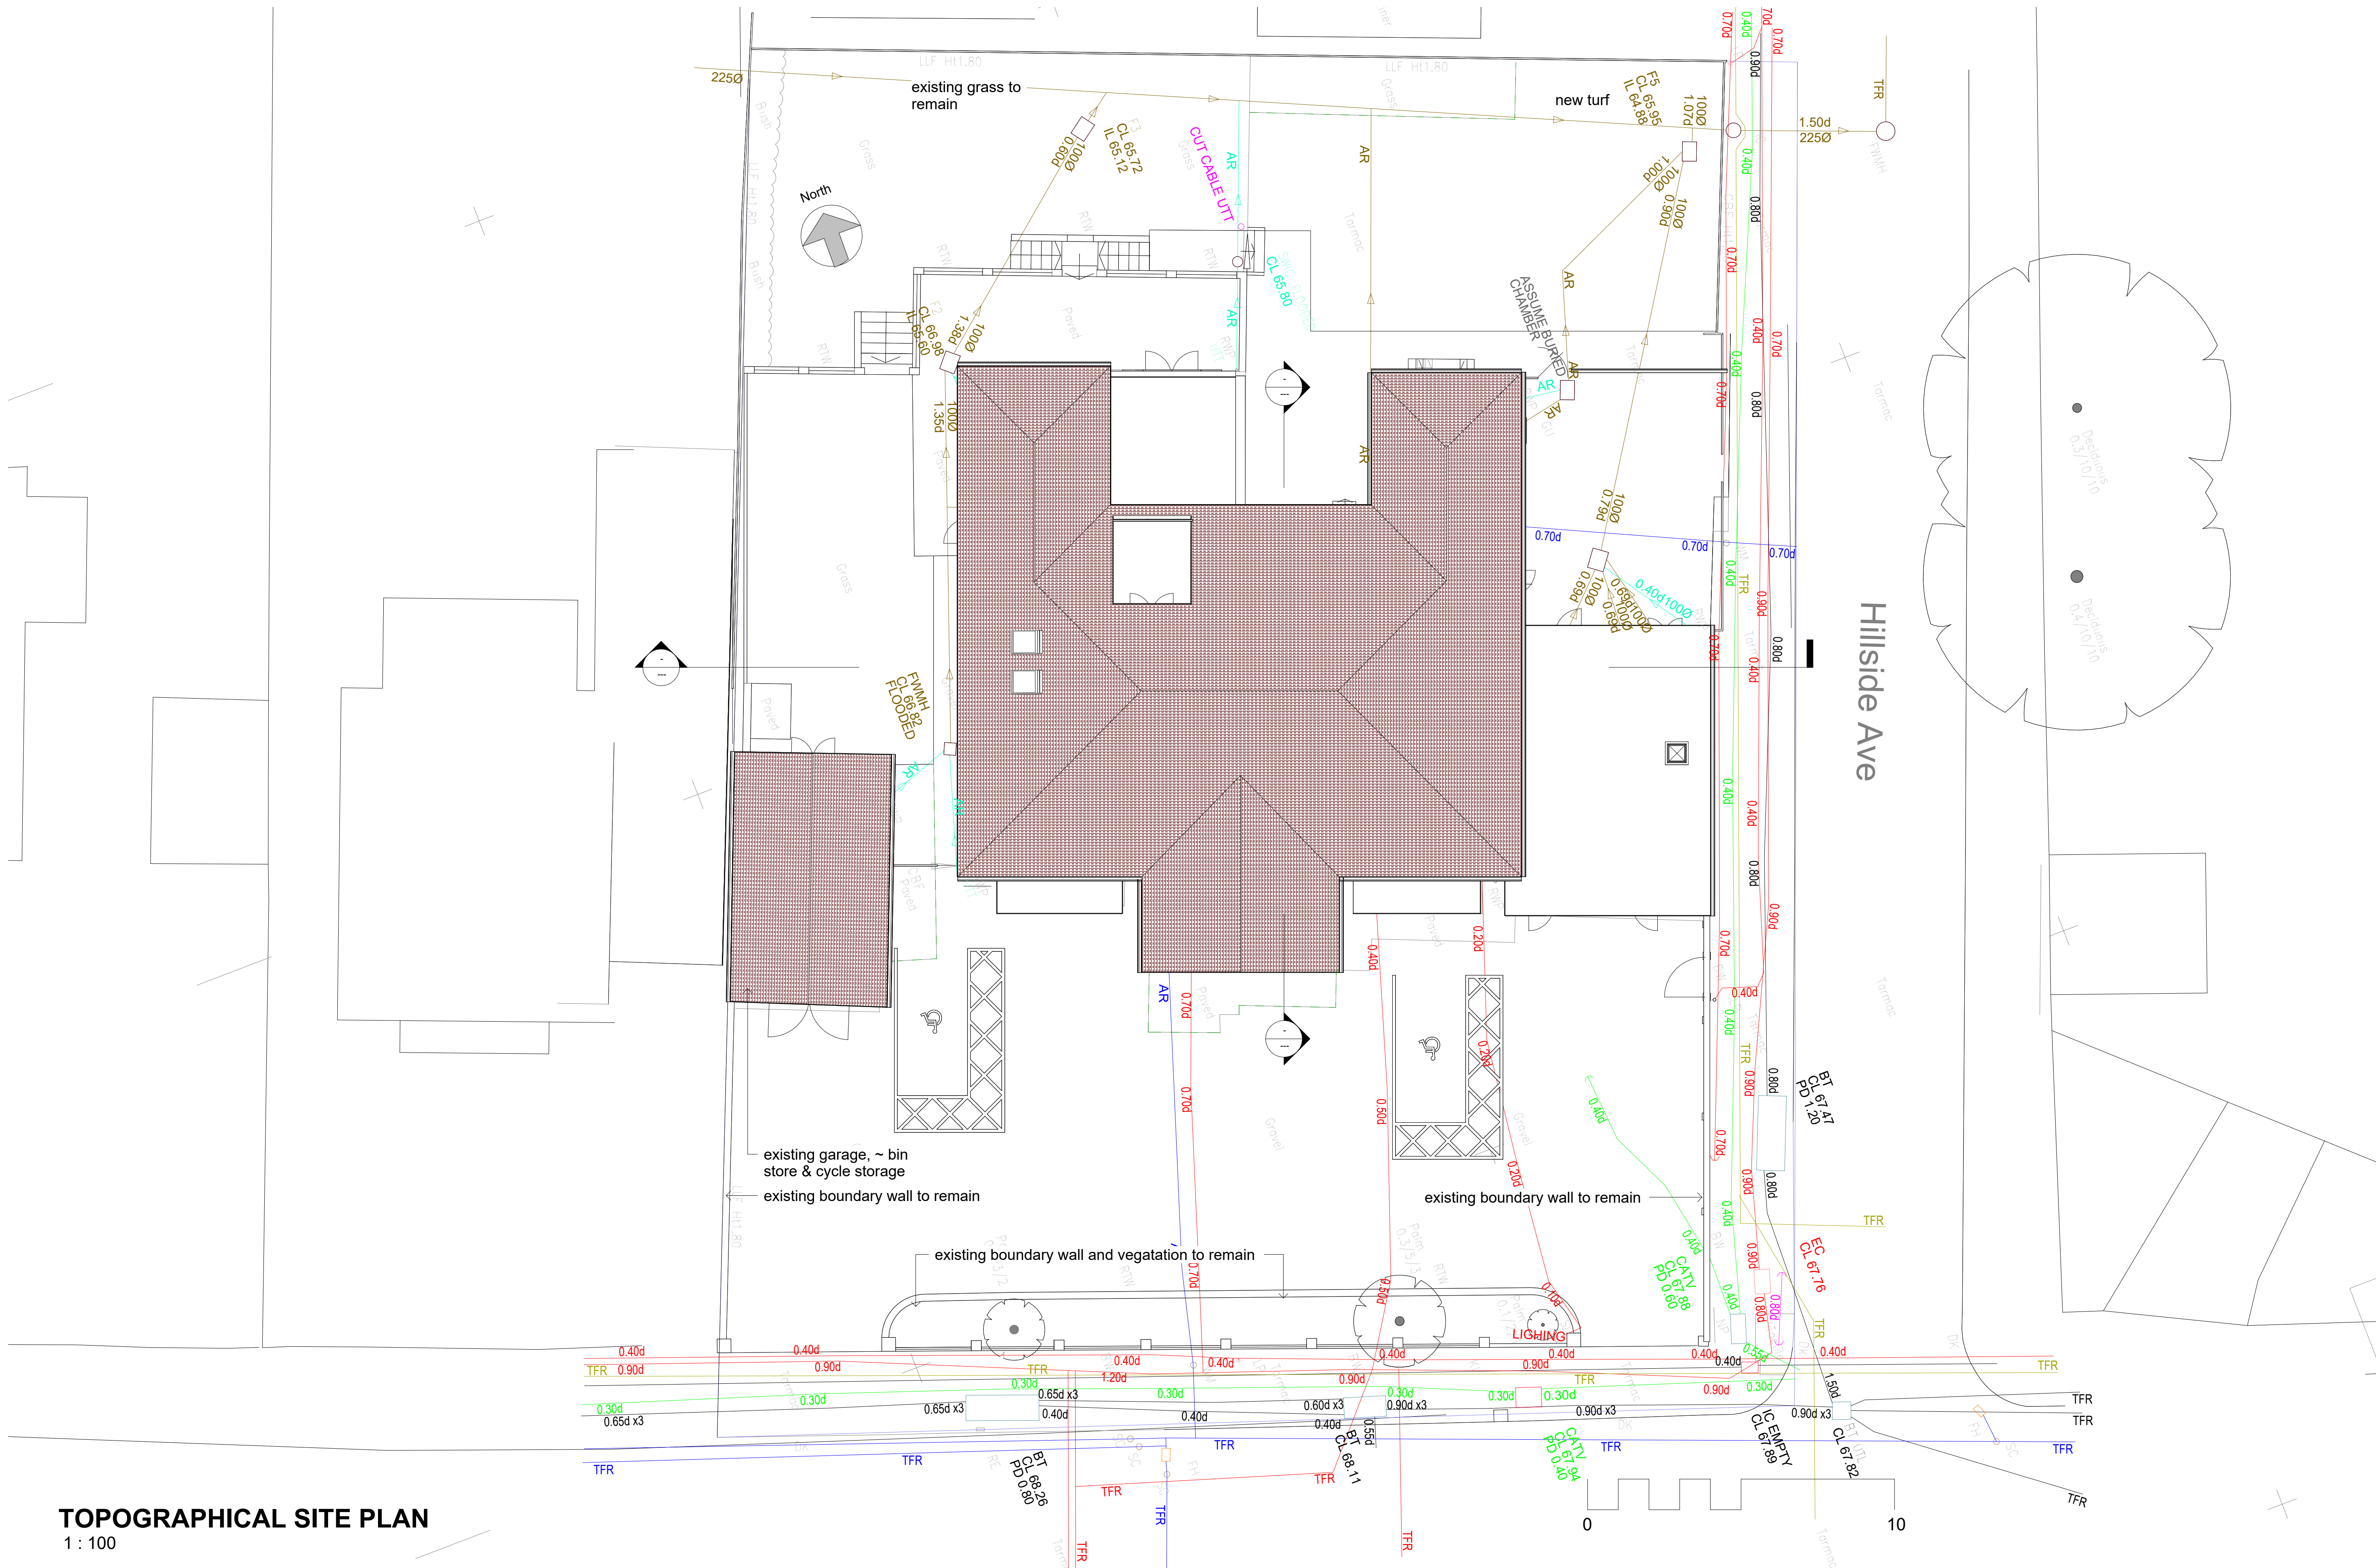


TOPOGRAPHICAL SITE PLAN
1 : 100

© MAC DESIGN CONSULTANCY SERVICE LTD.

- No part of this drawing may be reproduced without written consent.
- Where dimensions are not given, drawings must not be scaled and the matter referred to MAC.
- In the event of any dimensional conflict between MAC drawings, the matter must be referred to MAC for clarification.
- All contractors must visit site and be responsible for taking and checking all dimensions relating to this work. Any discrepancies in dimensions or details on or between these drawings/specifications should be drawn to the attention of the MAC and/or the engineer in writing for clarification.
- Do not scale from this drawing and work from figured dimensions only.

© Copyright Reserved. MAC Design Consultancy Services Ltd

Rev	Notes	Date	Chk	By

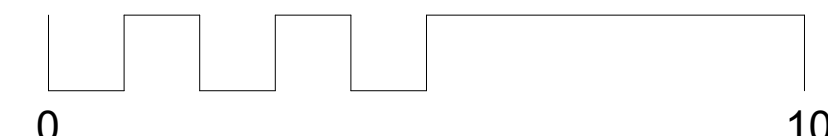

MAC
Design Consultancy
Services Limited
A: 7 Harp Lane, 7th Floor
London, EC3R 6DP
T: 01908 231297
E: contact@macconsultingtd.com
W: www.macconsultingtd.com

RIBA
Architecture
A: 7 Harp Lane, 7th Floor
London, EC3R 6DP
T: 01908 231297
E: contact@macconsultingtd.com
W: www.macconsultingtd.com

Date: 08/01/25
Author: Sarah Sullivan
Checked by: Sarah Sullivan
Scale @ A1:
Scale @ A3:
CAD File No:

C:\Users\SarahSullivan\OneDrive - MA Cost Consulting Ltd\Desktop\S8016 Havant Borough Council 7-9 London Road\S8016 -MAC 7-9 London Road STAGE 3 PLANNING.rvt

HAVANT BOROUGH COUNCIL
7-9 LONDON ROAD
P07 5AT
TOPOGRAPHICAL SITE PLAN
Stage 3 PLANNING
58016 - P000

Revision