


FILE LOCATION: H:\Engineering\CELT Projects\Leigh Park\Bushy Lease to Dunsbury Park\Drawings\Current\HBC-2016-19-PD - Bushy Lease Design V1.dwg

J28 No. 2019-16

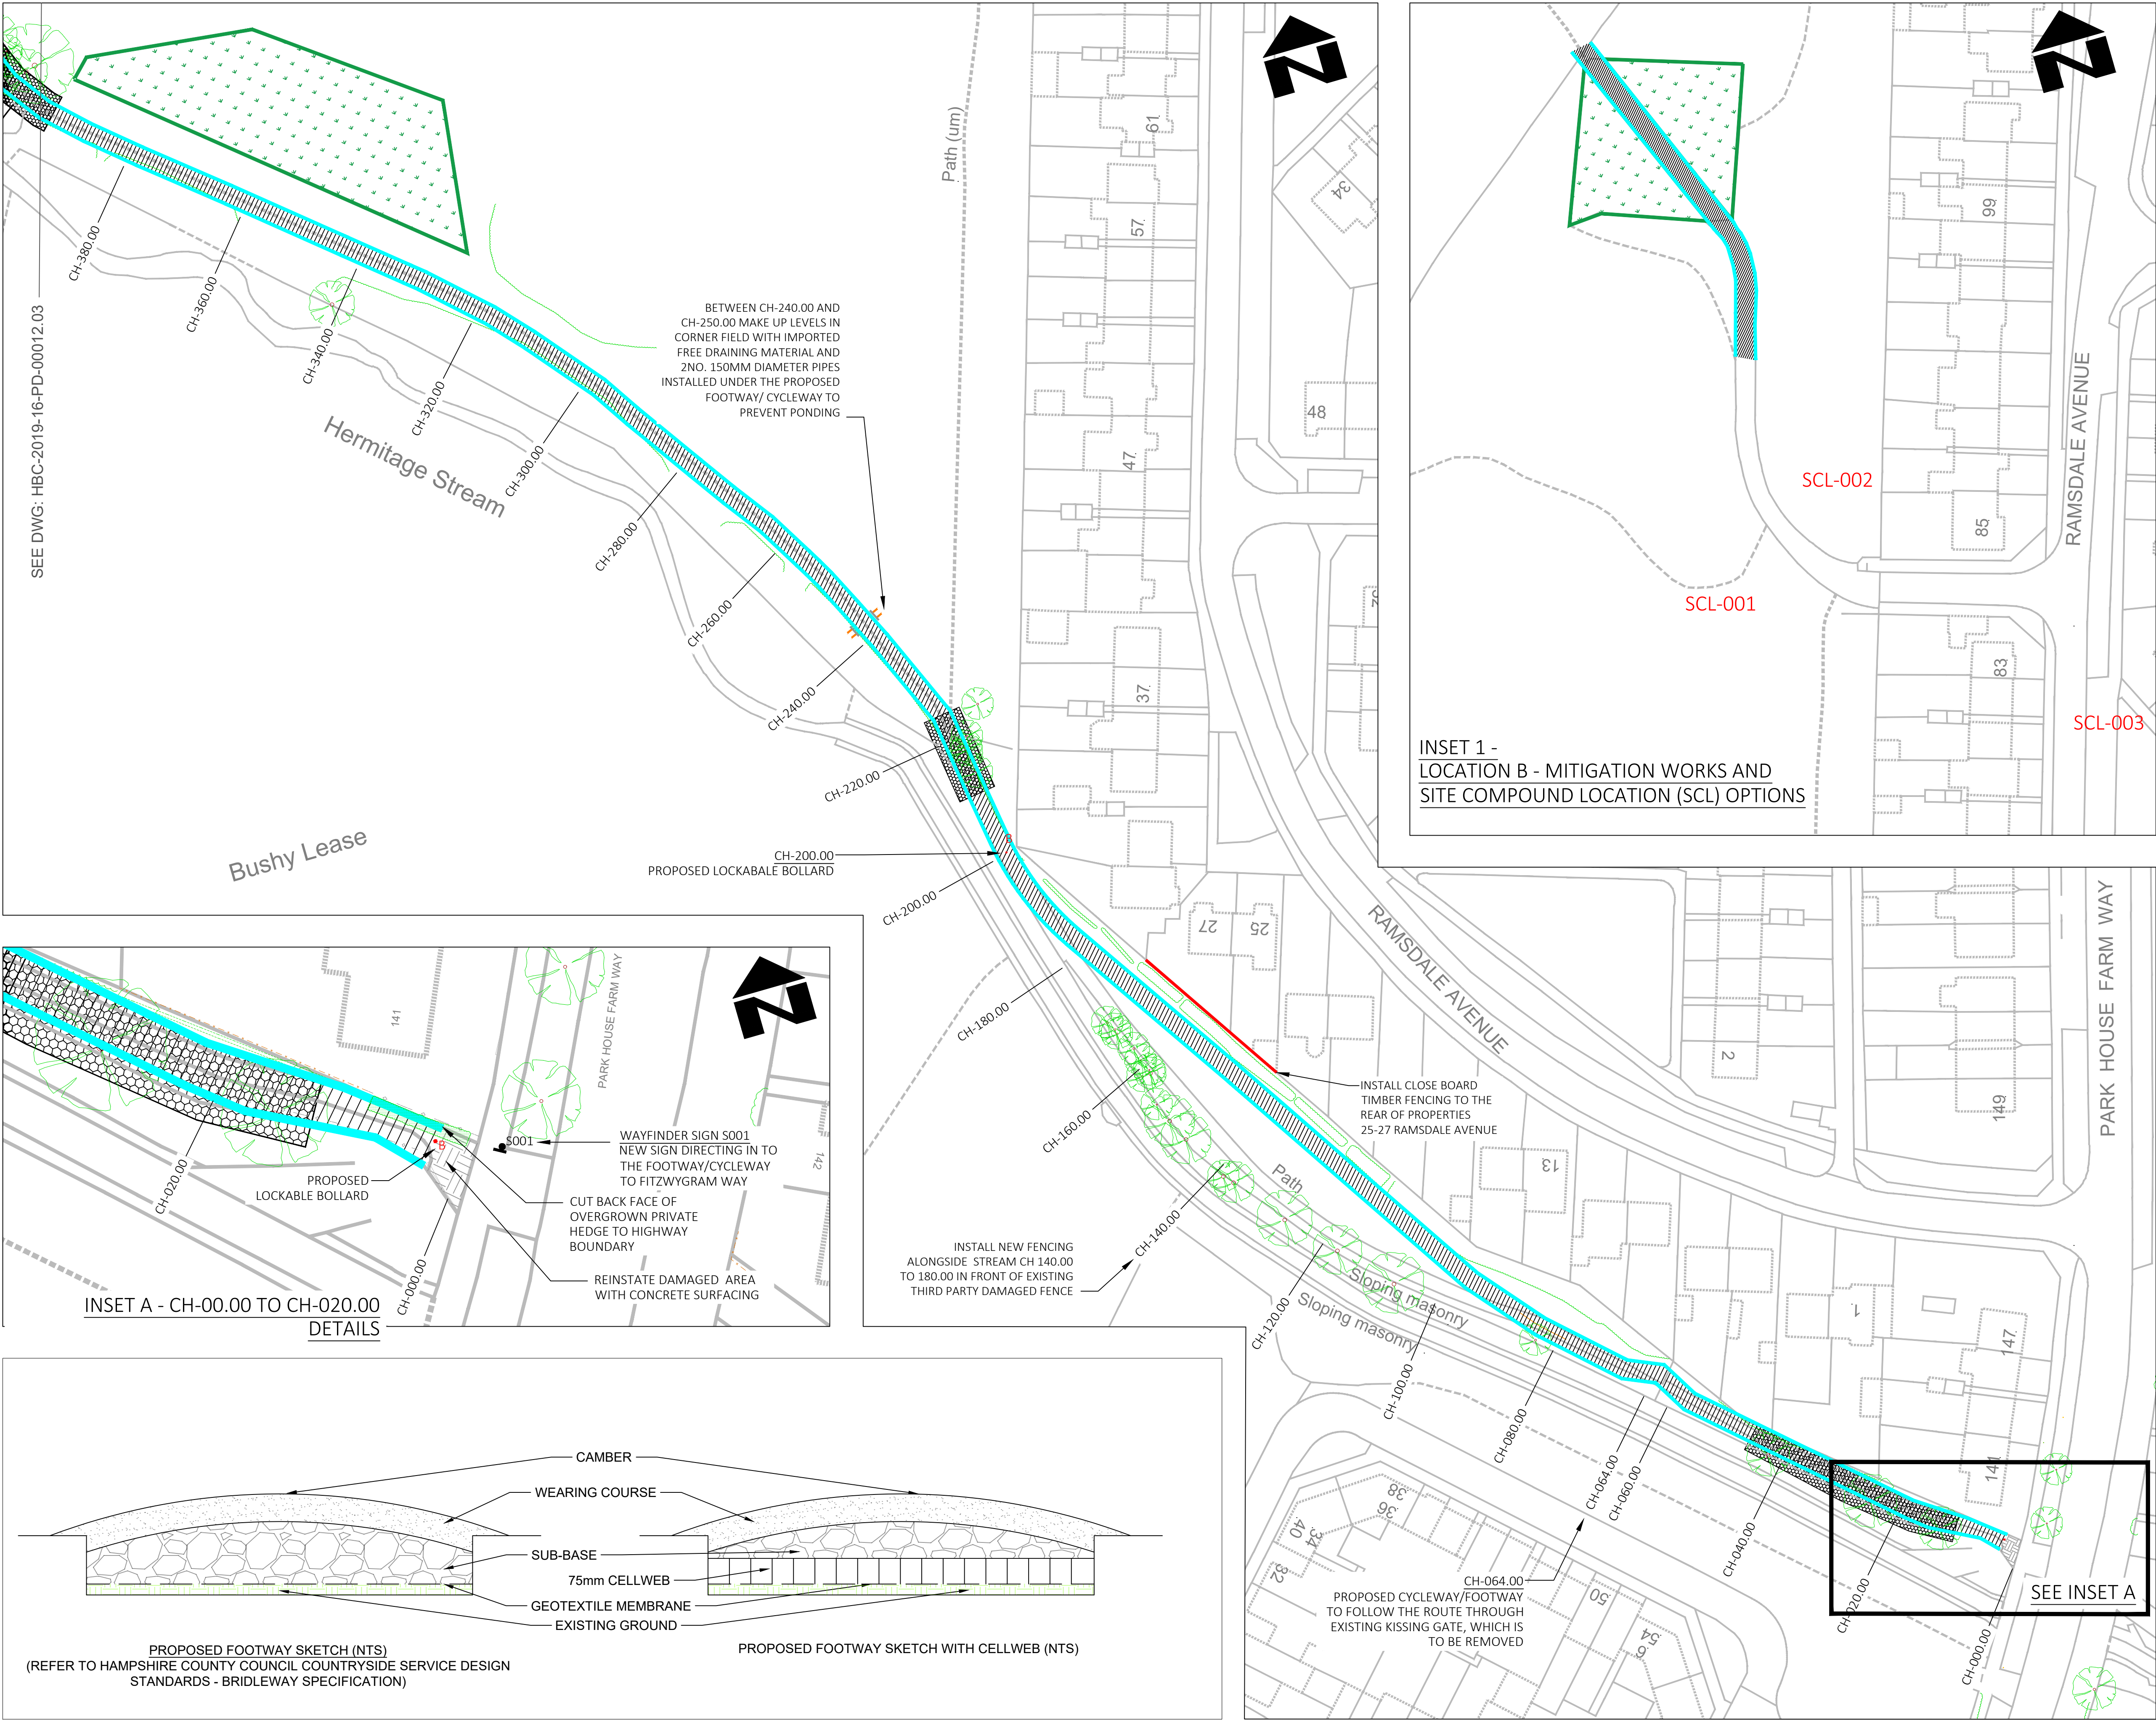

- NOTES
- CONTRACTORS RESPONSIBILITY TO PRINT TO CORRECT SCALE
 - ALL DIMENSIONS ARE IN METRES UNLESS OTHERWISE STATED
 - THE CONTRACTOR SHALL BE AWARE OF ALL STATUTORY UNDERTAKERS PLANT THAT MAY BE LOCATED WITHIN THE SITE
 - ALL WORKS TO BE CARRIED OUT IN ACCORDANCE WITH THE SPECIFICATION REFERRED TO IN THE CONTRACT DOCUMENTS AND THE APPROPRIATE STANDARD DETAIL DRAWINGS
 - ANY DISCREPANCIES SHOULD BE REPORTED TO THE OVERSEEING ORGANISATION IMMEDIATELY SO THAT CLARIFICATION CAN BE SOUGHT PRIOR TO THE COMMENCEMENT OF WORK
 - THE NORTH POINT POSITION SHOWN ON THIS DRAWING HAS BEEN LOCATED AS ACCURATELY AS POSSIBLE BUT IS ONLY INDICATIVE OF TRUE NORTH
 - PROPOSED FOOTWAY / CYCLEWAY TO BE TO HAMPSHIRE COUNTY COUNCIL COUNTRYSIDE SERVICE DESIGN STANDARDS 2024 (TYPICAL BRIDLEWAY SPECIFICATION)
 - PROPOSED CYCLEWAY /FOOTWAY TO FOLLOW ROUTE AROUND ANY EXISTING MATURE TREES AND TO BE CONFIRMED PRIOR TO WORKS COMMENCING. WHERE TREE ROOT PROTECTION AREAS ARE PRESENT CELLWEB OR SIMILAR PROPRIETARY PRODUCTS WILL BE USED TO ALLOW CONSTRUCTION ON TOP.
 - i) TO MITIGATE THE SITE CLEARANCE THROUGH WOODED AREA, LOCATION B WILL HAVE THE REDUNDANT CONCRETE PLAY AREA BASE AND TARMAC REMOVED AND REPLACED WITH GRASSED / PLANTED AREA ON FOOTPRINT OF FORMER PLAY AREA.
ii) EXISTING SECTION OF BROKEN FOOTWAY TO BE REPLACED WITH FOOTWAY TO HCC COUNTRYSIDE DESIGN STANDARDS (SEE NOTE 7) AND CONTINUE NORTH THROUGH FORMER PLAY AREA AND CONNECT WITH EXISTING RURAL PATH TO THE NORTH OF THIS AREA
 - HCC FOOTWAY SPECIFICATION AS FOLLOWS: SUB-BASE - 125mm RECYCLED AGGREGATE; WEARING COURSE - 70mm - 100mm MOT TYPE 1; TERRAM GEOTEXTILE MEBRANE OR SIMILAR; 3m WIDE FOOTWAY; 2% CAMBER

- LEGEND
- PROPOSED FOOTWAY / CYCLEWAY (SEE NOTE 7)
 - PROPOSED FOOTWAY / CYCLEWAY WITH CELL WEB IN TREE ROOT PROTECTION AREAS (SEE NOTE 8)
 - MITIGATION WORKS ON REDUNDANT PLAY AREA (SEE NOTE 9i)
 - FOOTWAY TO HCC COUNTRYSIDE DESIGN STANDARDS (SEE NOTE 9ii)
 - EXISTING TREES & VEGETATION
 - PROPOSED WAYFINDING SIGNS
 - PROPOSED LOCKABLE BOLLARD
 - PROPOSED PERFORATED PIPE

SAFETY, HEALTH AND ENVIRONMENT INFORMATION

Hazards and risks normally associated with the works detailed on this drawing are not specifically noted. To be considered at detailed design stage.

SPECIAL CONSIDERATIONS AND POTENTIAL RISK/HAZARDS SHOWN THUS

FURTHER INFORMATION CONTAINED IN RISK REGISTER WITHIN CONTRACT

Havant
BOROUGH COUNCIL

Public Service Plaza
Civic Centre Road
Havant, Hampshire PO9 2AX
Telephone: 023 9244 6019
Email: celt@havant.gov.uk
Internet: www.havant.gov.uk

CELT Civil Engineering & Landscape Team

SCHEME **BUSHY LEASE - FITZWYGRAM WAY TO PARK HOUSE FARM WAY**

DRAWING TITLE **GENERAL ARRANGEMENT SOUTHERN SECTION & MITIGATION AREA**

SCALE @ A1 1:500	DESIGNED/DRAWN SI	CHECKED DMW	APPROVED SM
ORIGINAL SIZE A1	DATE 03.02.25	DATE 06.02.25	DATE 30.10.25

DRAWING NUMBER	CLIENT NUMBER	ORIGINATOR	PROJECT NR	TYPE	ID.SERIES	SERIES TOTAL
	HBC	-2019-16	-PD-	00012.02		3

REV

REPRODUCED FROM THE ORDNANCE SURVEY MAPS WITH THE PERMISSION OF THE CONTROLLER OF HER MAJESTY'S STATIONERY OFFICE. CROWN COPYRIGHT IS HEREBY REPRODUCED IN FULL. ANY UNAUTHORIZED REPRODUCTION INFRINGES CROWN COPYRIGHT AND MAY LEAD TO PROSECUTION OR CIVIL PROCEEDINGS. © HAVANT BOROUGH COUNCIL, AC00008386P