


FILE LOCATION: H:\Engineering\CELT Projects\Leigh Park\Bushy Lease to Dunsbury Park\Drawings\Current\HBC\2016-19-PD - Bushy Lease Design V1.dwg

J28 No. 2019-16

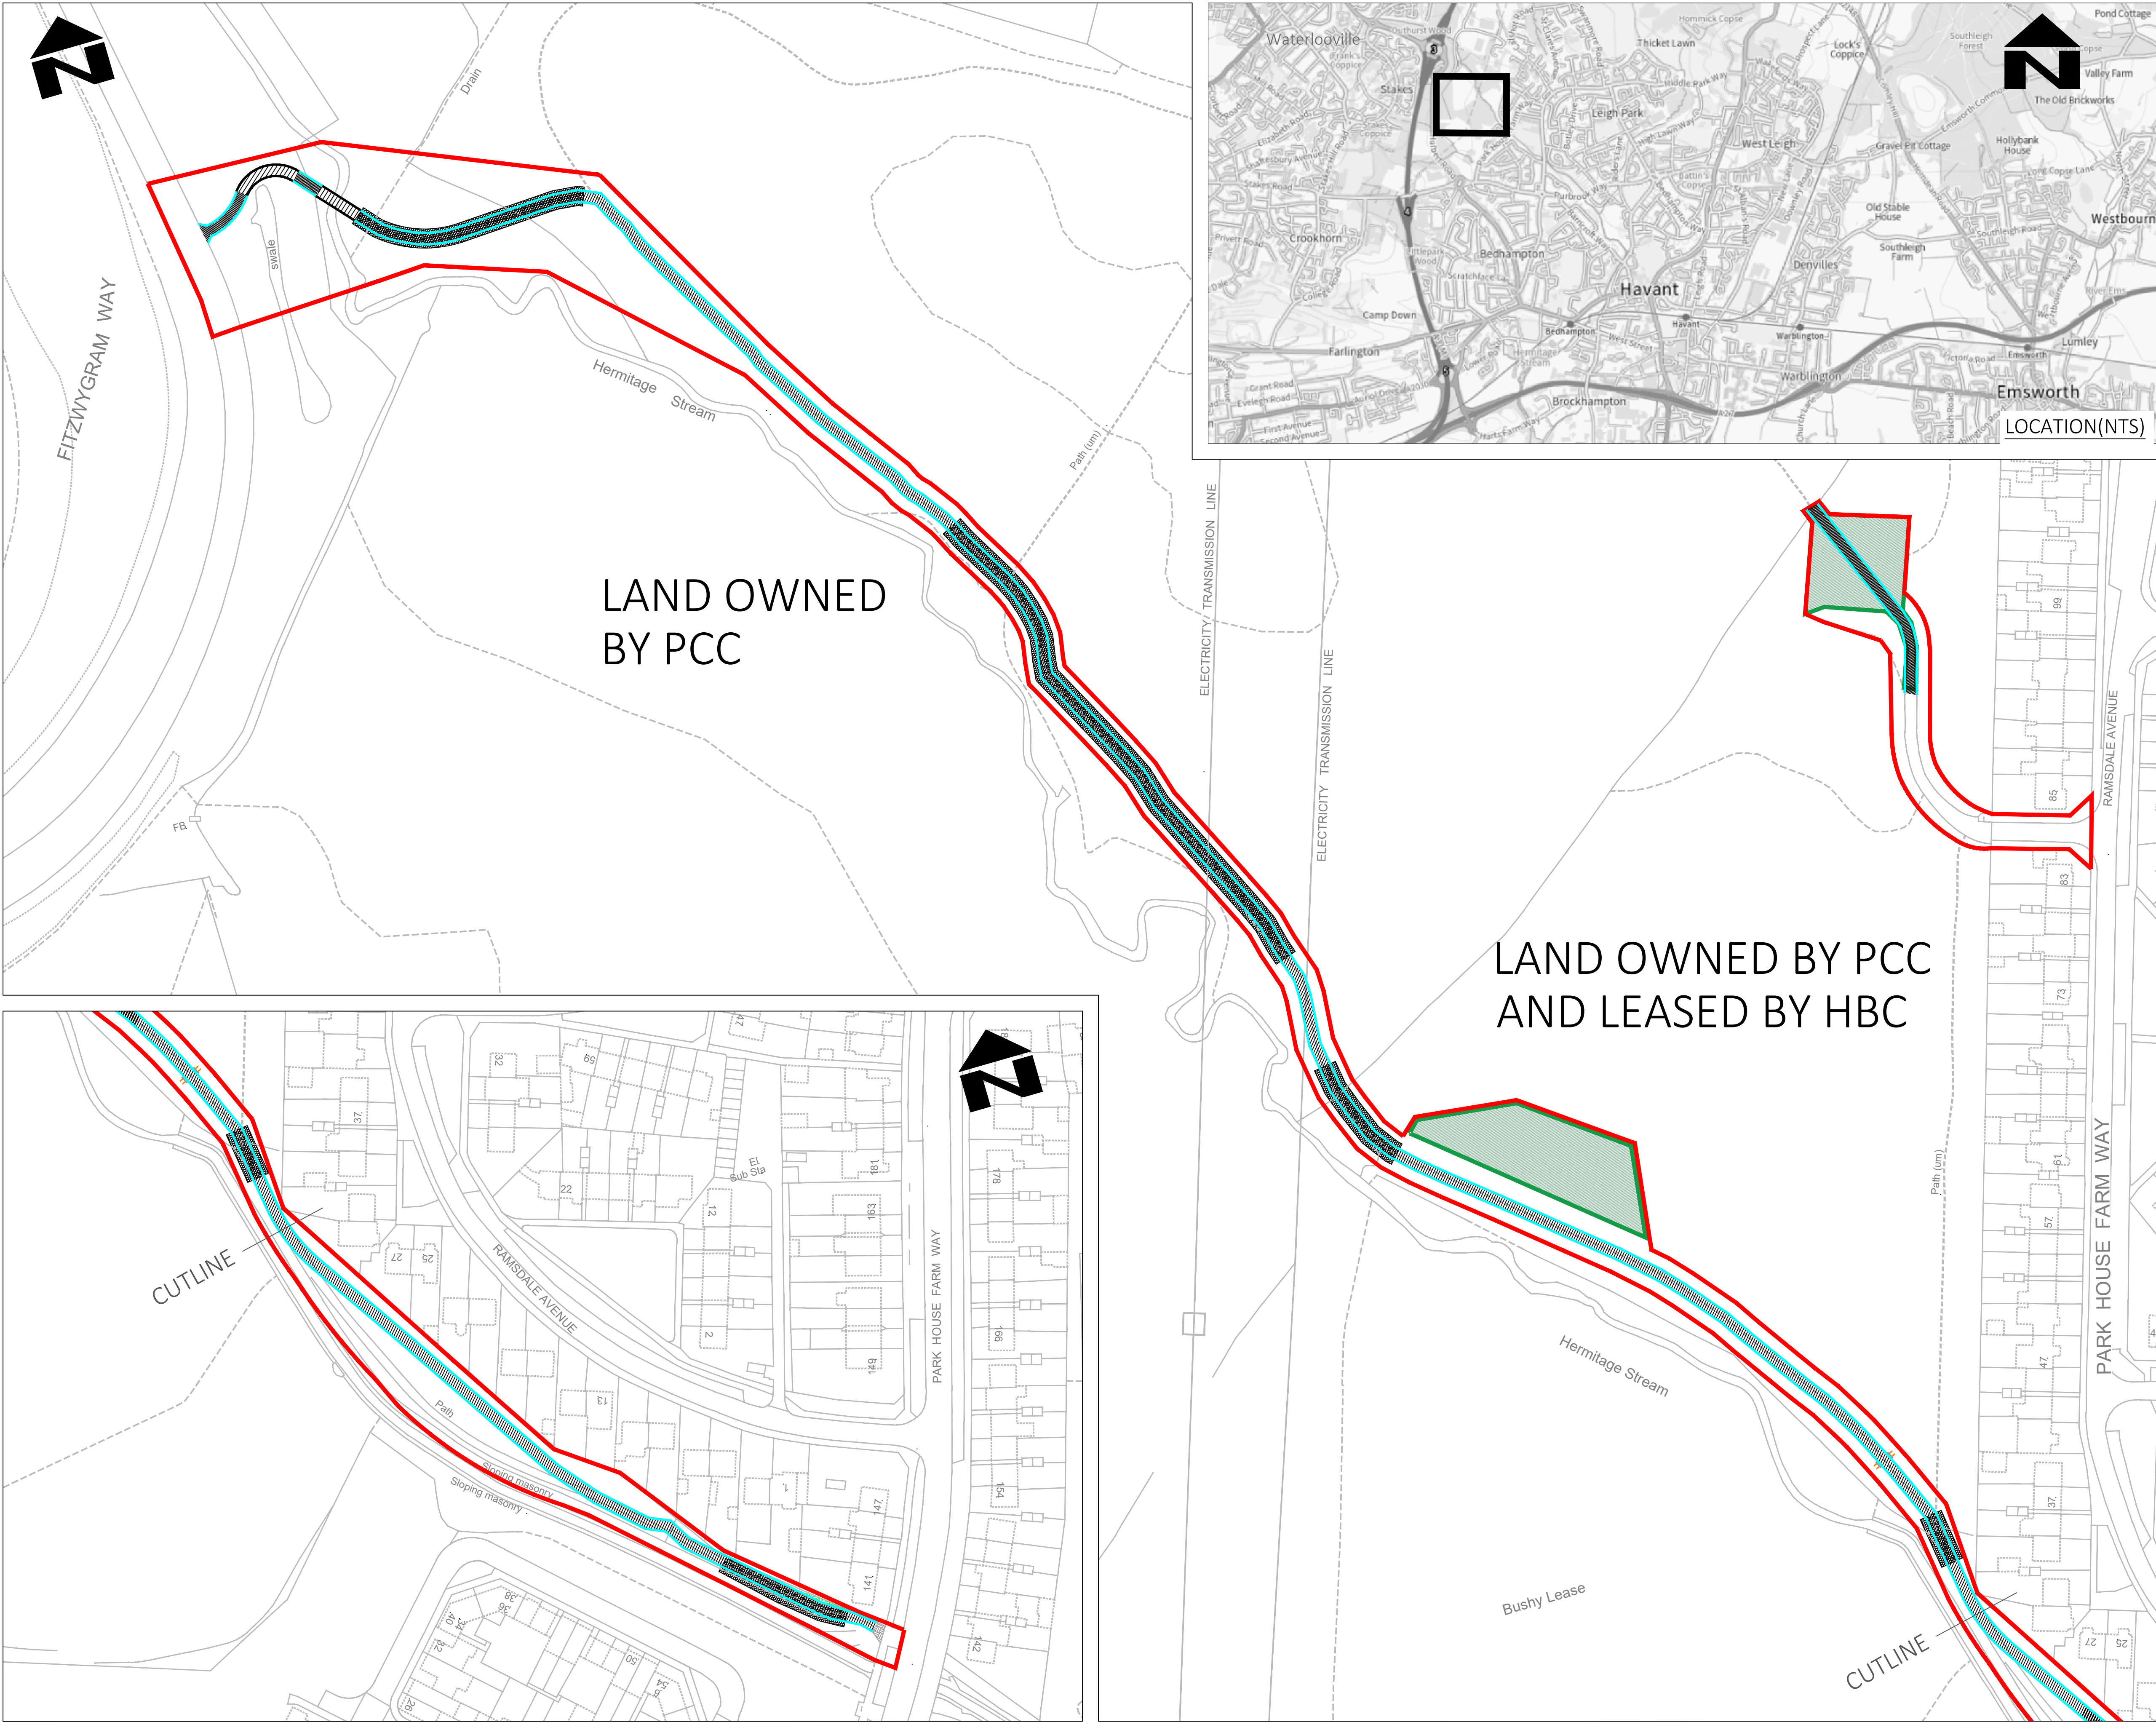

NOTES

1. CONTRACTORS RESPONSIBILITY TO PRINT TO CORRECT SCALE
2. ALL DIMENSIONS ARE IN METRES UNLESS OTHERWISE STATED
3. THE CONTRACTOR SHALL BE AWARE OF ALL STATUTORY UNDERTAKERS PLANT THAT MAY BE LOCATED WITHIN THE SITE
4. ALL WORKS TO BE CARRIED OUT IN ACCORDANCE WITH THE SPECIFICATION REFERRED TO IN THE CONTRACT DOCUMENTS AND THE APPROPRIATE STANDARD DETAIL DRAWINGS
5. ANY DISCREPANCIES SHOULD BE REPORTED TO THE OVERSEEING ORGANISATION IMMEDIATELY SO THAT CLARIFICATION CAN BE SOUGHT PRIOR TO THE COMMENCEMENT OF WORK
6. THE NORTH POINT POSITION SHOWN ON THIS DRAWING HAS BEEN LOCATED AS ACCURATELY AS POSSIBLE BUT IS ONLY INDICATIVE OF TRUE NORTH
7. LOCATION OF WORKS:
 - 7.1. **LOCATION A:
PROPOSED FOOTWAY / CYCLEWAY**

GRID REFERENCE: SU 70211 08250
WHAT3WORDS: grab page types
EASTING / NORTHING: 470211 , 108250
NEAREST POSTCODE: PO9 4DP
 - 7.2. **LOCATION B:
PROPOSED AREA OF MITIGATION WORKS**

GRID REFERENCE: SU 70132 08665
WHAT3WORDS: candy.nerve.wash
EASTING / NORTHING: 470132 , 108665
NEAREST POSTCODE: PO9 4DY

LEGEND

- LOCATION OF WORKS
- PROPOSED FOOTWAY / CYCLEWAY
- PROPOSED BRIDGE AND BOARDWALK
- PROPOSED PERFORATED PIPE
- MITIGATION WORKS

SAFETY, HEALTH AND ENVIRONMENT INFORMATION

Hazards and risks normally associated with the works detailed on this drawing are not specifically noted. To be considered at detailed design stage.

SPECIAL CONSIDERATIONS AND POTENTIAL RISK/HAZARDS SHOWN THUS



FURTHER INFORMATION CONTAINED IN RISK REGISTER WITHIN CONTRACT

Havant
BOROUGH COUNCIL

Public Service Plaza
Civic Centre Road
Havant, Hampshire PO9 2AX
Telephone: 023 9244 6019
Email: celt@havant.gov.uk
Internet: www.havant.gov.uk

CELT Civil Engineering
& Landscape Team

SCHEME
BUSHY LEASE - FITZWYGRAM WAY TO
PARK HOUSE FARM WAY

DRAWING TITLE
PLANNING RED LINE PLAN AND
LOCATION PLAN

SCALE @ A1	DESIGNED/DRAWN	CHECKED	APPROVED
1:1250	SI	DMW	SM
ORIGINAL SIZE	DATE	DATE	DATE
A1	03.02.25	06.02.25	30.10.25

DRAWING NUMBER	CLIENT NUMBER	ORIGINATOR	PROJECT NR	TYPE	ID.SERIES	SERIES TOTAL
						1
						REV

HBC -2019-16 -PD- 00010

REPRODUCED FROM THE ORIGINATOR'S SURVEY MAPS WITH THE PERMISSION OF THE CONTROLLER OF HER MAJESTY'S STATIONERY OFFICE. CROWN COPYRIGHT IS UNAUTHORISED REPRODUCTION INFRINGES CROWN COPYRIGHT AND MAY LEAD TO PROSECUTION ON CIVIL PROCEEDINGS.
HAVANT BOROUGH COUNCIL, AC000080867