


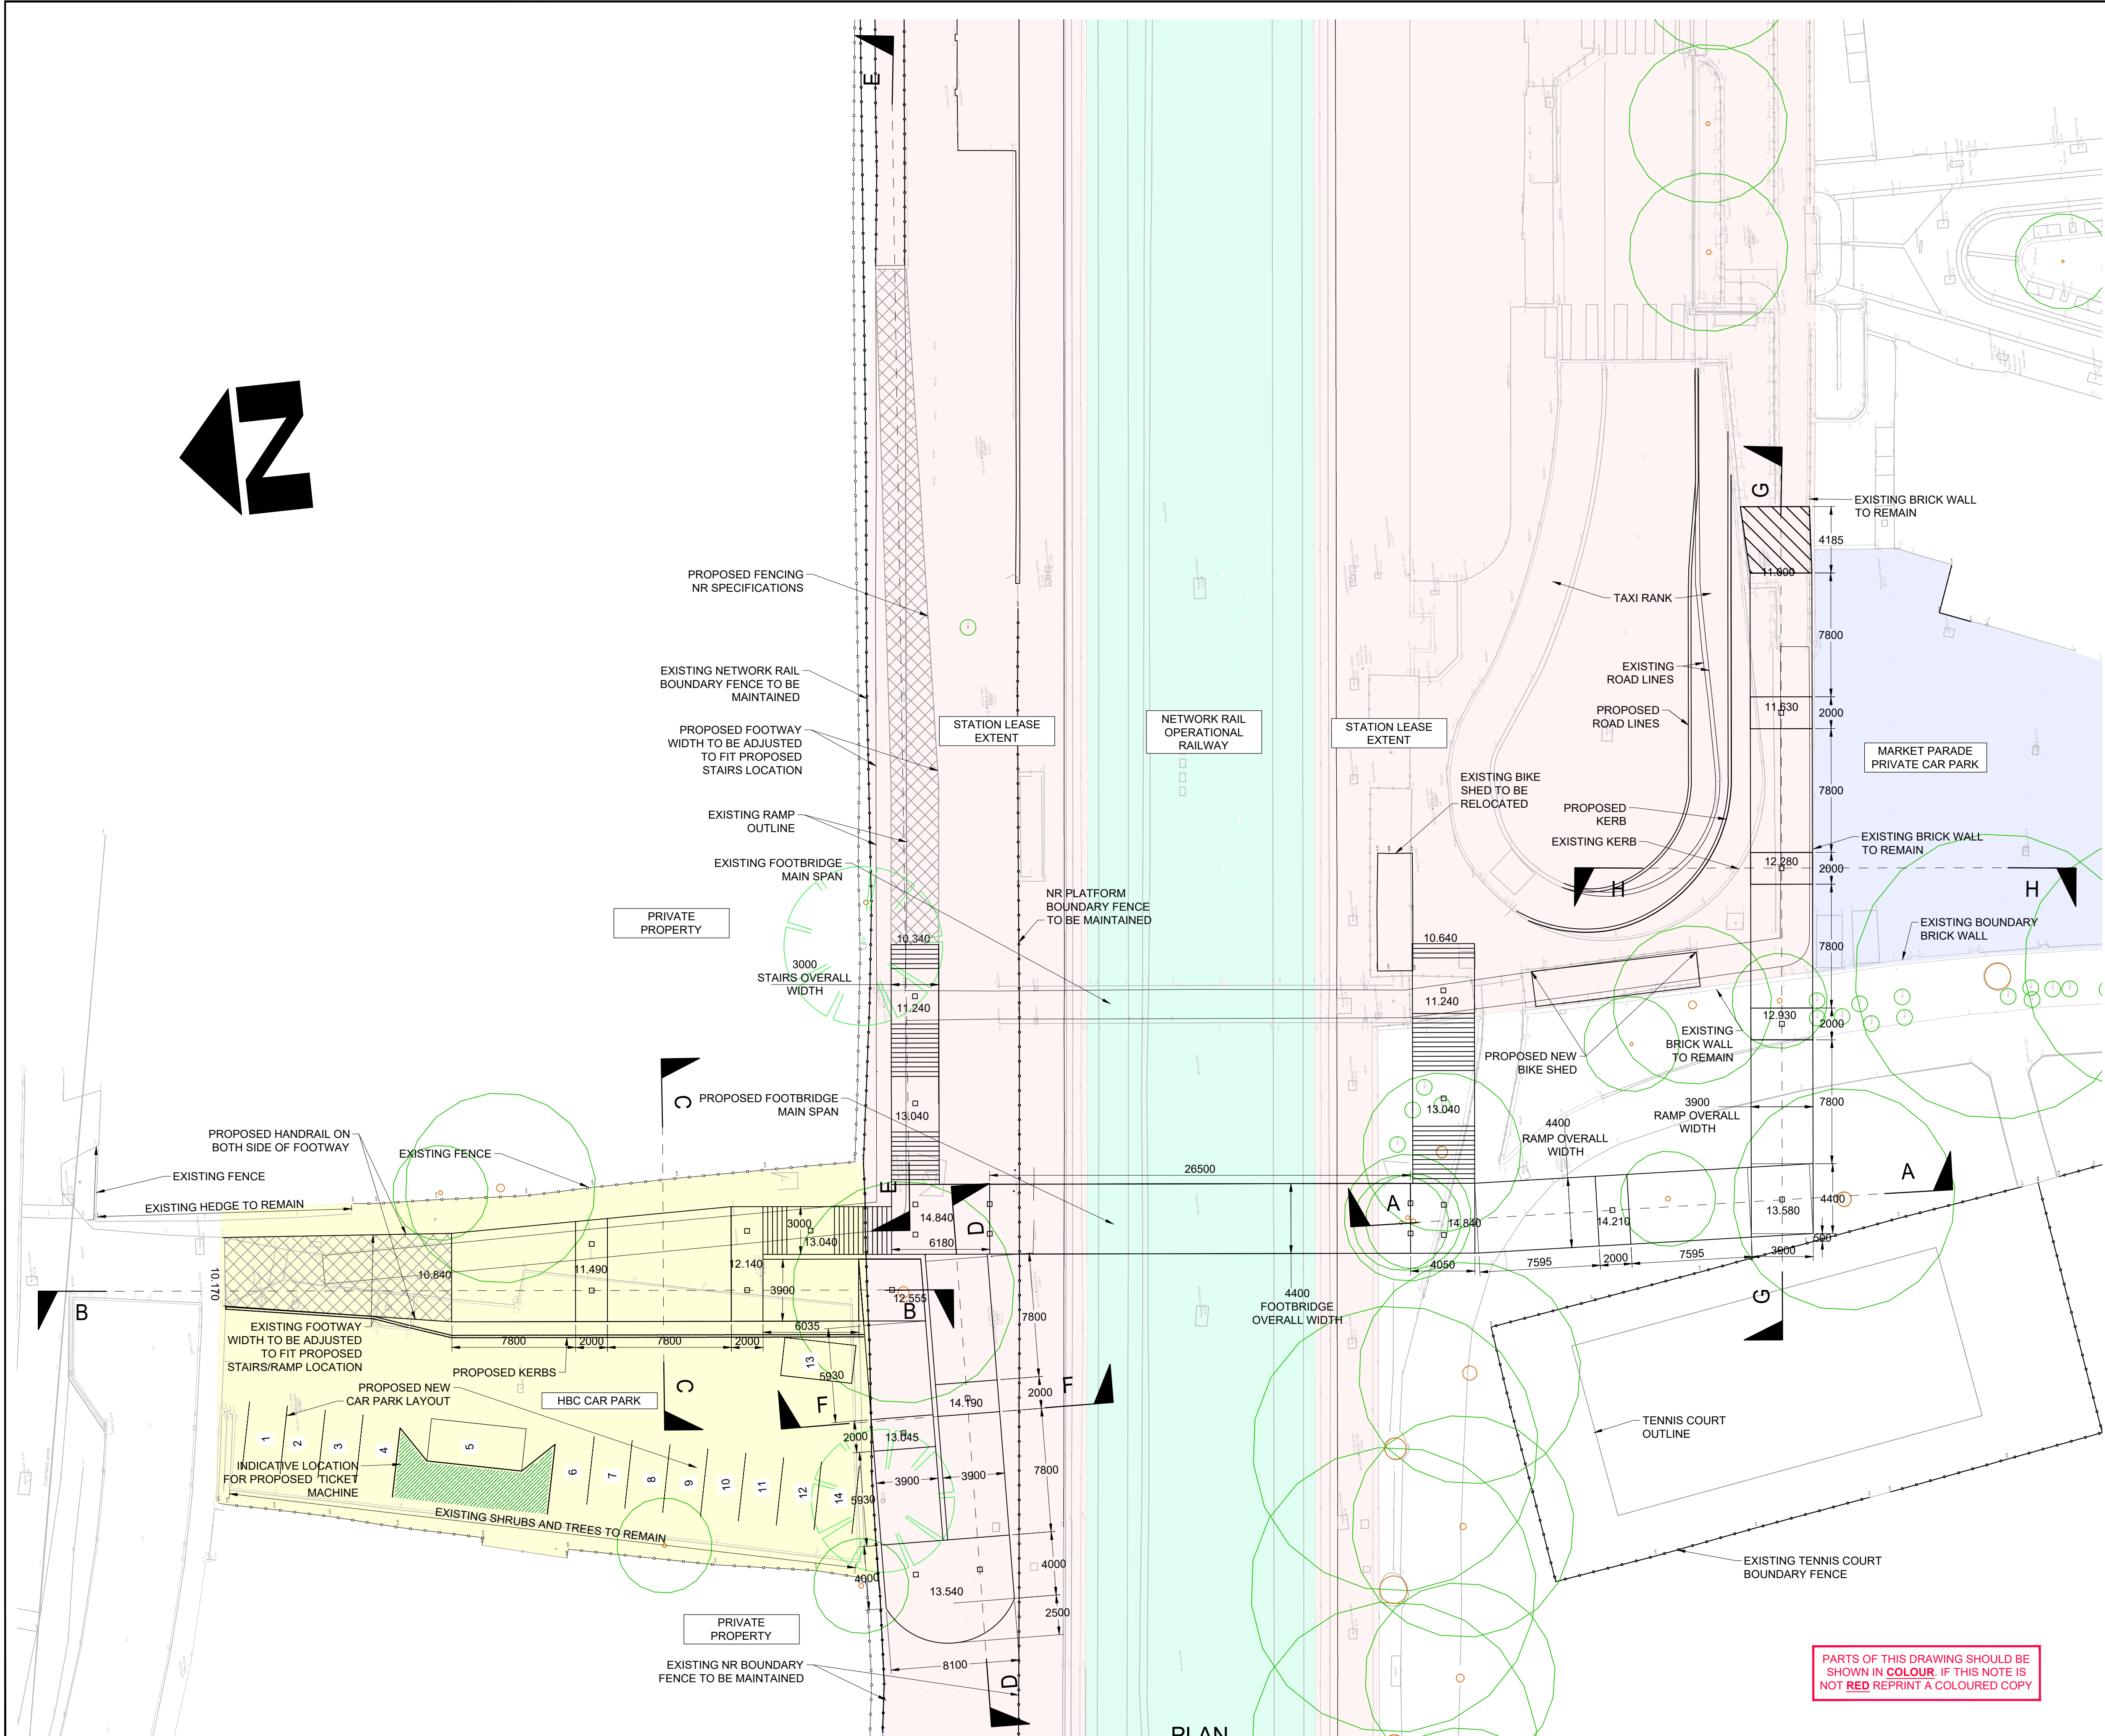

1. DO NOT SCALE FROM THIS DRAWING.
2. ALL DIMENSIONS IN MILLIMETERS AND ALL LEVELS ARE IN METERS UNLESS OTHERWISE STATED.
3. FOR ELEVATION AND SECTIONS REFER TO DRAWINGS C.J009595-HES-SGN-FB560-DR-S-1703 AND 1704.
4. OUTLINE PROJECT STAGES
STAGE 1 :- UNDER NIGHT POSSESSION REMOVE MAIN SPAN, STANCHIONS AND BOTH NORTHEAST AND SOUTH RAMP APPROACHES.
STAGE 2 :- REMOVE ALL REMAINING RAMPS AND STANCHIONS. THE METHOD OF DISMANTLING AND REMOVAL OF EXISTING STRUCTURE TO BE DEVELOPED BY CONTRACTOR FOR ACCEPTANCE BY HCC AND NR.
STAGE 3 :- PREPARE AND CONSTRUCT NEW FOUNDATIONS AND SET ANCHORAGE HOLDING DOWN BOLTS FOR NEW REPLACEMENT FOOTBRIDGE, RAMPS AND STAIRS.
STAGE 4 :- UNDER NIGHT POSSESSION LIFT IN NEW FOOTBRIDGE
STAGE 5 :- CONSTRUCT ALL APPROACH RAMPS AND STAIRS ON BOTH NORTH AND SOUTH SIDES.
5. STEELWORK FABRICATION SURVEY TO BE UNDERTAKEN TO DETERMINE DIMENSIONS AND DETAILS OF NEW FOUNDATIONS.
6. NO LIFTING IS PERMITTED OVER TRACKS OUTSIDE OF POSSESSION HOURS.
7. PROPOSED KERBS SHALL BE IN ACCORDANCE WITH DRAWING NUMBER HCC11/C/010.
8. PROPOSED FOOTWAY SHALL BE IN ACCORDANCE WITH DRAWING NO. HCC11/C/045 FOOTWAY TYPE 1A STANDARD HCC FLEXIBLE CONSTRUCTION.
9. GRADIENT OF 1:12 THROUGHOUT THE RAMPS AND 1:20 FOR MAIN SPAN.

PROPOSED FOOTWAY TO LINK INTO EXISTING FOOTWAY
FOOTPATH TO BE RESURFACED TO MATCH EXISTING LEVELS
MARKET PARADE PRIVATE CAR PARK EXTENT
STATION LEASE EXTENTS
NETWORK RAIL OPERATIONAL RAILWAY
HAVANT BOROUGH COUNCIL (HBC) CAR PARK LAND
HAVANT PARK

PRELIMINARY

CONSULTANT

 Hampshire
County Council

Engineering Services

BRIDGE CLIENT

DRAWING TITLE

PROPOSED GENERAL ARRANGEMENT

DRAWING NUMBER
CJ009595 - HES- SGN-FB560 - DR- S- 1702