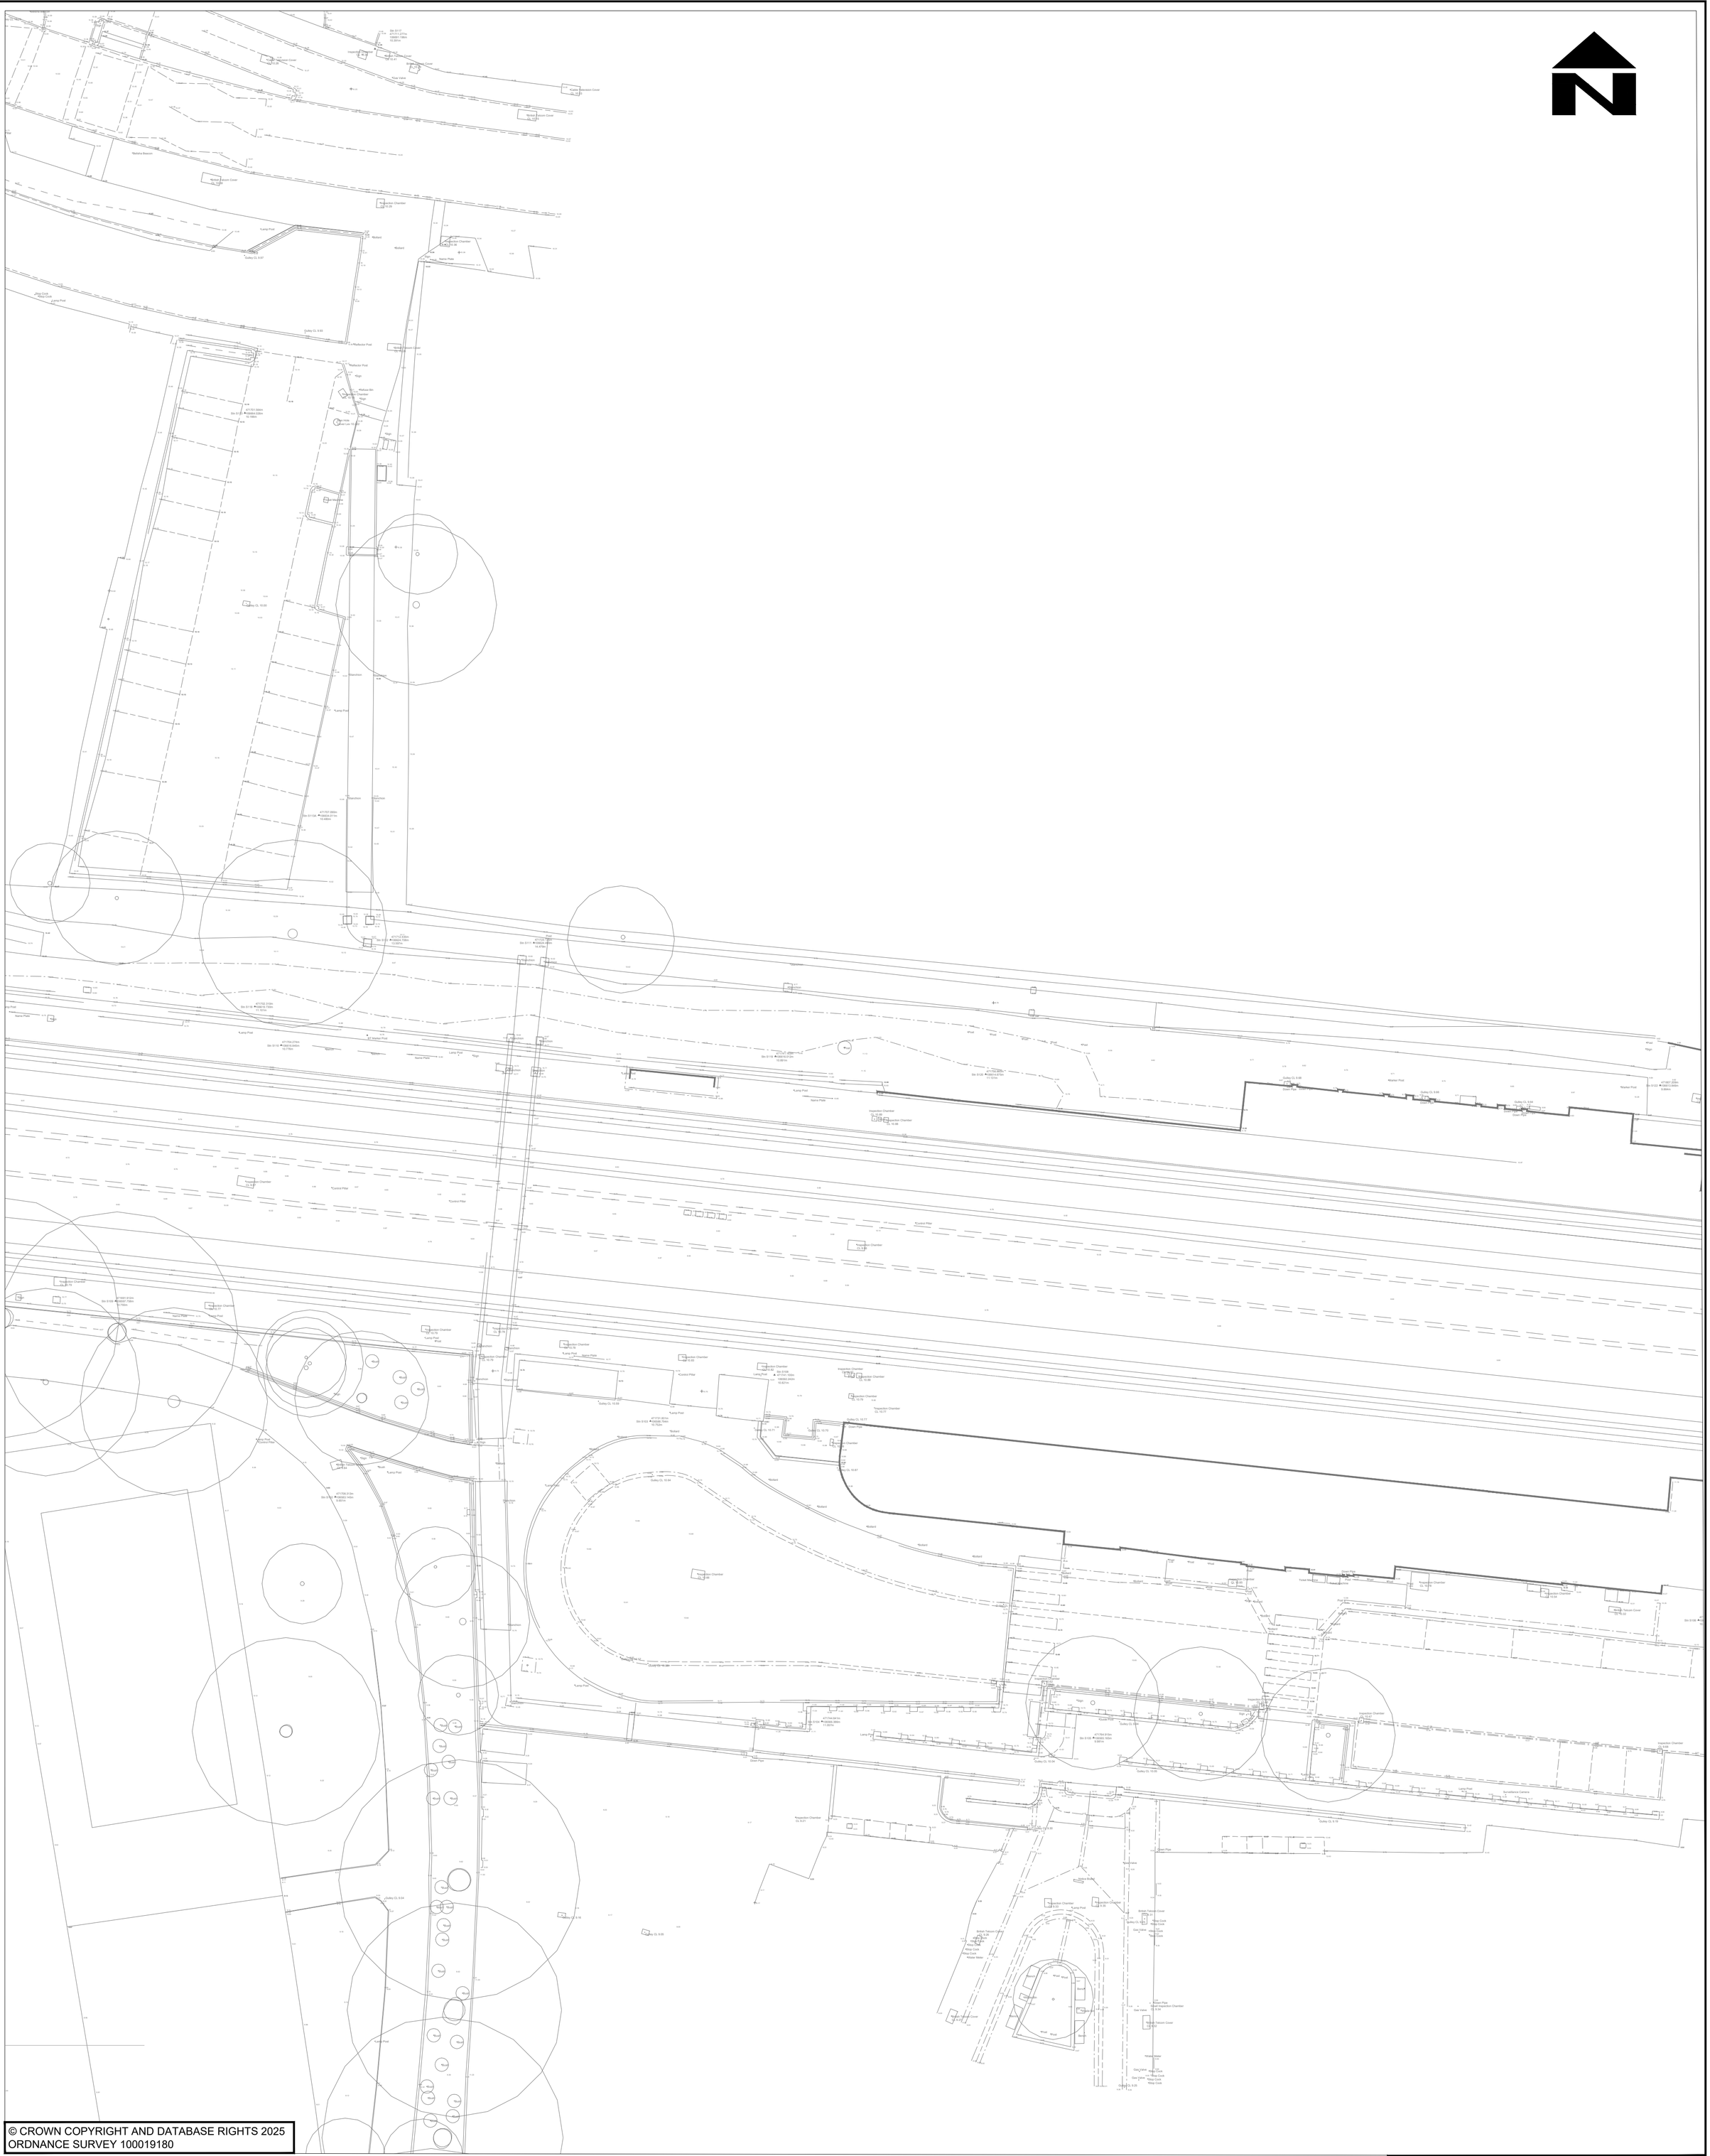

© CROWN COPYRIGHT AND DATABASE RIGHTS 2025
ORDNANCE SURVEY 100019180

NOTES

1. DO NOT SCALE FROM THIS DRAWING
2. ALL DIMENSIONS IN METRES UNLESS OTHERWISE STATED

SUIT	REV	PURPOSE OF ISSUE AND DESCRIPTION OF AMENDMENTS	DATE	DESIGNER	CAD	CHKD	APPD
S4	P02	ISSUED FOR PLANNING APPROVAL	27.11.2025	GF	ADS	DR	DR
S4	P01	ISSUED FOR STAGE APPROVAL	07.11.2025	GF	ADS	DR	DR
S2	P01	FIT FOR INFORMATION.	06.09.2024	HG	ADS	HG	DR

CLIENT

HAMPSHIRE COUNTY COUNCIL
UNIVERSAL SERVICES DIRECTORATE
STRUCTURES

CONSULTANT

Hampshire County Council
Engineering Services

TIM LAWTON BEng CEng FICE FCIHT : ASSISTANT DIRECTOR OF UNIVERSAL SERVICES

HORIZONTAL SCALE @ A1: NTS
VERTICAL SCALE @ A1: N/A
SHEET NUMBER: 1 OF 1

SCHEME: HAVANT REPLACEMENT FOOTBRIDGE

JOB No. C.J009595.01

DRAWING TITLE: TOPOGRAPHICAL SURVEY

HCC CAD PLOT: 27/11/2025 10:33:17

CJ009595-HEH- -17025323-DR-CH-0001

SUIT S4 REV P02

HCC CAD FILE: K:\Eng\Roads\Schemes\CJ009595 Havant Footbridge\Drainage\03-Drawings\02-General\C.J009595-HEH-VTO-17025323-DR-CD-0001 Topo Survey.dwg

STATUS OF DRAWING AT SUITABILITY - RED BACKGROUND = WORK IN PROGRESS, AMBER BACKGROUND = SHARED NON-CONTRACTUAL, GREEN BACKGROUND = EARLY PUBLISH & PUBLISHED CONTRACTUAL