


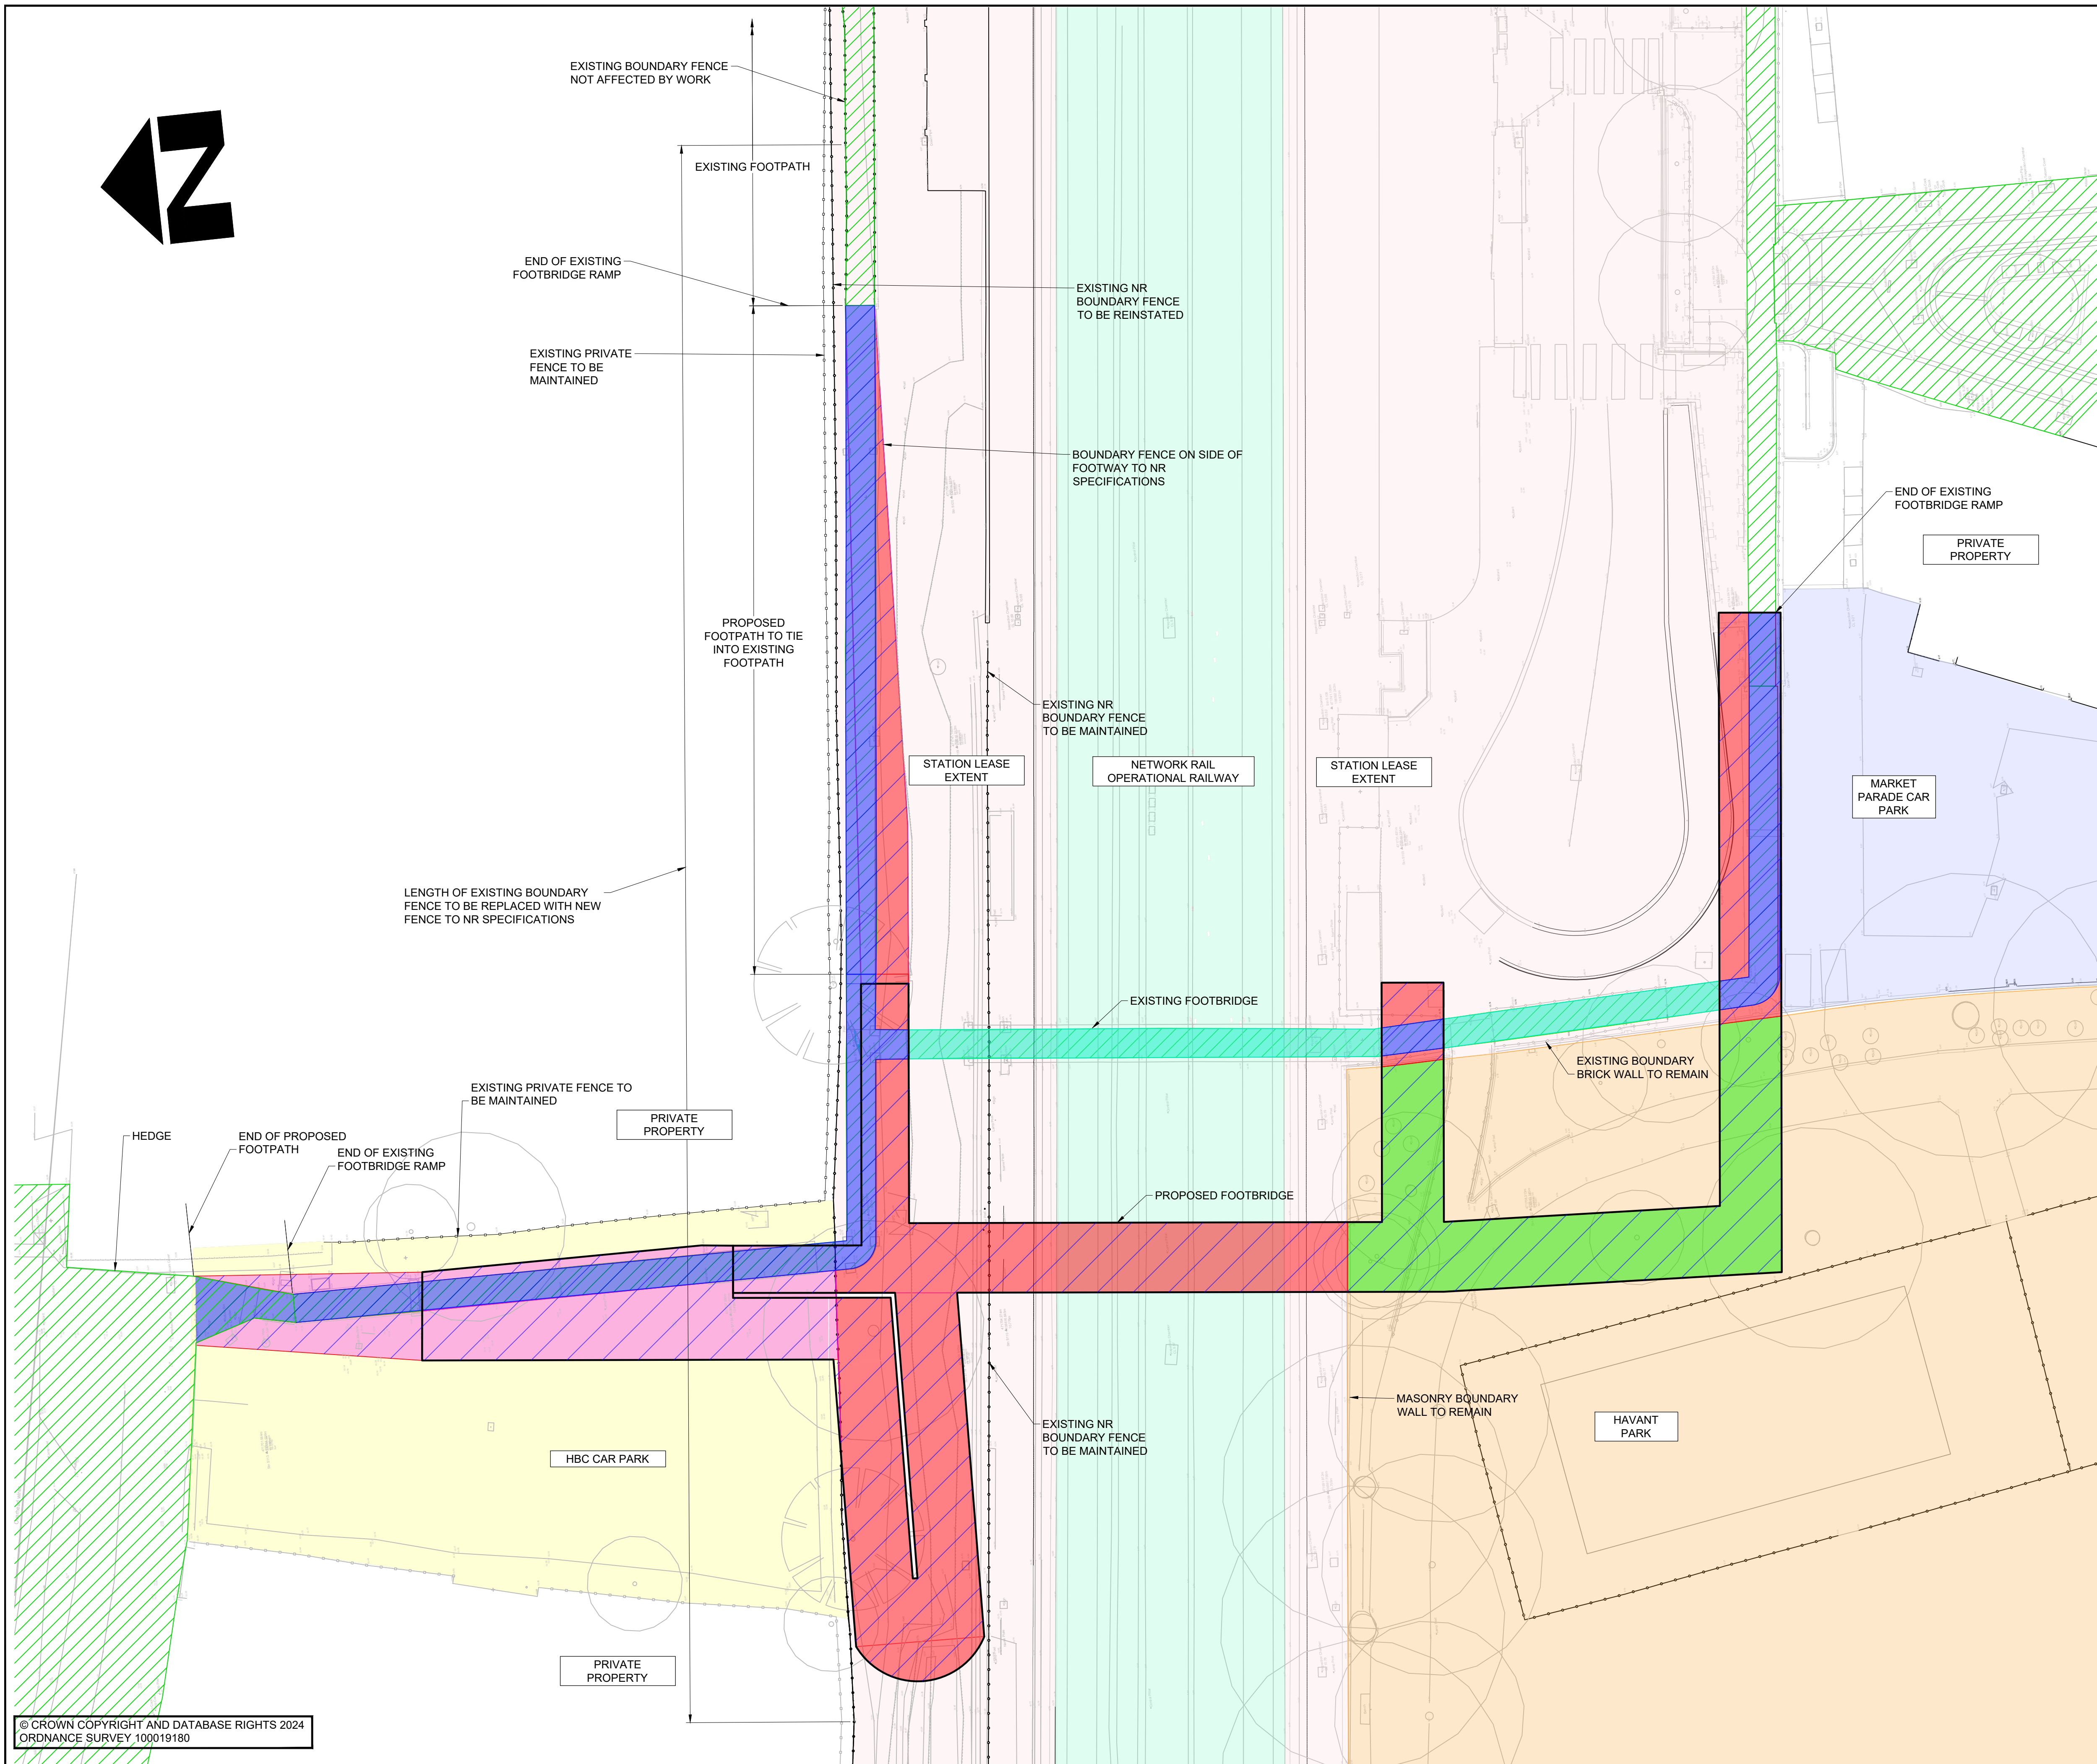

1. DO NOT SCALE FROM THIS DRAWING

2. ALL DIMENSIONS IN MILLIMETRES UNLESS OTHERWISE STATED

MARKET PARADE PRIVATE CAR PARK EXTENT

STATION LEASE EXTENTS AND NETWORK RAIL NON-OPERATIONAL LAND

NETWORK RAIL OPERATIONAL RAILWAY

HAVANT BOROUGH COUNCIL (HBC) CAR PARK LAND

HAVANT PARK

AREA REQUIRED FROM OTHERS FOR PROPOSED FOOTPATH

DESIGNATED HIGHWAY MAINTAINABLE LAND OVER PROPOSED STRUCTURE

EXISTING DESIGNATED HIGHWAY MAINTAINABLE LAND

EXISTING FOOTBRIDGE & RAMPS DESIGNATED AS PUBLICLY MAINTAINABLE HIGHWAY AREAS TO REMAIN PUBLICLY MAINTAINABLE HIGHWAY AREAS (AREA = 255M²)

EXISTING FOOTBRIDGE & RAMPS DESIGNATED AS PUBLICLY MAINTAINABLE HIGHWAY AREAS TO BE BECOME UNDESIGNATED AND AREAS RETURNED TO NETWORK RAIL (AREA = 86M²)

PROPOSED FOOTBRIDGE, RAMP AND STAIRS OVER HAVANT PARK TO BE DESIGNATED AS PUBLICLY MAINTAINABLE HIGHWAY AREAS (AREA = 205M²)

PROPOSED RAMP, STAIRS AND FOOTPATH OVER HBC CAR PARK TO BE DESIGNATED AS PUBLICLY MAINTAINABLE HIGHWAY AREAS (AREA = 170M²)

PROPOSED FOOTBRIDGE, RAMPS, STAIRS AND FOOTPATH OVER NETWORK RAIL LAND TO BE DESIGNATED AS PUBLICLY MAINTAINABLE HIGHWAY AREAS (AREA = 465M²)

PARTS OF THIS DRAWING SHOULD BE SHOWN IN **COLOUR**. IF THIS NOTE IS NOT **RED** REPRINT A COLOURED COPY

S4	P02	DRAWING STATUS CHANGED FOLLOWING DISCUSSIONS WITH THE PLANNERS	19.11.2025	SJ	GG	BAH
S4	P01	ISSUED FOR PLANNING APPROVAL	05.11.2025	SJ	GG	BAH
SUIT	REV	AMENDMENTS	DATE	CAD	CHKD	APPD



TIM LAWTON BENG CENG FICE ECIT : ASSISTANT DIRECTOR OF UNIVERSAL SERVICES

CLIENT

BRIDGE CLIENT

SCHEME 1

HAVANT STATION FOOTBRIDGE REPLACEMENT

JOB No. C.J009595.01

DRAWING TITLE

LAND OWNERSHIP

HCC CAD PLOT: 15/11/2025 10:28:06

SCALE @ A1		DESIGNER		CHECKED		SHEET NUMBER	
AS SHOWN		SJ		GG GG		1 OF 1	
DATE		CAD		APPROVED		SUIT REV	
05.11.2025		SJ		BAH BAH		S4 P 02	
DRAWING NUMBER							
CJ009595 - HES - SGN - FB560				-DR- S - 1708			