
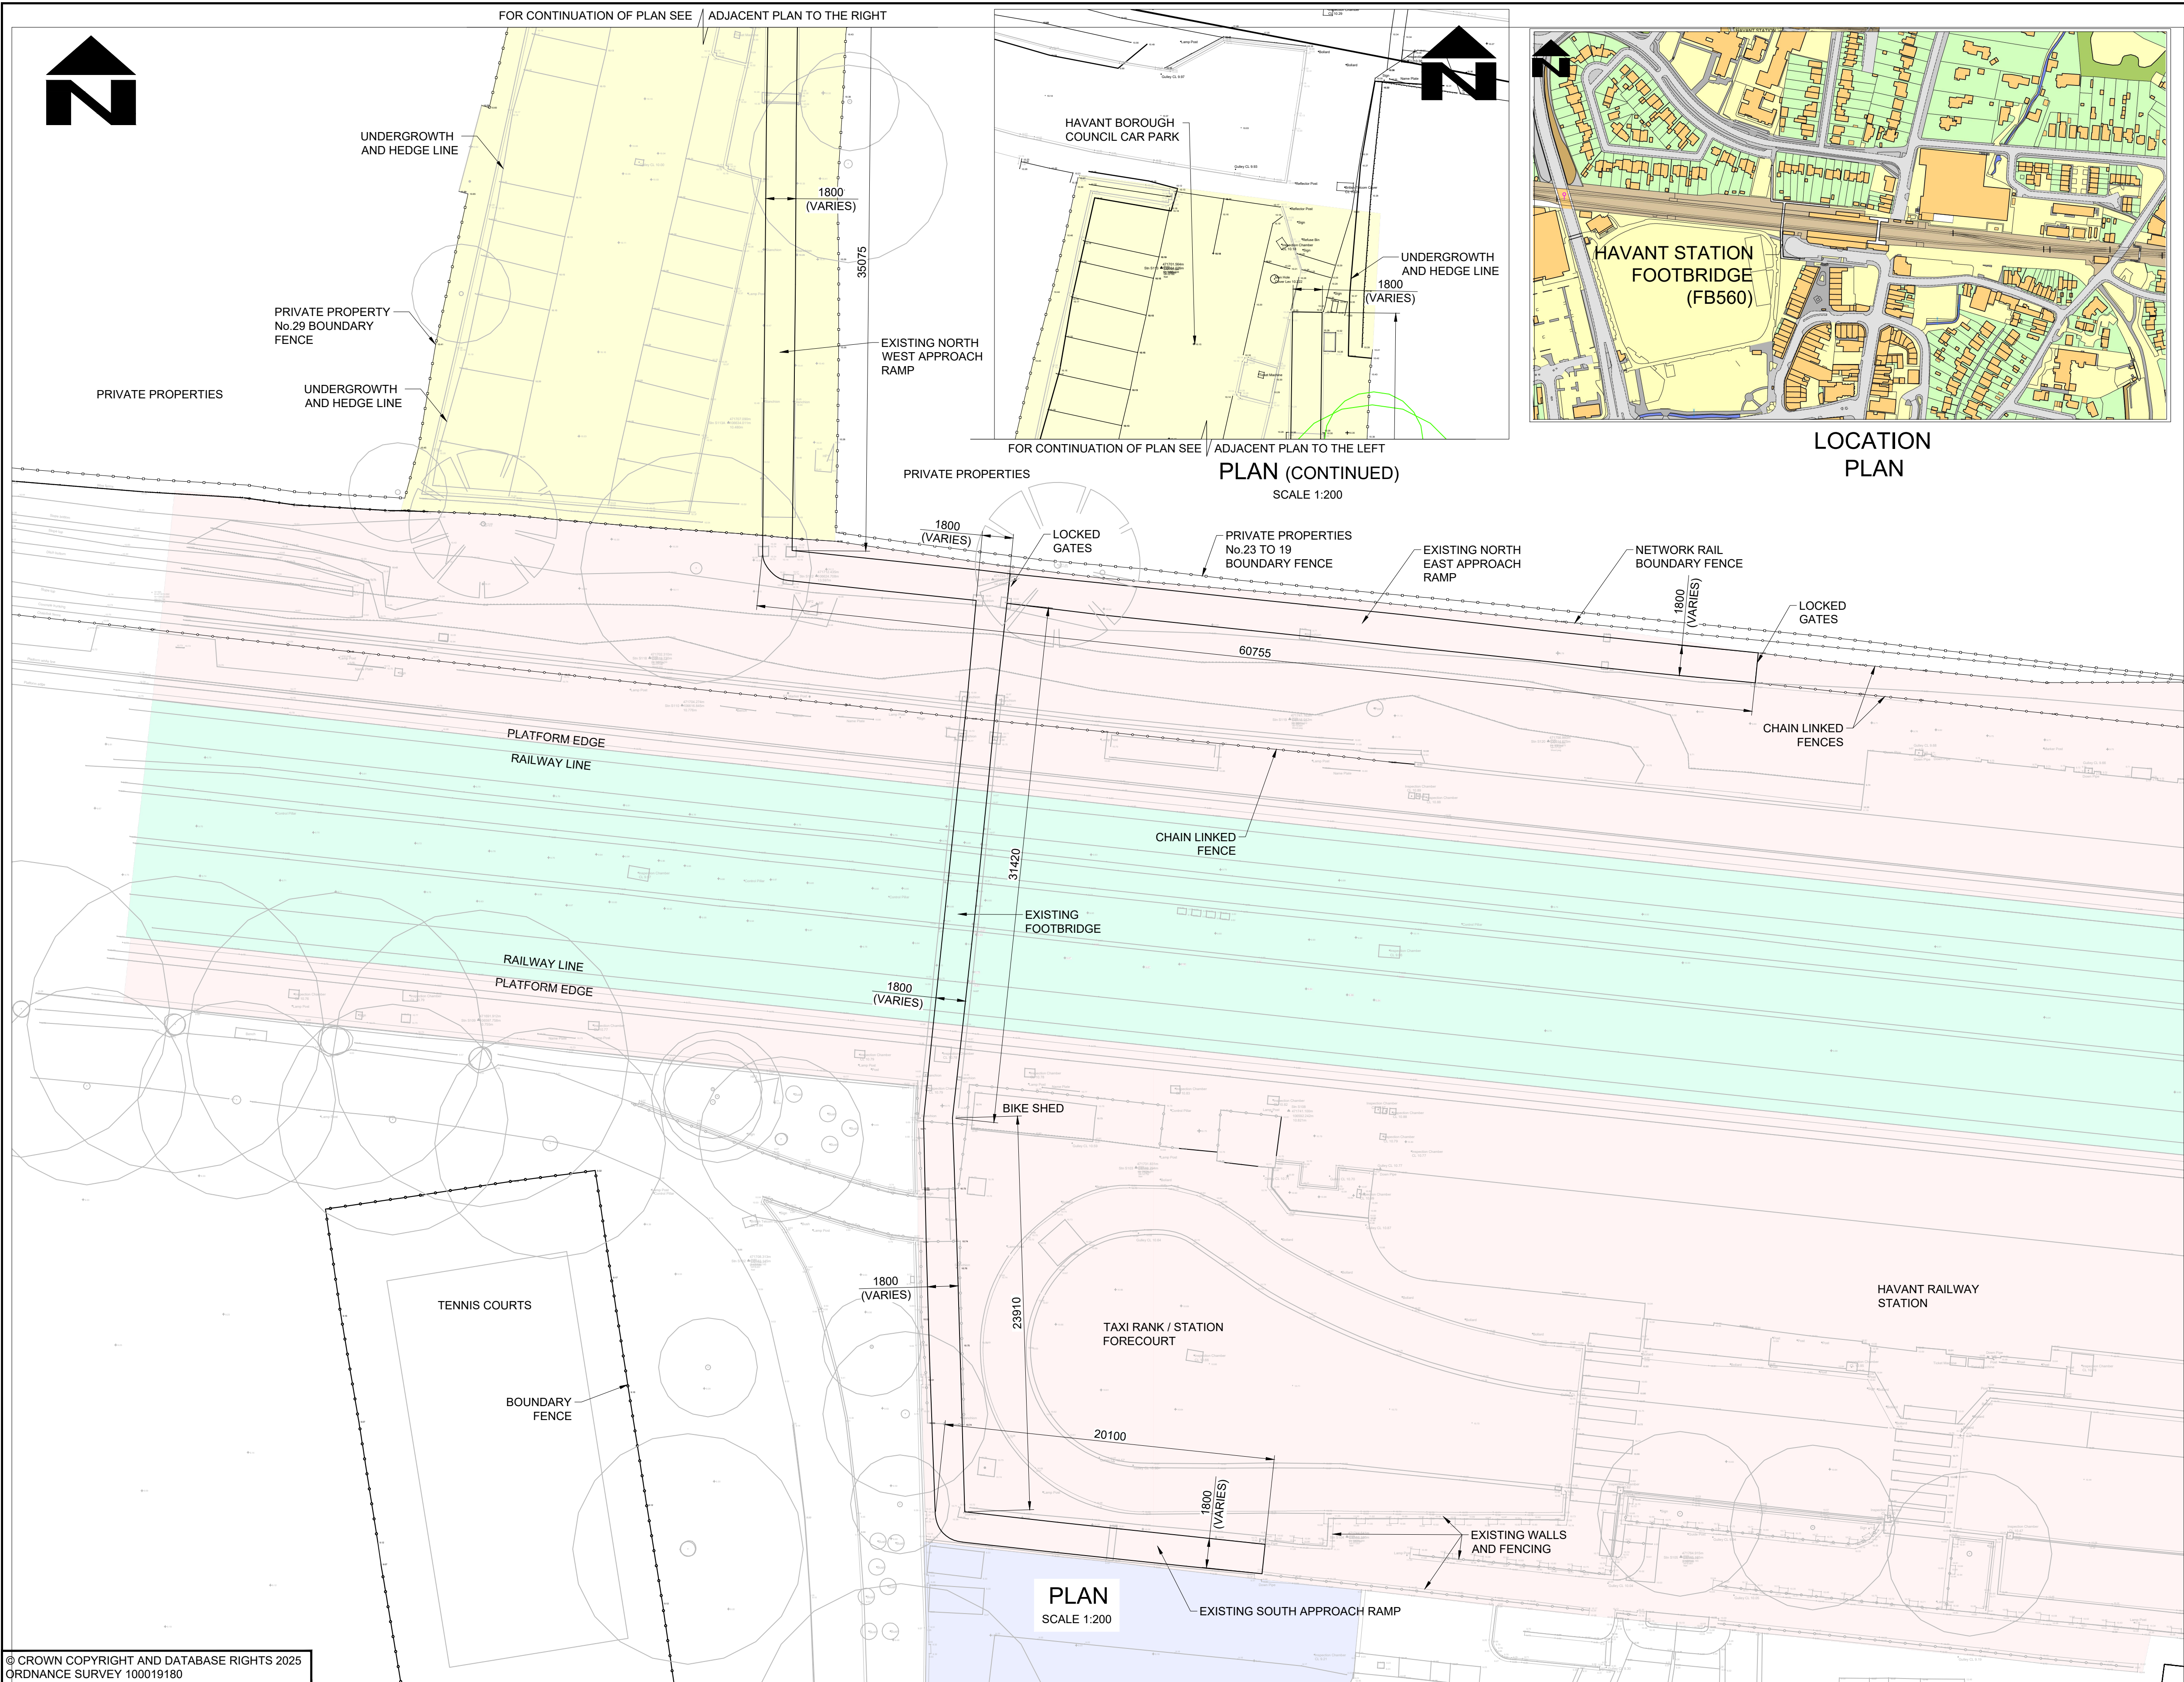


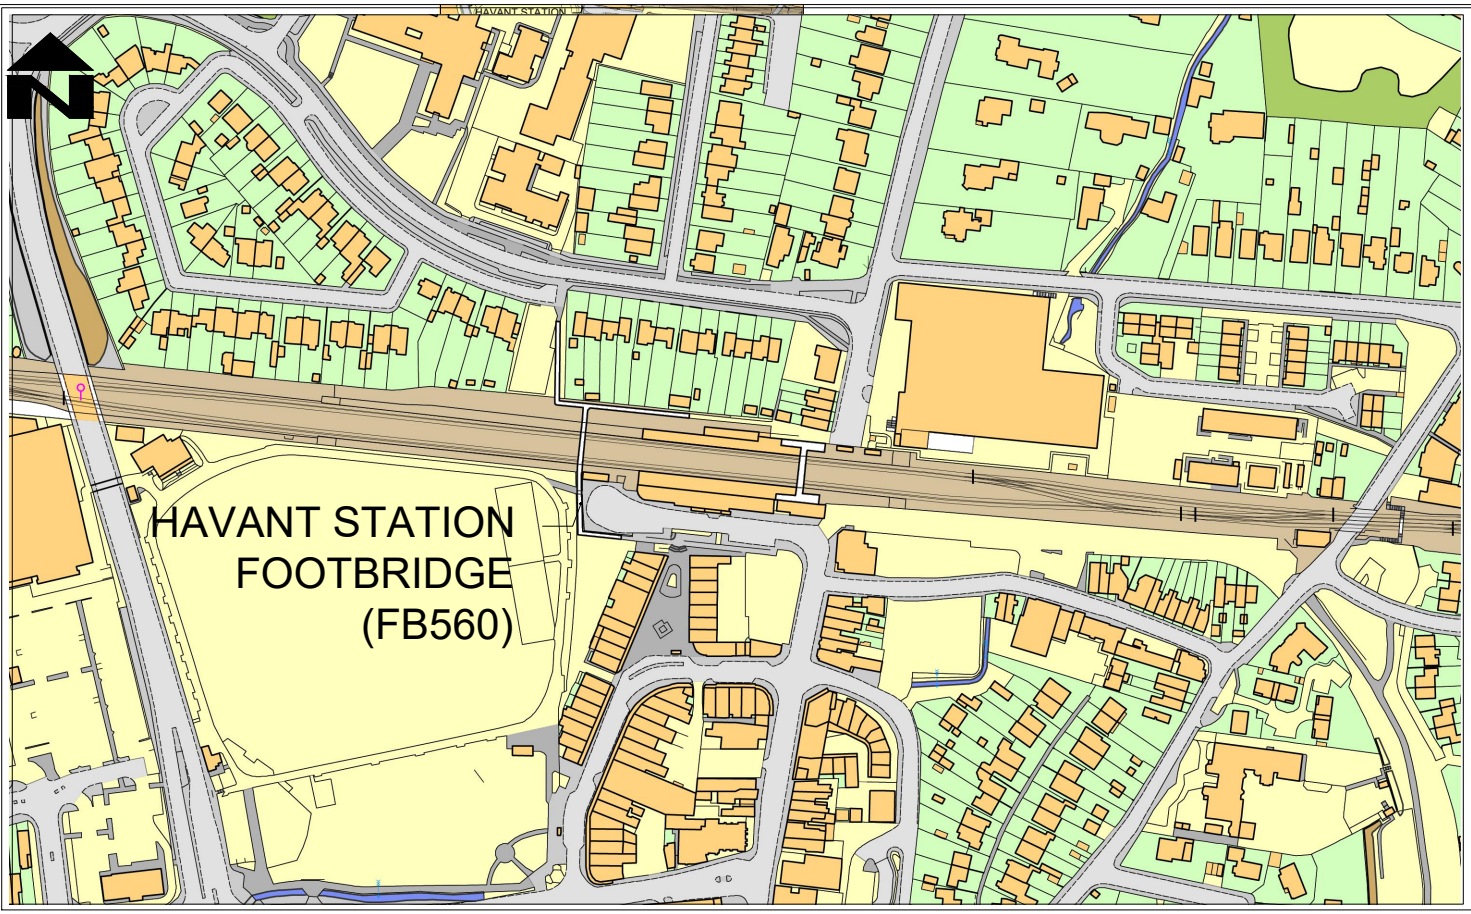

- NOTES
- DO NOT SCALE FROM THIS DRAWING.
 - ALL DIMENSIONS IN MILLIMETRES AND LEVELS ARE IN METRES UNLESS OTHERWISE STATED. ALL LEVELS ARE RELATIVE TO A LOCAL DATUM.

PRELIMINARY

© CROWN COPYRIGHT AND DATABASE RIGHTS 2025
ORDNANCE SURVEY 100019180

SUIT	REV	WORK IN PROGRESS ISSUE AND DESCRIPTION OF AMENDMENTS	DATE	DESIGNER	CAD	CHKD	APPD
S4	P02	DRAWING STATUS CHANGED FOLLOWING DISCUSSIONS WITH THE PLANNERS	19.11.2025	GG	JW	GG	BAH
S4	P01	ISSUED FOR PLANNING APPROVAL	05.11.2025	GG	JW	GG	BAH

CLIENT

HAMPSHIRE COUNTY COUNCIL
UNIVERSAL SERVICES DIRECTORATE
TRANSPORT IMPLEMENTATION

CONSULTANT



Hampshire
County Council
Engineering Services

TIM LAWTON BEng CEng FICE FCIHT : ASSISTANT DIRECTOR OF UNIVERSAL SERVICES

HORIZONTAL SCALE @ A1
AS SHOWN
VERTICAL SCALE @ A1
N/A
SHEET NUMBER
1 OF 1

SCHEME

HAVANT STATION
FOOTBRIDGE REPLACEMENT

JOB No. C.J009595.01

DRAWING TITLE

EXISTING
GENERAL ARRANGEMENT

HCC CAD PLOT: 19/11/2025 8:23:35

CJ009595-HES-SGN- FB560 -DR-CB-1701

SUIT REV
S4 P02

HCC CAD FILE: K:\Eng\CAD\Drawings\BRIDGES\FB - Footbridges\FB560-Havant\2024\01 - WIP\03 - Drawings\CAD\Scheme drawings 2025 05 27\C.J009595-HES-SGN-FB560-DR-S-1701 Existing General Arrangement.dwg

STATUS OF DRAWING AT SUITABILITY: RED BACKGROUND = WORK IN PROGRESS, AMBER BACKGROUND = SHARED NON-CONTRACTUAL, GREEN BACKGROUND = EARLY PUBLISH & PUBLISHED CONTRACTUAL