



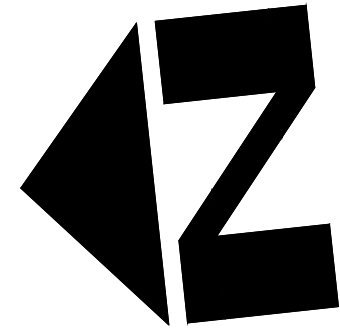

NOTE.
SETTING OUT POINTS (SOP),
AND SETTING OUT DIMENSIONS
FOR COLUMNS, BASES AND
PILECAPS TO BE CONFIRMED

PRIVATE
PROPERTY

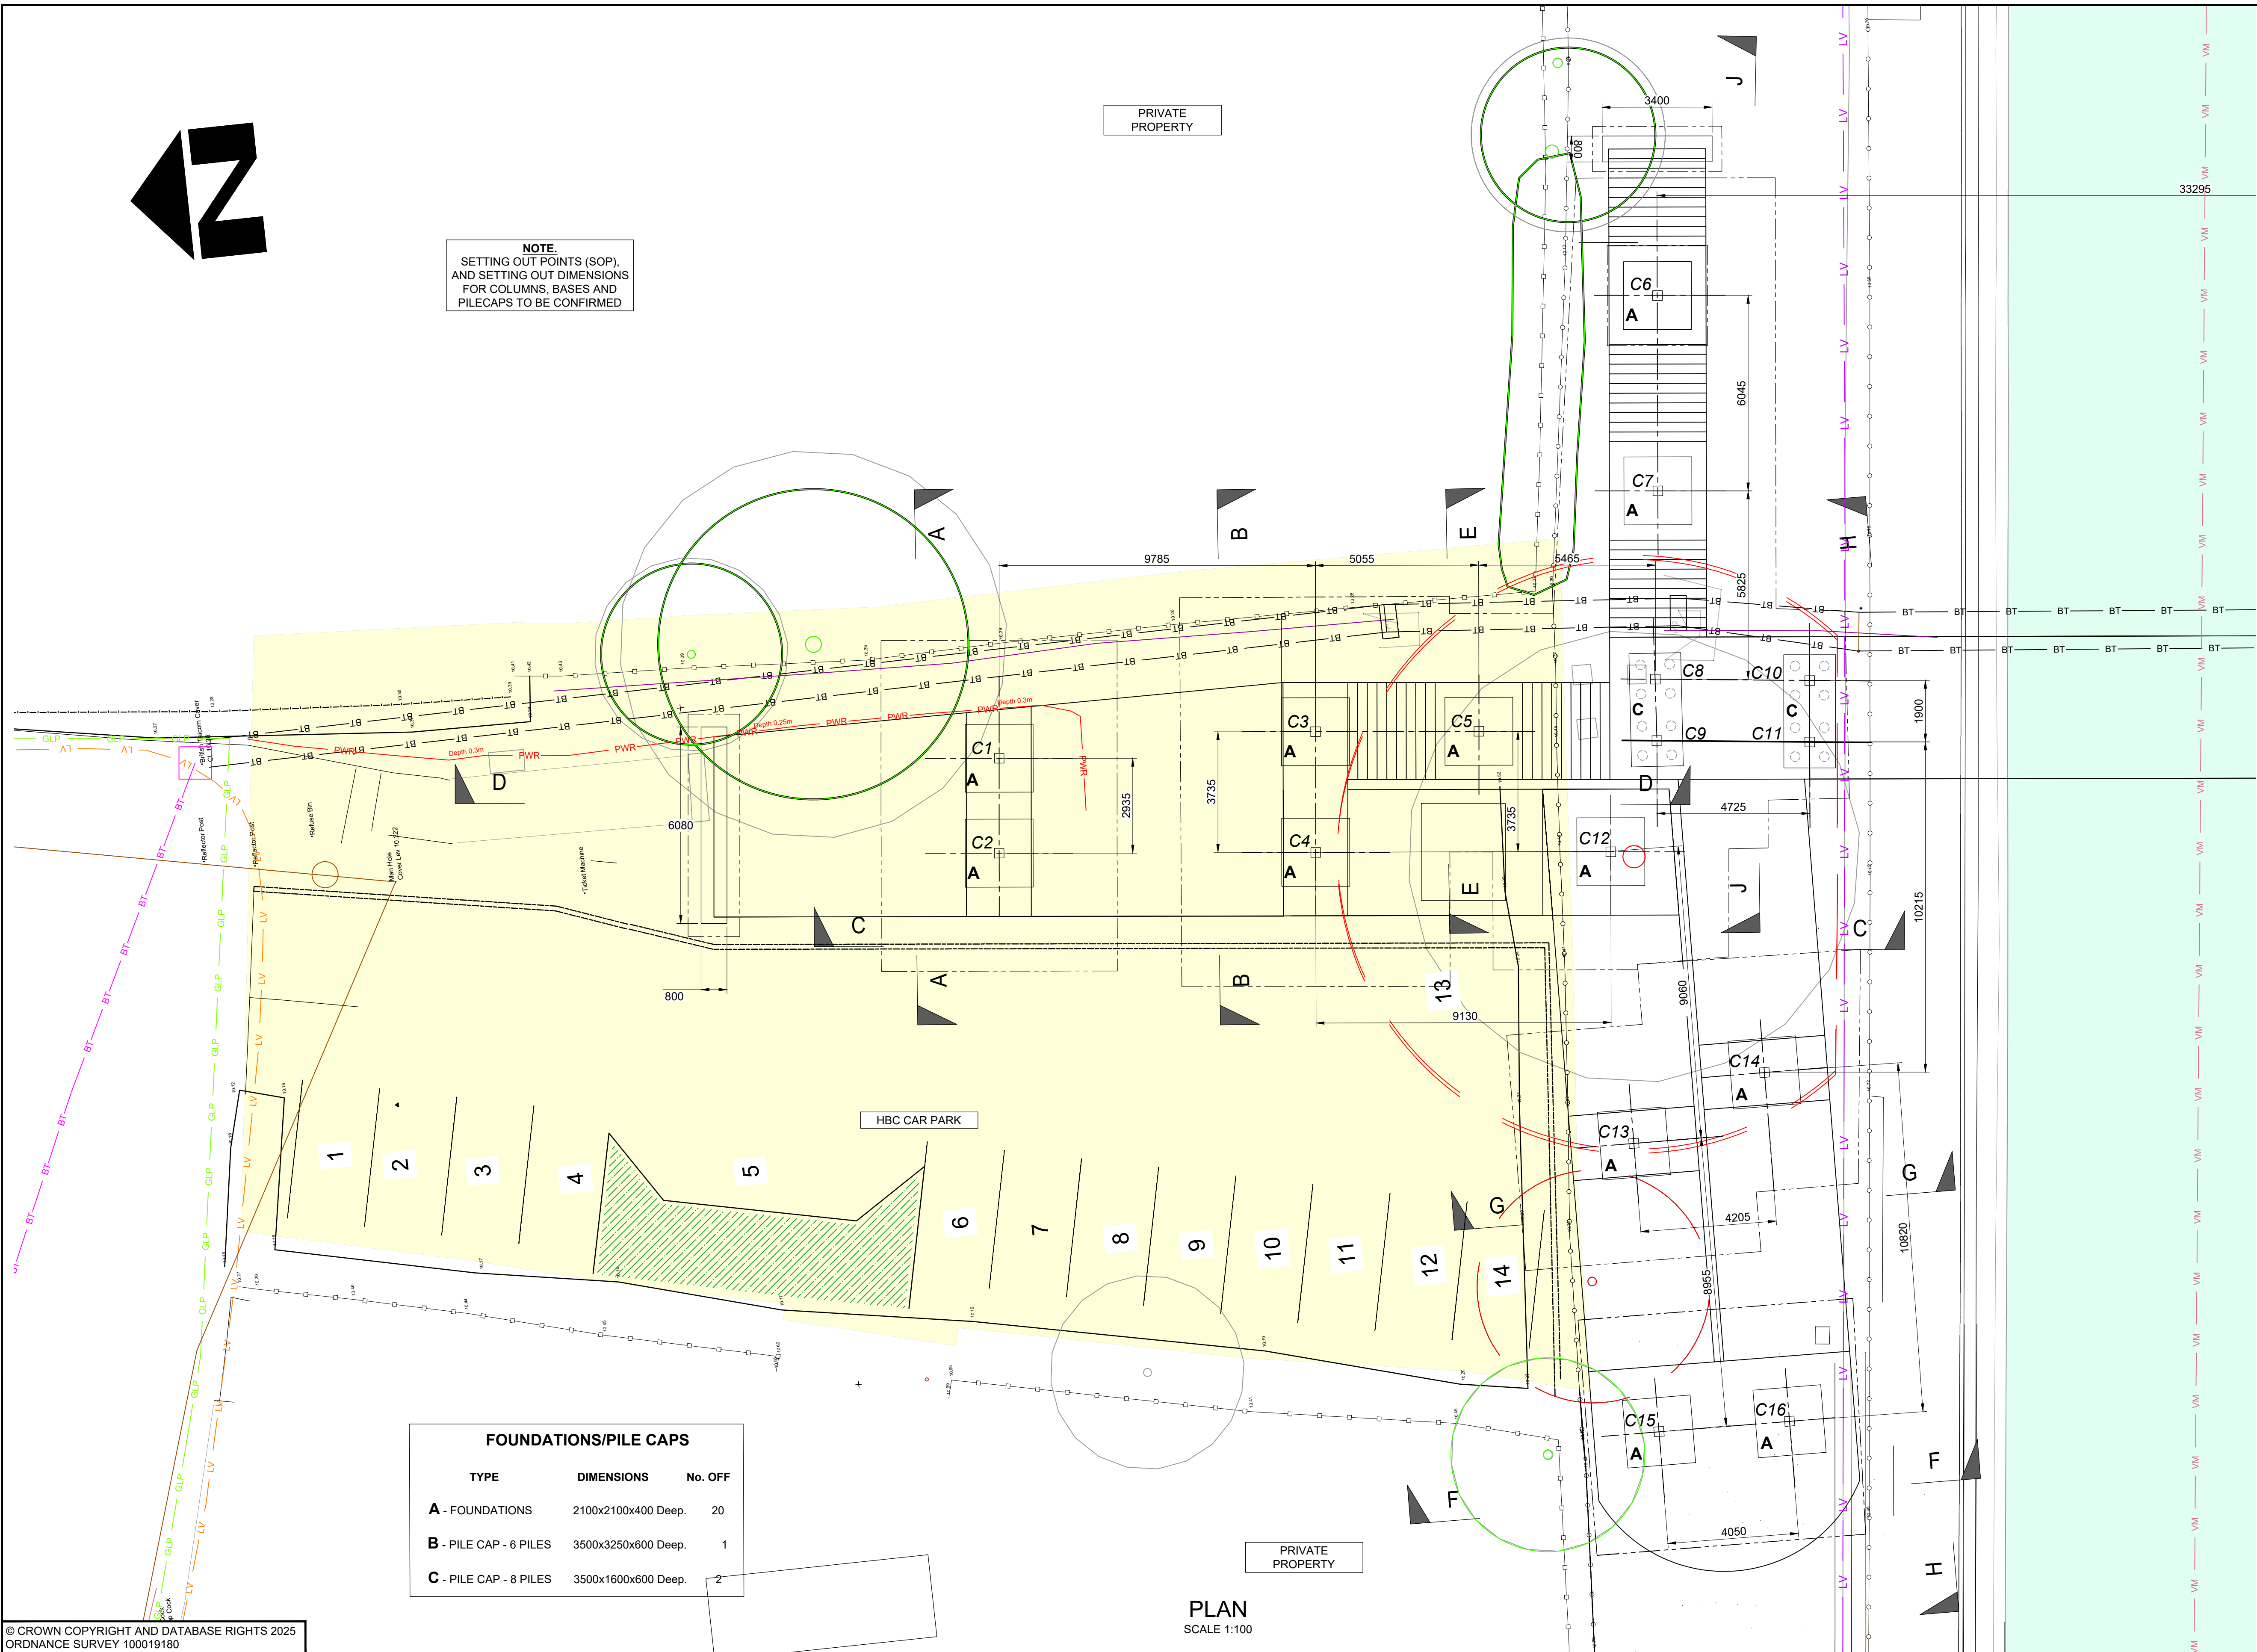

FOUNDATIONS/PILE CAPS

TYPE	DIMENSIONS	No. OFF
A - FOUNDATIONS	2100x2100x400 Deep.	20
B - PILE CAP - 6 PILES	3500x3250x600 Deep.	1
C - PILE CAP - 8 PILES	3500x1600x600 Deep.	2

PLAN
SCALE 1:100

NOTES

- DO NOT SCALE FROM THIS DRAWING.
- ALL DIMENSIONS IN MILLIMETERS AND ALL LEVELS ARE IN METERS UNLESS OTHERWISE STATED.
- ALL HCC STANDARD DETAILS, REFERRED TO ON THIS DRAWING, ARE TO THE CURRENT REVISION AT THE DATE OF ISSUE UNLESS OTHERWISE STATED.
- FOUNDATION SIZE SUBJECT TO CHANGE ACCORDING TO FINAL DESIGN OF SUBSTRUCTURE.
- THIS DRAWING IS TO BE READ IN CONJUNCTION WITH DRAWING NUMBERS CJ009595-HES-SGN-FB560-DR-S-1702 AND 1706A.
- REFER TO ARBOROLOGICAL IMPACT ASSESSMENT, FOR WORKS NEAR TREES.
- THE FOUNDATIONS SIZES WILL BE CONFIRMED AT THE DETAIL DESIGN STAGE. RESTRICTIONS INDICATED IN THE ARBOROLOGICAL IMPACT ASSESSMENT WILL BE TAKEN INTO CONSIDERATION TO ENSURE MINIMAL IMPACT ON THE ADJACENT TREE ROOTS SYSTEM.

KEY

- PROPOSED FOOTWAY TO LINK INTO EXISTING FOOTWAY
- FOOTPATH TO BE RESURFACED TO MATCH EXISTING LEVELS
- MARKET PARADE PRIVATE CAR PARK EXTENT
- STATION LEASE EXTENTS
- NETWORK RAIL OPERATIONAL RAILWAY
- HAVANT BOROUGH COUNCIL (HBC) CAR PARK LAND
- HAVANT PARK
- TREE TO BE REMOVED SHOWING ROOT EXTENT
- TREES TO REMAIN SHOWING ROOT EXTENT
- EXCAVATION AREA
- COLUMN REFERENCE NUMBER - C13
- NR - NETWORK RAIL 33kV

PRELIMINARY

PARTS OF THIS DRAWING SHOULD BE SHOWN
IN COLOUR. IF THIS NOTE IS NOT RED
REPRINT A COLOURED COPY.

© CROWN COPYRIGHT AND DATABASE RIGHTS 2025
ORDNANCE SURVEY 100019180

SUIT	REV	WORK IN PROGRESS ISSUE AND DESCRIPTION OF AMENDMENTS	DATE	DESIGNER	CAD	CHKD	APPD
S4	P02	DRAWING STATUS CHANGED FOLLOWING DISCUSSIONS WITH THE PLANNERS	19.11.2025	SJ	SJ	GG	BAH
S4	P01	ISSUED FOR PLANNING APPROVAL	06.11.2025	SJ	SJ	GG	BAH

HAMPSHIRE COUNTY COUNCIL
UNIVERSAL SERVICES DIRECTORATE
TRANSPORT IMPLEMENTATION

Hampshire
County Council
Engineering Services

TIM LAWTON BEng CEng FICE FCIHT : ASSISTANT DIRECTOR OF UNIVERSAL SERVICES

HORIZONTAL SCALE @ A1
AS SHOWN
VERTICAL SCALE @ A1
N/A
SHEET NUMBER
1 OF 1

SCHEME
HAVANT STATION
FOOTBRIDGE REPLACEMENT
JOB No. CJ009595.01

DRAWING TITLE
GENERAL ARRANGEMENT
OF THE PROPOSED
FOUNDATIONS
SHEET 1 OF 2
HCC CAD PLOT: 19112025 10:07:46

CJ009595-HES-SGN- FB560 -DR-CB- 1705 A

SUIT REV
S4 P02

HCC CAD FILE: K:\Eng\CAD\Drawings\BRIDGES\FB - Footbridges\FB560-Havant\2024\01 - WIP\03 - Drawings\CAD\Scheme drawings 2025 05 27\CJ009595-HES-SGN-FB560-DR-S-1705 Proposed Foundations GA.dwg

STATUS OF DRAWING AT SUITABILITY: RED BACKGROUND = WORK IN PROGRESS, AMBER BACKGROUND = SHARED NON-CONTRACTUAL, GREEN BACKGROUND = EARLY PUBLISH & PUBLISHED CONTRACTUAL