
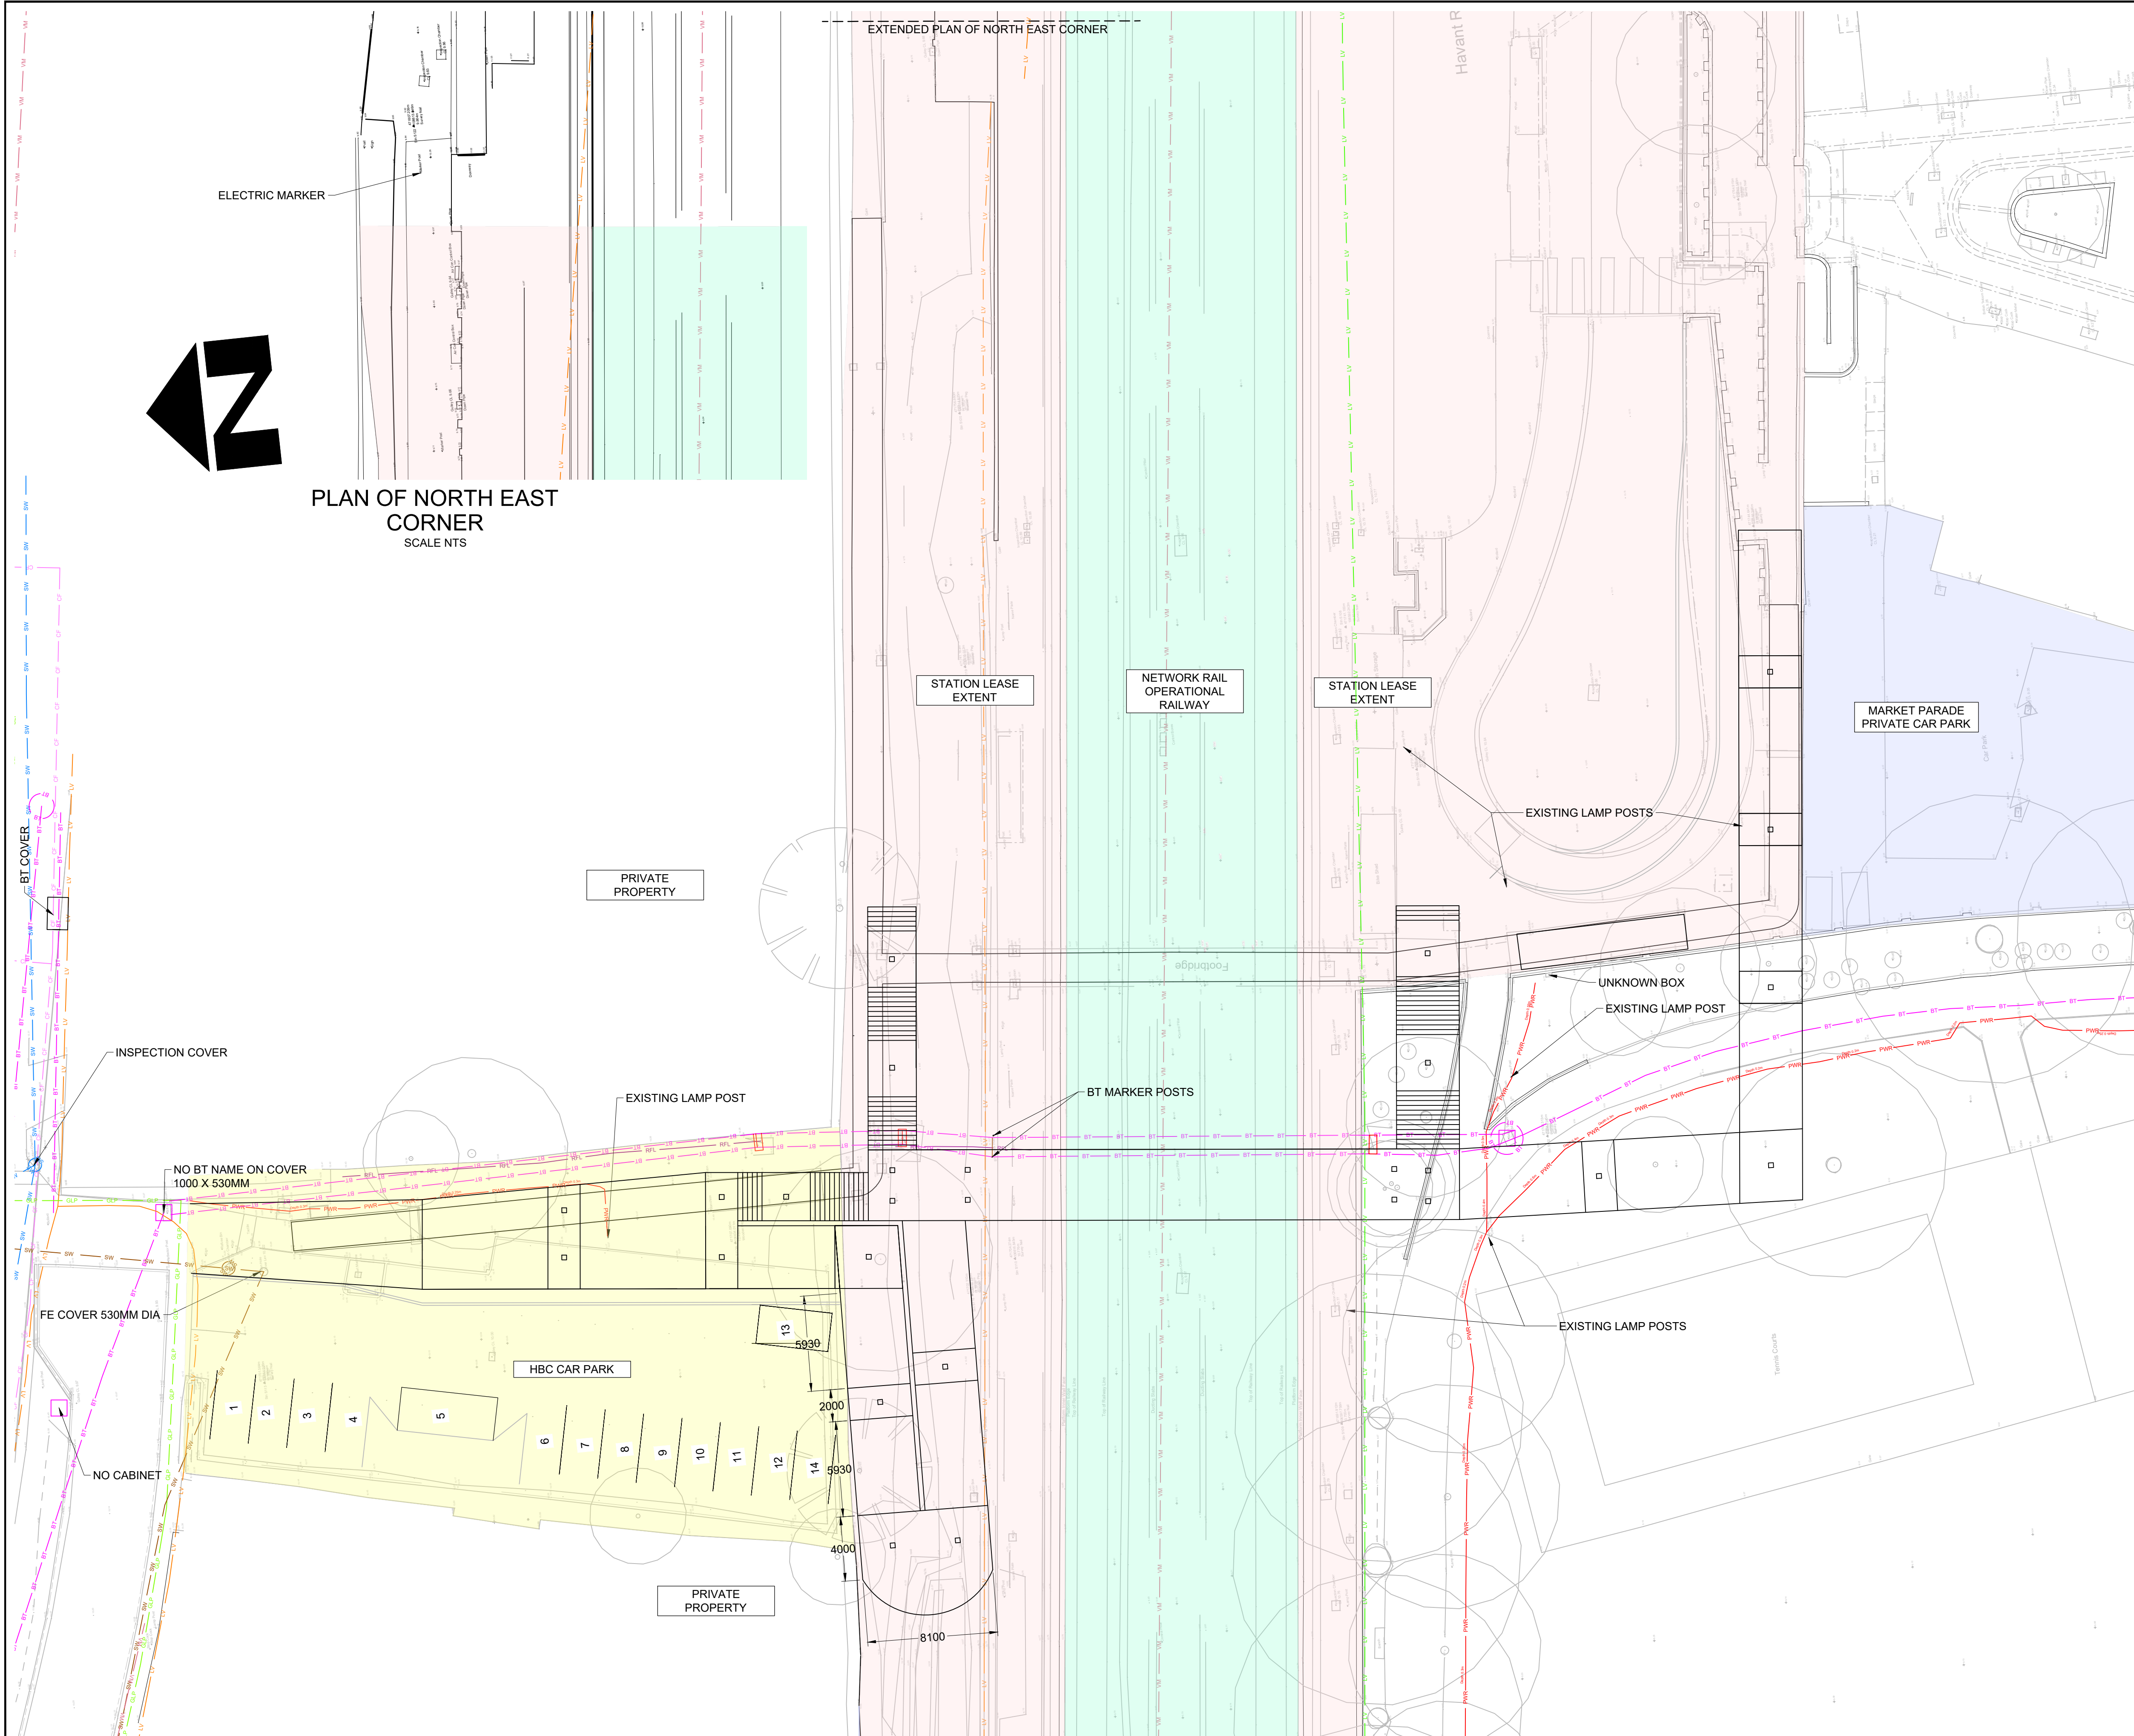


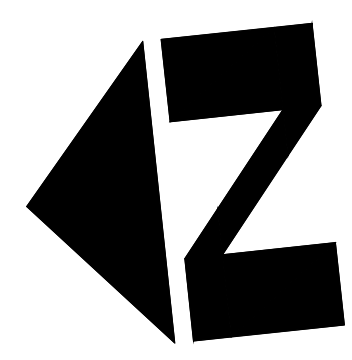

PLAN OF NORTH EAST CORNER
SCALE NTS

EXTENDED PLAN OF NORTH EAST CORNER

PLAN
SCALE NTS

NOTES

- DO NOT SCALE FROM THIS DRAWING
- ALL DIMENSIONS IN MILLIMETRES UNLESS OTHERWISE STATED

KEY

BT	BT	BT	BT
VIRGIN MEDIA	VM	VM	VM
SSEN - LV MAINS	LV	LV	LV
SSEN - 11KV CABLE	11KV	11KV	11KV
CITY FIBRE CABLE	CF	CF	CF
PORTSMOUTH WATER	W	W	W
SGN - LOW PRESSURE MAINS	GLP	GLP	GLP
SOUTHERN WATER - FOUL DRAINAGE	SW	SW	SW
SOUTHERN WATER - SURFACE WATER DRAINAGE	SW	SW	SW
VODAFONE	V	V	V
POWER UNIDENTIFIED (POTENTIAL STREET LIGHTING)	PWR	PWR	PWR
POTENTIAL BT CABLE (LOCATED USING RADIO FREQUENCIES)	RFL	RFL	RFL
3X33 KV NETWORK RAIL CABLES	11KV	11KV	11KV

PARTS OF THIS DRAWING SHOULD BE SHOWN IN **COLOUR**. IF THIS NOTE IS NOT **RED** REPRINT A COLOURED COPY

PRELIMINARY

S4	P02	DRAWING STATUS CHANGED FOLLOWING DISCUSSIONS WITH THE PLANNERS	19.11.2025	JW	GG	BAH
S4	P01	ISSUED FOR PLANNING APPROVAL	05.11.2025	JW	GG	BAH
SUIT	REV	AMENDMENTS	DATE	CAD	CHKD	APPD
CONSULTANT						
 Hampshire County Council Engineering Services TIM LAWTON BENJ CENG FICE FCIHT - ASSISTANT DIRECTOR OF UNIVERSAL SERVICES						
CLIENT						
BRIDGE CLIENT						
SCHEME						
HAVANT STATION FOOTBRIDGE						
JOB No. C.J009595.01						
DRAWING TITLE						
STATUTORY UNDERTAKERS LOCATION						
HCC CAD PLOT: 19/11/2025 10:41:46						
SCALE @ A1		DESIGNER	CHECKED	SHEET NUMBER		
AS SHOWN		SJ	GG GG	1 OF 1		
DATE	CAD	APPROVED	SUIT	REV		
05.11.2025	JW	BAH BAH	S4	P02		
DRAWING NUMBER						
C.J250035 - HES - SGN - FB560 - DR- S-1711						