


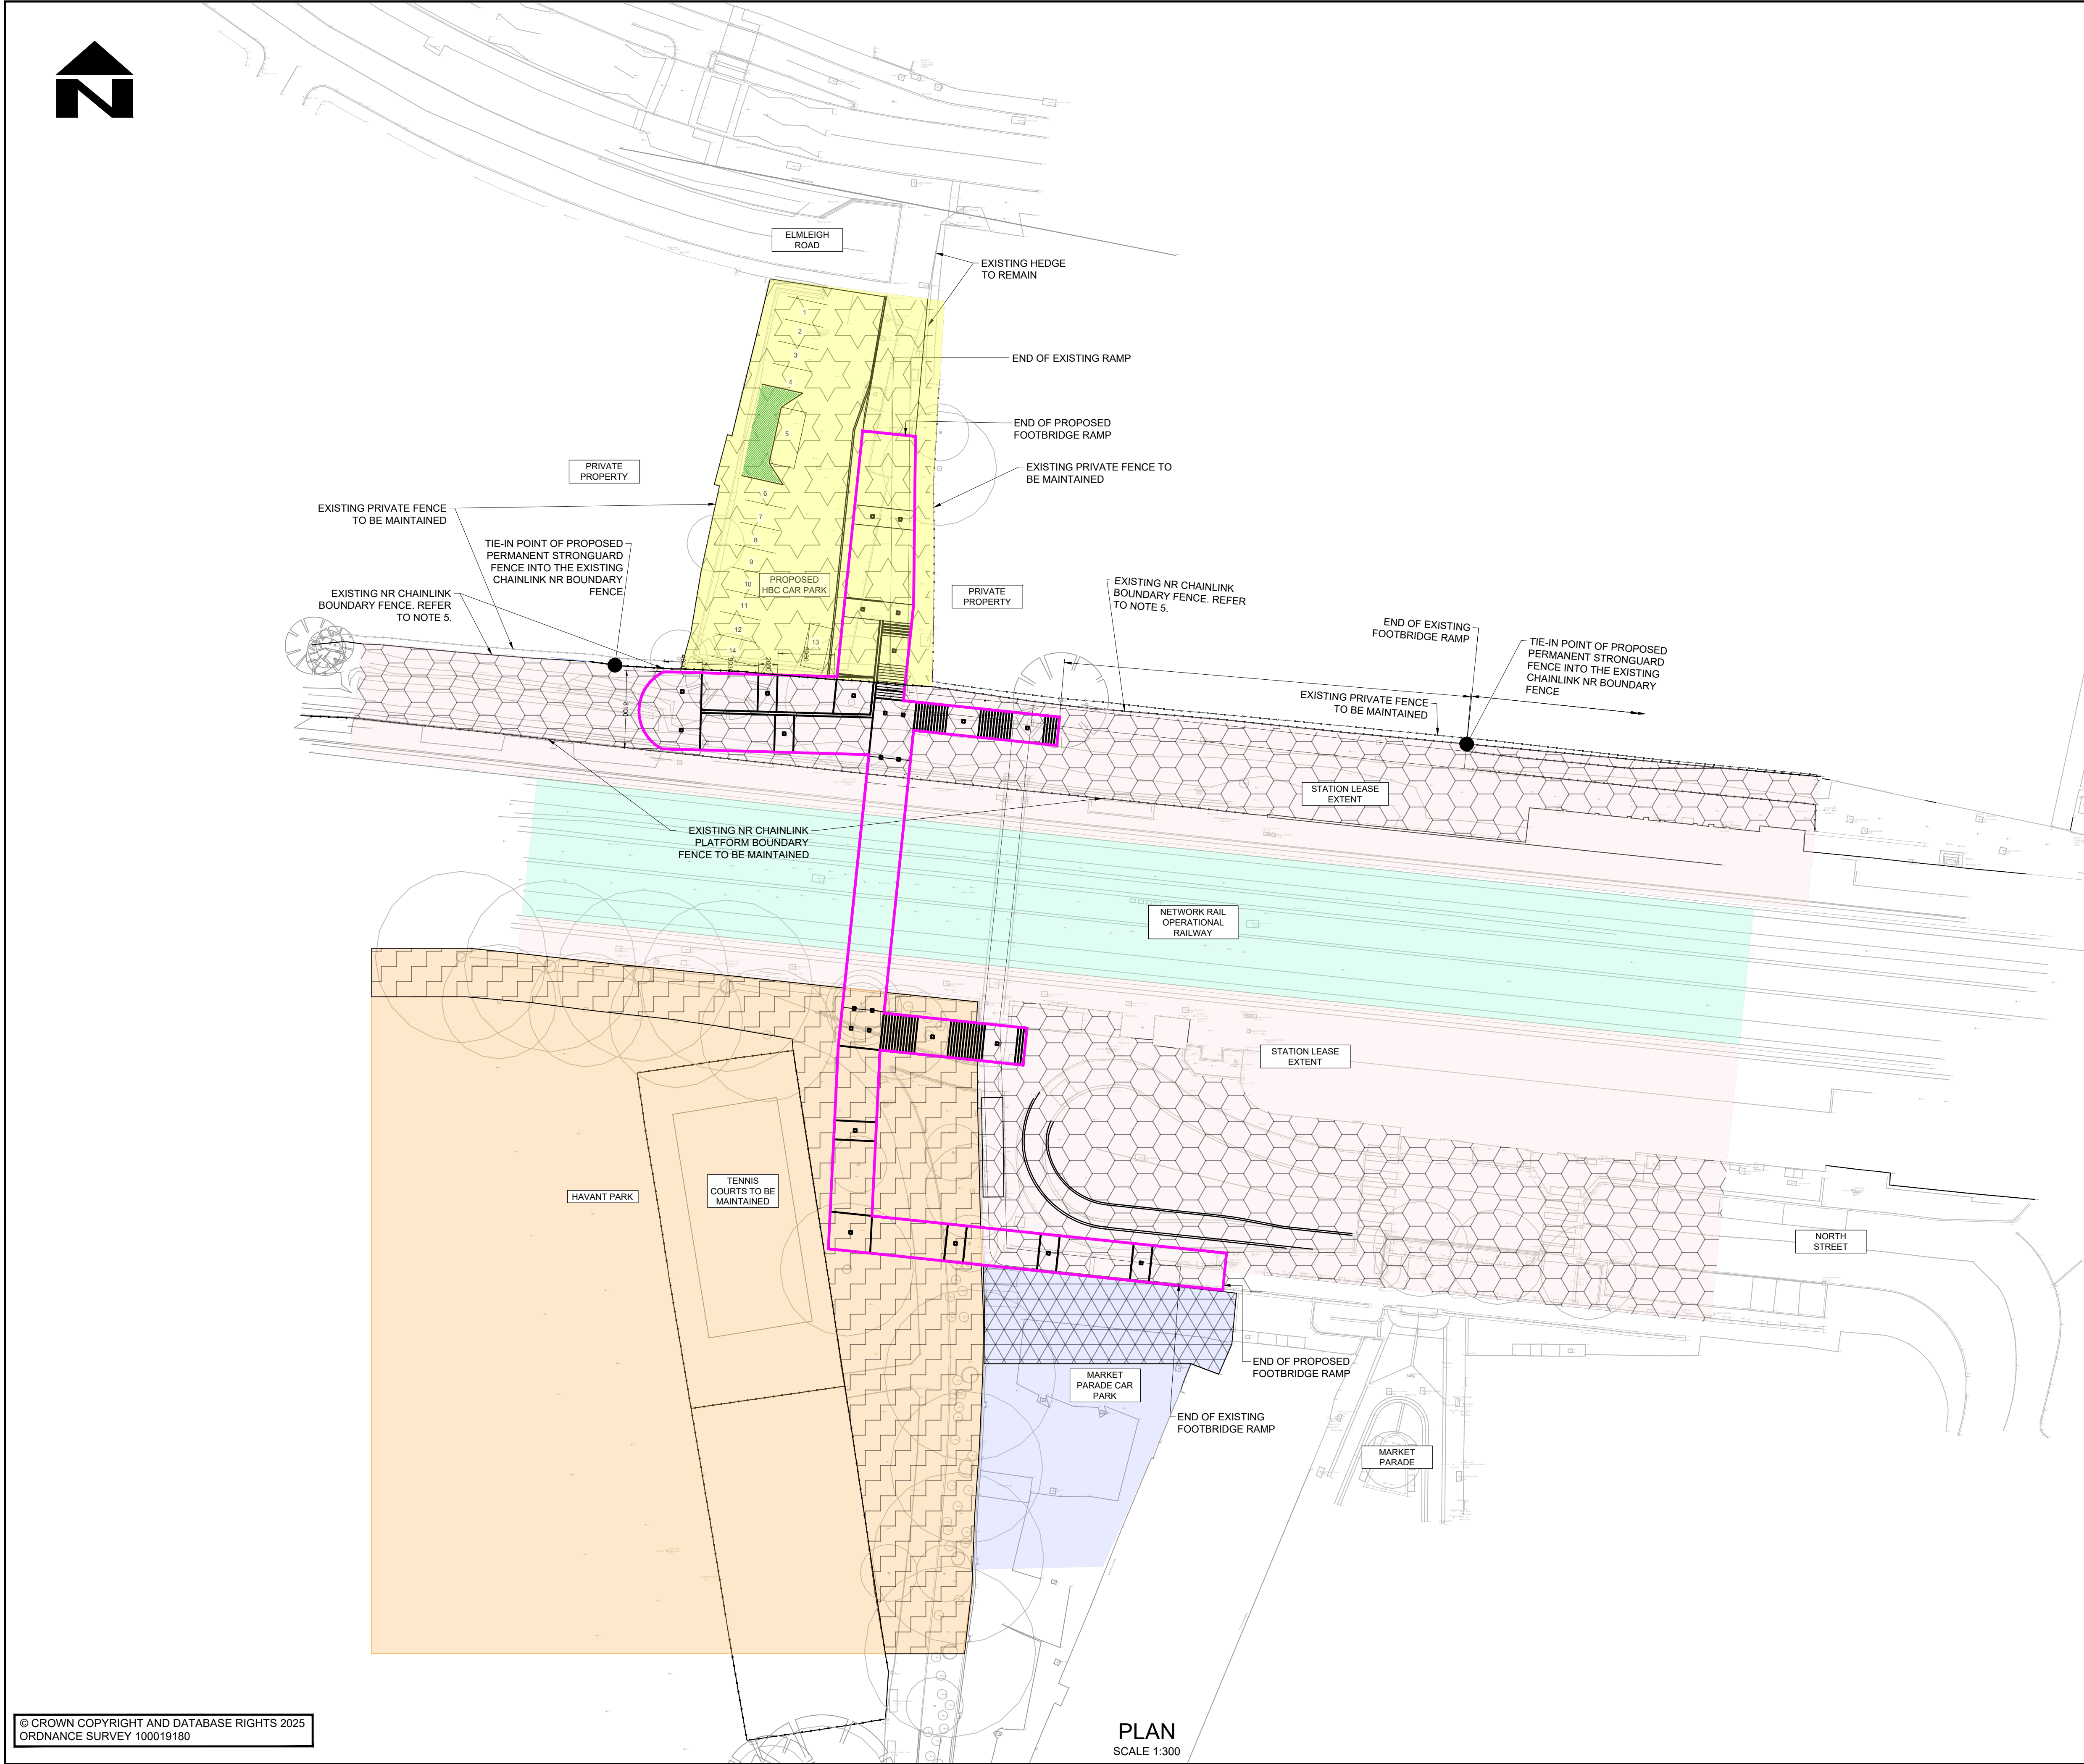

1. DO NOT SCALE FROM THIS DRAWING
2. ALL DIMENSIONS IN MILLIMETRES UNLESS OTHERWISE STATED
3. THE CONTRACTOR SHALL INSTALL TEMPORARY FENCING ALONG SITE BOUNDARY SHOWN ON DRG C.0009595-HES-SGN-FB560-DR-S-1710 TO SUIT HIS METHOD OF WORK AND TO ENSURE THAT NON AUTHORISED ACCESS TO NETWORK RAIL AND OTHER PRIVATE AREAS IS NOT PERMITTED.
4. ALL TEMPORARY FENCING SHALL BE SECURE AND SECURELY TIED UP INTO EXISTING FENCING OR TEMPORARY POSTS AS NECESSARY.
5. ALL EXISTING FENCING AT BOUNDARY WITH NETWORK RAIL (NR) LAND REMOVE TO ENABLE THE WORKS TO TAKE PLACE SHALL BE REPLACED WITH STRONGUARD TYPE FENCE IN ACCORDANCE WITH NR STANDARD DRAWING NO NR_CIV_SD_380. THE TIE-IN POINTS ON THIS DRAWING ARE FOR GUIDANCE ONLY. THESE SHALL BE AGREED ON SITE WITH THE SUPERVISOR.
6. REFER TO APPENDIX 3 OF THE SPECIFICATION FOR DETAILS REGARDING TEMPORARY AND PERMANENT FENCES.

PROPOSED FOOTBRIDGE OUTLINE	
MARKET PARADE PRIVATE CAR PARK EXTENT	
STATION LEASE EXTENTS AND NETWORK RAIL NON-OPERATIONAL LAND	
NETWORK RAIL OPERATIONAL RAILWAY	
HAVANT BOROUGH COUNCIL (HBC) CAR PARK LAND	
HAVANT PARK	
AREA REQUIRED FOR ACCESS ON NETWORK RAIL LAND	
AREA REQUIRED FOR ACCESS ON MARKET PARADE PRIVATE CAR PARK	
AREA REQUIRED FOR ACCESS AREA HBC CAR PARK	
AREA REQUIRED FOR ACCESS ON HAVANT PARK	

PARTS OF THIS DRAWING SHOULD BE SHOWN IN **COLOUR**. IF THIS NOTE IS NOT **RED** REPRINT A COLOURED COPY

CONSULTANT

 Hampshire
County Council

Engineering Services

TIM LAWTON BENG CENG FICE FCIHT - ASSISTANT DIRECTOR OF UNIVERSAL SERVICES

SCHEME

HAVANT STATION FOOTBRIDGE
REPLACEMENT

TEMPORARY AND PERMANENT FENCING AT SITE BOUNDARY

DRAWING NUMBER	CJ009595 - HES - SGN - FB560	- DR- S - 1707
----------------	------------------------------	----------------