


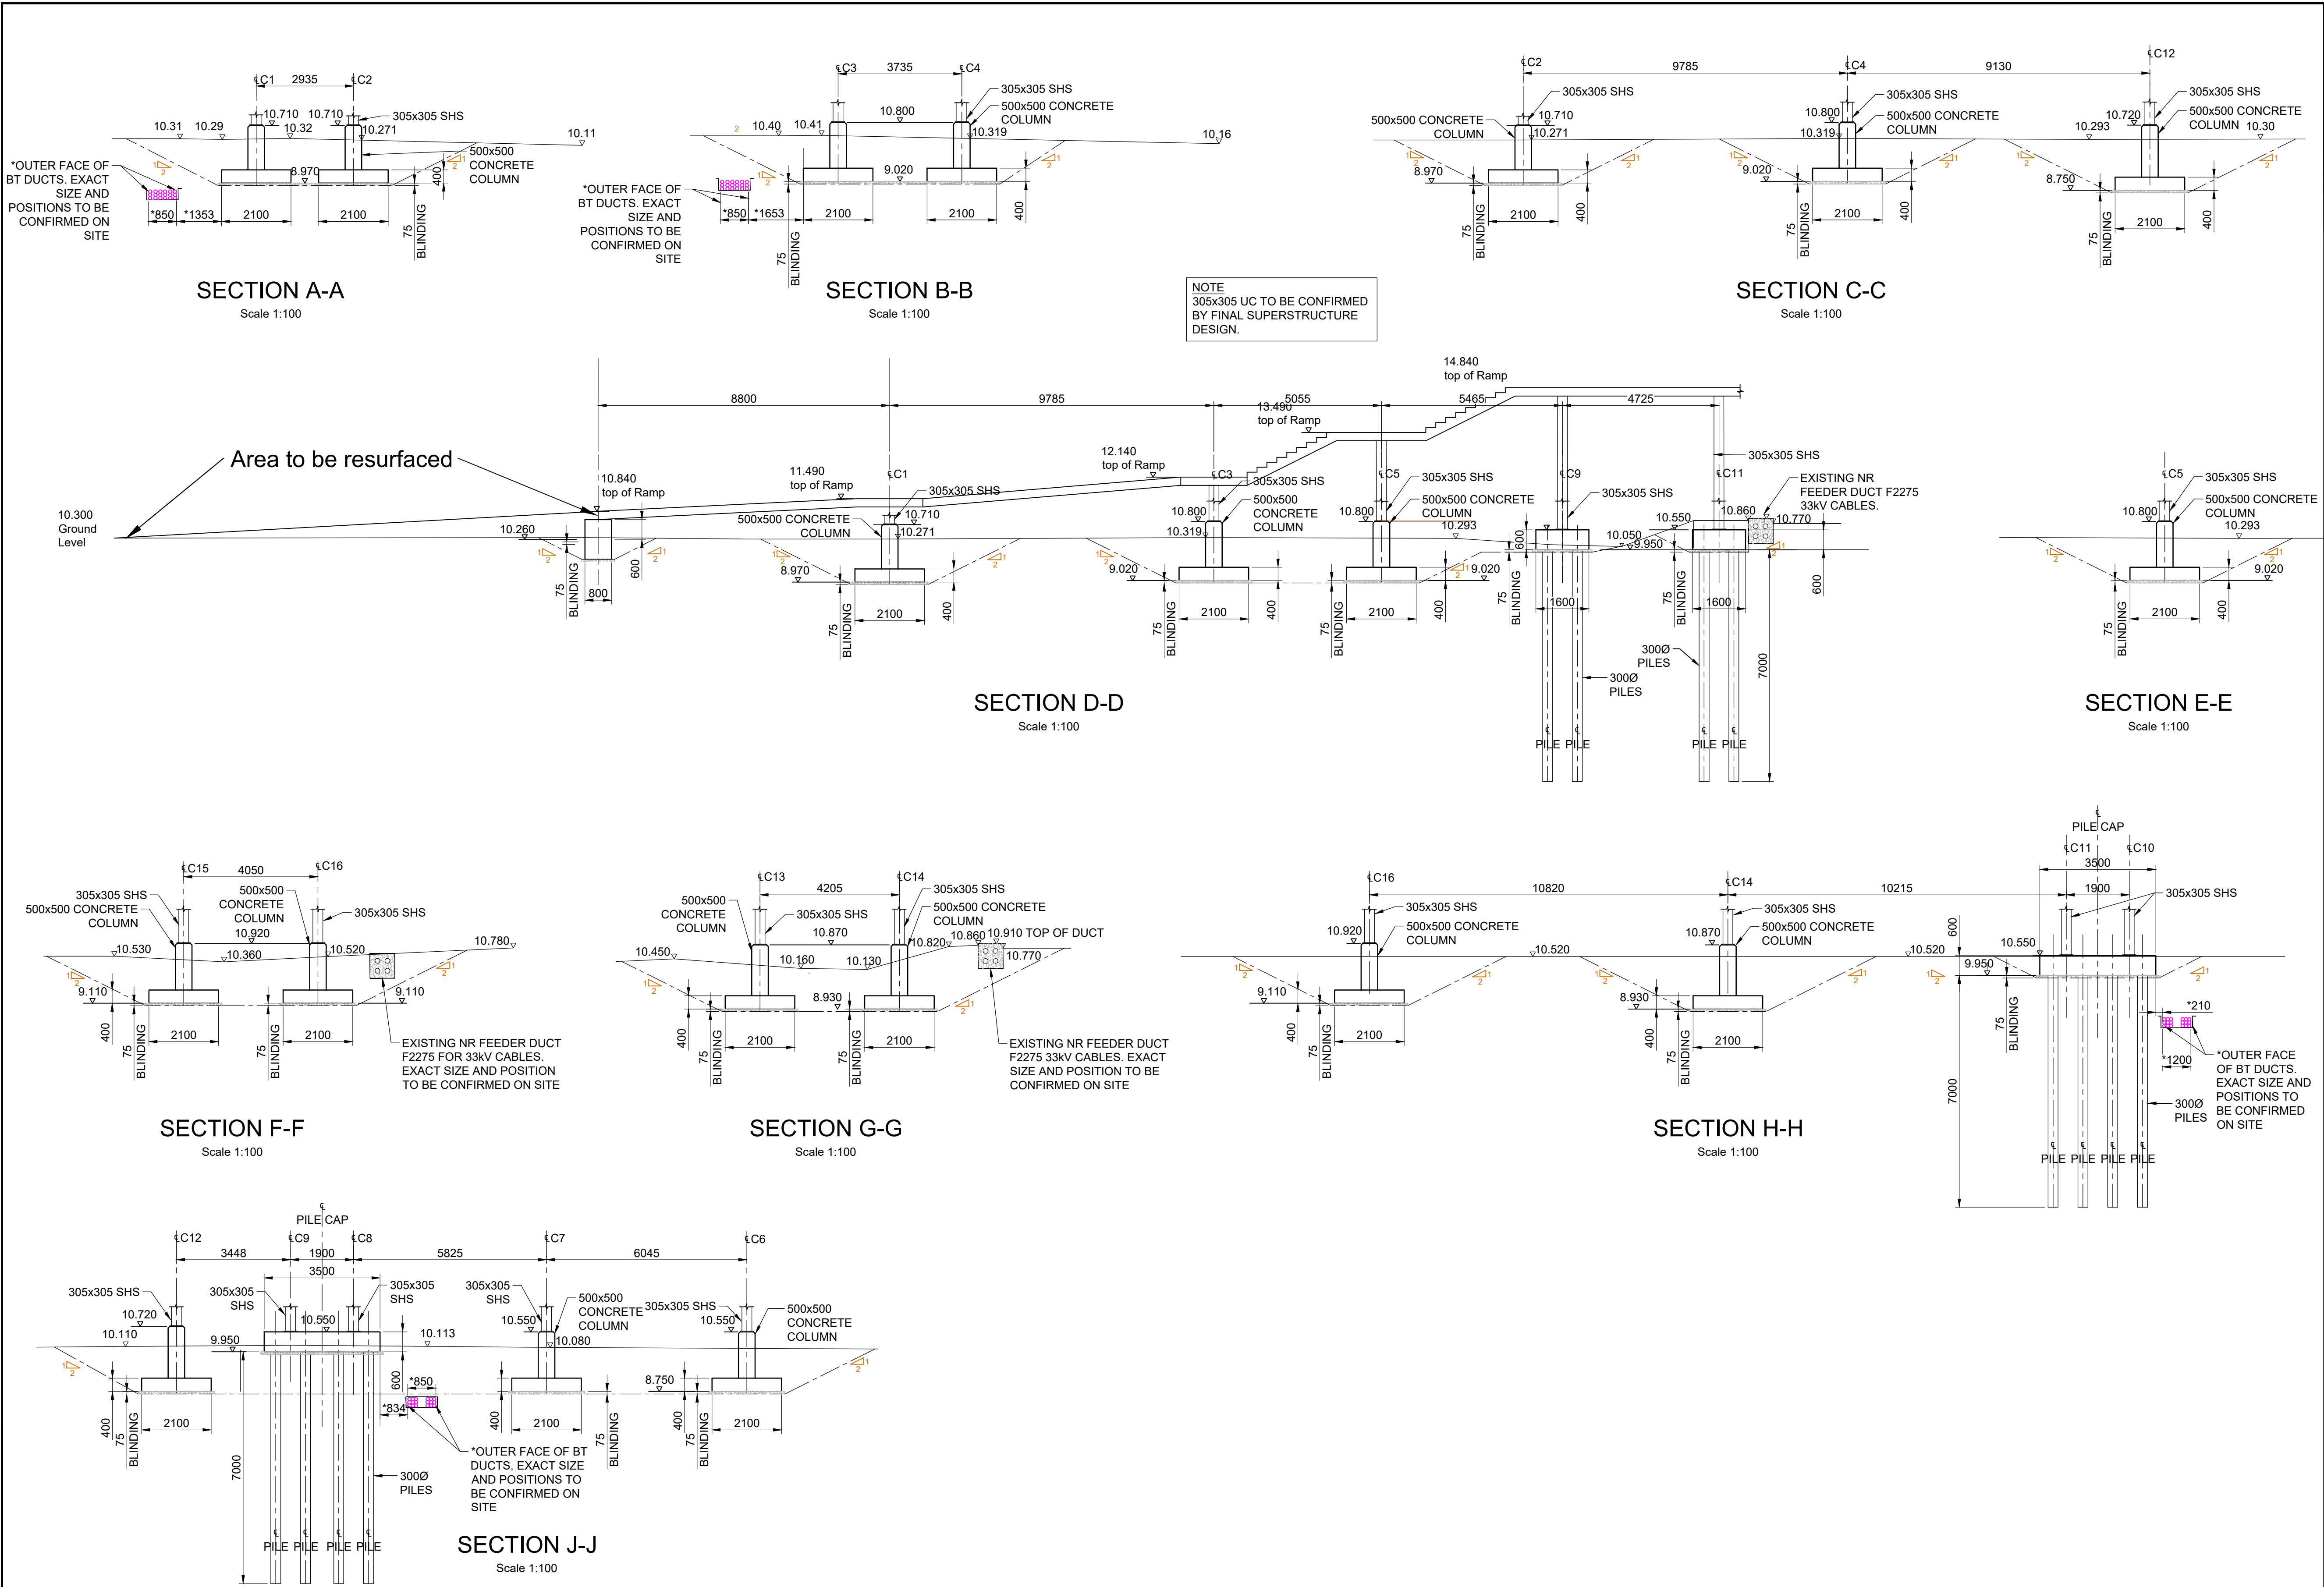

- NOTES**
- DO NOT SCALE FROM THIS DRAWING.
 - ALL DIMENSIONS IN MILLIMETERS AND ALL LEVELS ARE IN METERS UNLESS OTHERWISE STATED.
 - ALL HCC STANDARD DETAILS, REFERRED TO ON THIS DRAWING, ARE TO THE CURRENT REVISION AT THE DATE OF ISSUE UNLESS OTHERWISE STATED.
 - FOUNDATION SIZE SUBJECT TO CHANGE ACCORDING TO FINAL DESIGN OF SUBSTRUCTURE.
 - THIS DRAWING IS TO BE READ IN CONJUNCTION WITH DRAWING NUMBERS CJ009595-HES-SGN-FB560-DR-S-1701,1702 AND 1705.
 - REFER TO ARBOROLOGICAL IMPACT ASSESSMENT, FOR WORKS NEAR TREES.
 - THE FOUNDATIONS SIZES WILL BE CONFIRMED AT THE DETAIL DESIGN STAGE. RESTRICTIONS INDICATED IN THE ARBOROLOGICAL IMPACT ASSESSMENT WILL BE TAKEN INTO CONSIDERATION TO ENSURE MINIMAL IMPACT ON THE ADJACENT TREE ROOTS SYSTEM.

© CROWN COPYRIGHT AND DATABASE RIGHTS 2025
ORDNANCE SURVEY 100019180

SUIT	REV	WORK IN PROGRESS ISSUE AND DESCRIPTION OF AMENDMENTS	DATE	DESIGNER	CAD	CHKD	APPD
S4	P02	DRAWING STATUS CHANGED FOLLOWING DISCUSSIONS WITH THE PLANNERS	19.11.2025	SJ	IDF	GG	BAH
S4	P01	ISSUED FOR PLANNING APPLICATION	06.11.2025	SJ	IDF	GG	BAH

CLIENT

**HAMPSHIRE COUNTY COUNCIL
UNIVERSAL SERVICES DIRECTORATE
TRANSPORT IMPLEMENTATION**

CONSULTANT

**Hampshire
County Council**

Engineering Services

TIM LAWTON BEng CEng FICE FCIHT : ASSISTANT DIRECTOR OF UNIVERSAL SERVICES

HORIZONTAL SCALE @ A1
AS SHOWN

VERTICAL SCALE @ A1
N/A

SHEET NUMBER
1 OF 1

SCHEME
HAVANT STATION
FOOTBRIDGE REPLACEMENT

JOB No. CJ009595.01

DRAWING TITLE
**PROPOSED FOUNDATIONS
SECTIONS
SHEET 1 OF 1**

HCC CAD PLOT: 19/11/2025 10:12:41

SUIT REV
S4 P02