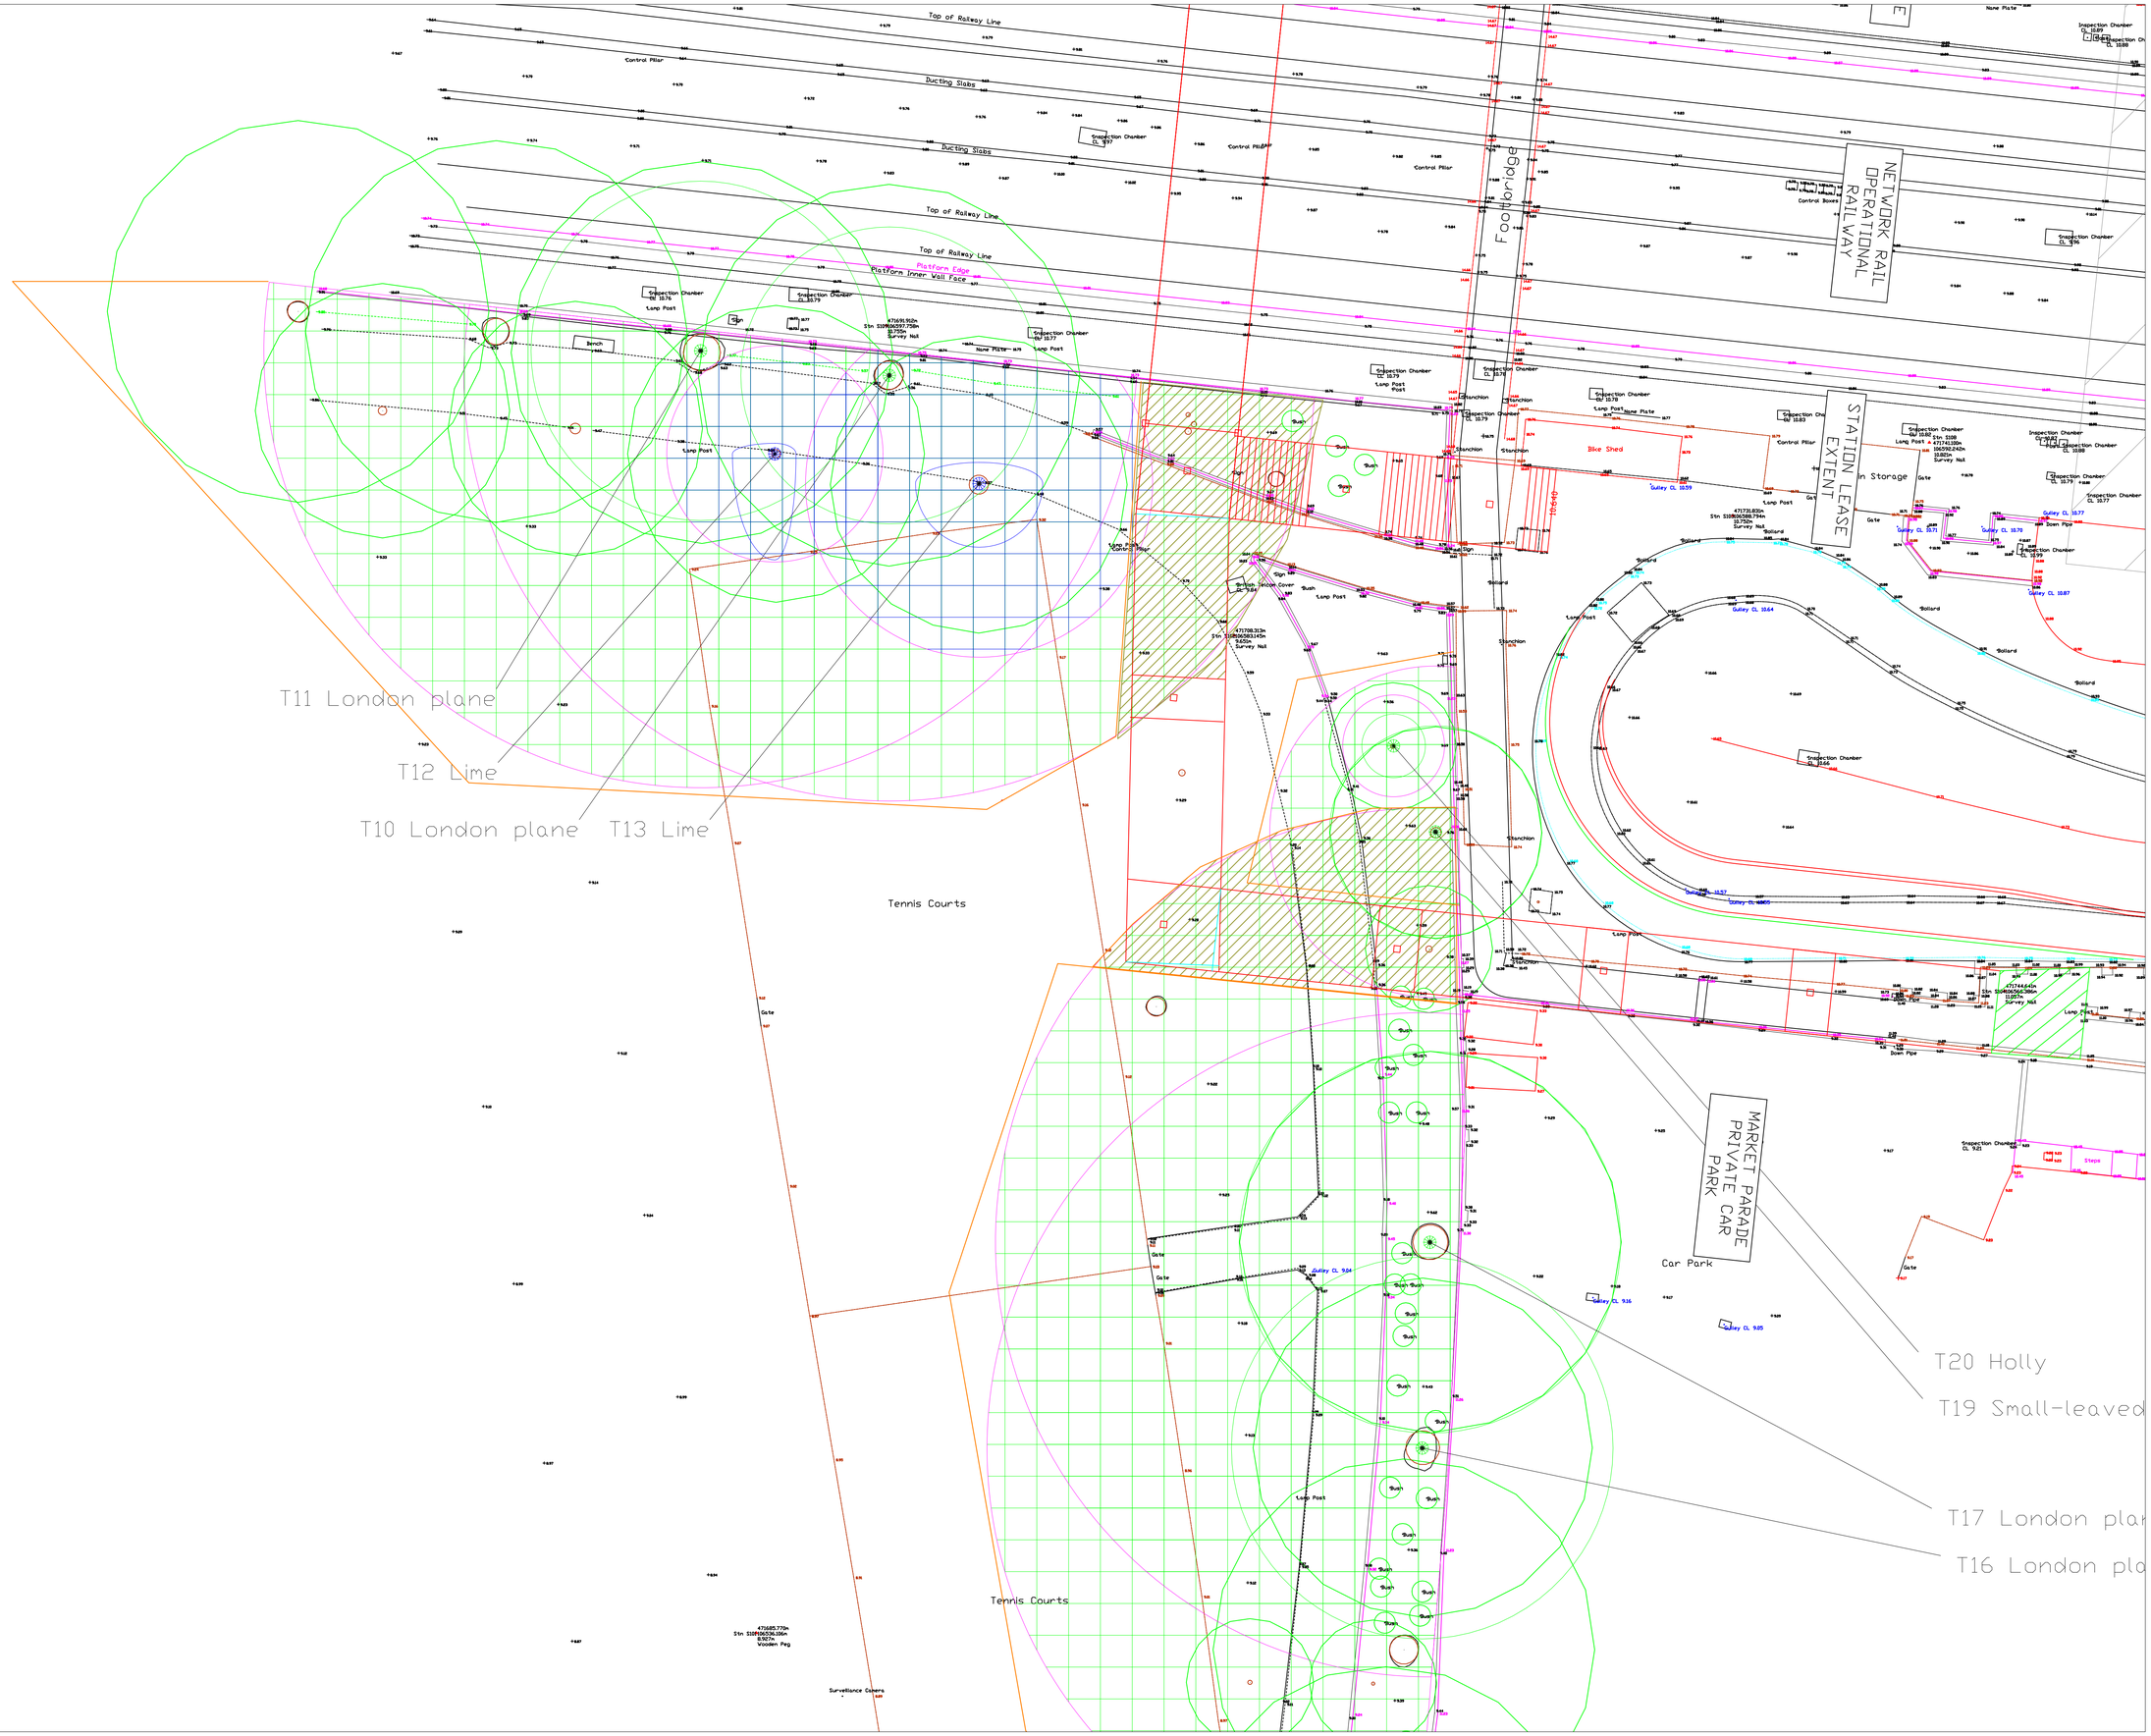

Key / Legend

T1 Ash — Common name

Tree number

Stem position- based on supplied topographical survey; (where stem centre is not shown on survey, stem centre is estimated). Stem centre is colour coded as per BS:5837 Category

Root Protection Area - adjusted to factors on site

Hatched area represents Root Protection Area (RPA); hatched area is colour coded as per BS:5837 Category

BS:5837 Category Colour Codes

A B C U

Crown spread colour coded as per BS:5837 Category

- Tree Protective Fencing
- Tree Ground Protection
- New Access Points
- Existing Access Points
- Site Compound / Site Hut
- Contractor Parking
- Latrine
- Storage Mixing Space
- Trial Pit
- Root Conflict
- Canopy Conflict
- No Dig Area
- Suggested Planting Areas
- Highway Boundary
- Site Boundary

Notes

Scheme Title

Havant Station FB Replacement

Drawing Title

Tree Protection Plan

Drawing File No

P-HBD-HvntStn Ftbrdg-SS24762-TPP-1.5

Rev

1.5

Scale

1:200 @ A1