


SCHEDULE OF ACCOMMODATION

3No.	2 Bed 3 Person Flat	~62-69m ² (~764-742 sqft)
8No.	2 Bed 4 Person Flat	~71-81m ² (~764-871 sqft)
2No.	2 Bed 4 Person Duplex Flat	~82/92m ² (~882/990 sqft)
2No.	3 Bed 4 Person Flat	~72/80m ² (~775/861 sqft)
2No.	3 Bed 5 Person Flat	~90m ² (~967 sqft)
2No.	4 Bed 6 Person Flat	~99m ² (~1065 sqft)

TOTAL UNITS: 19 UNITS

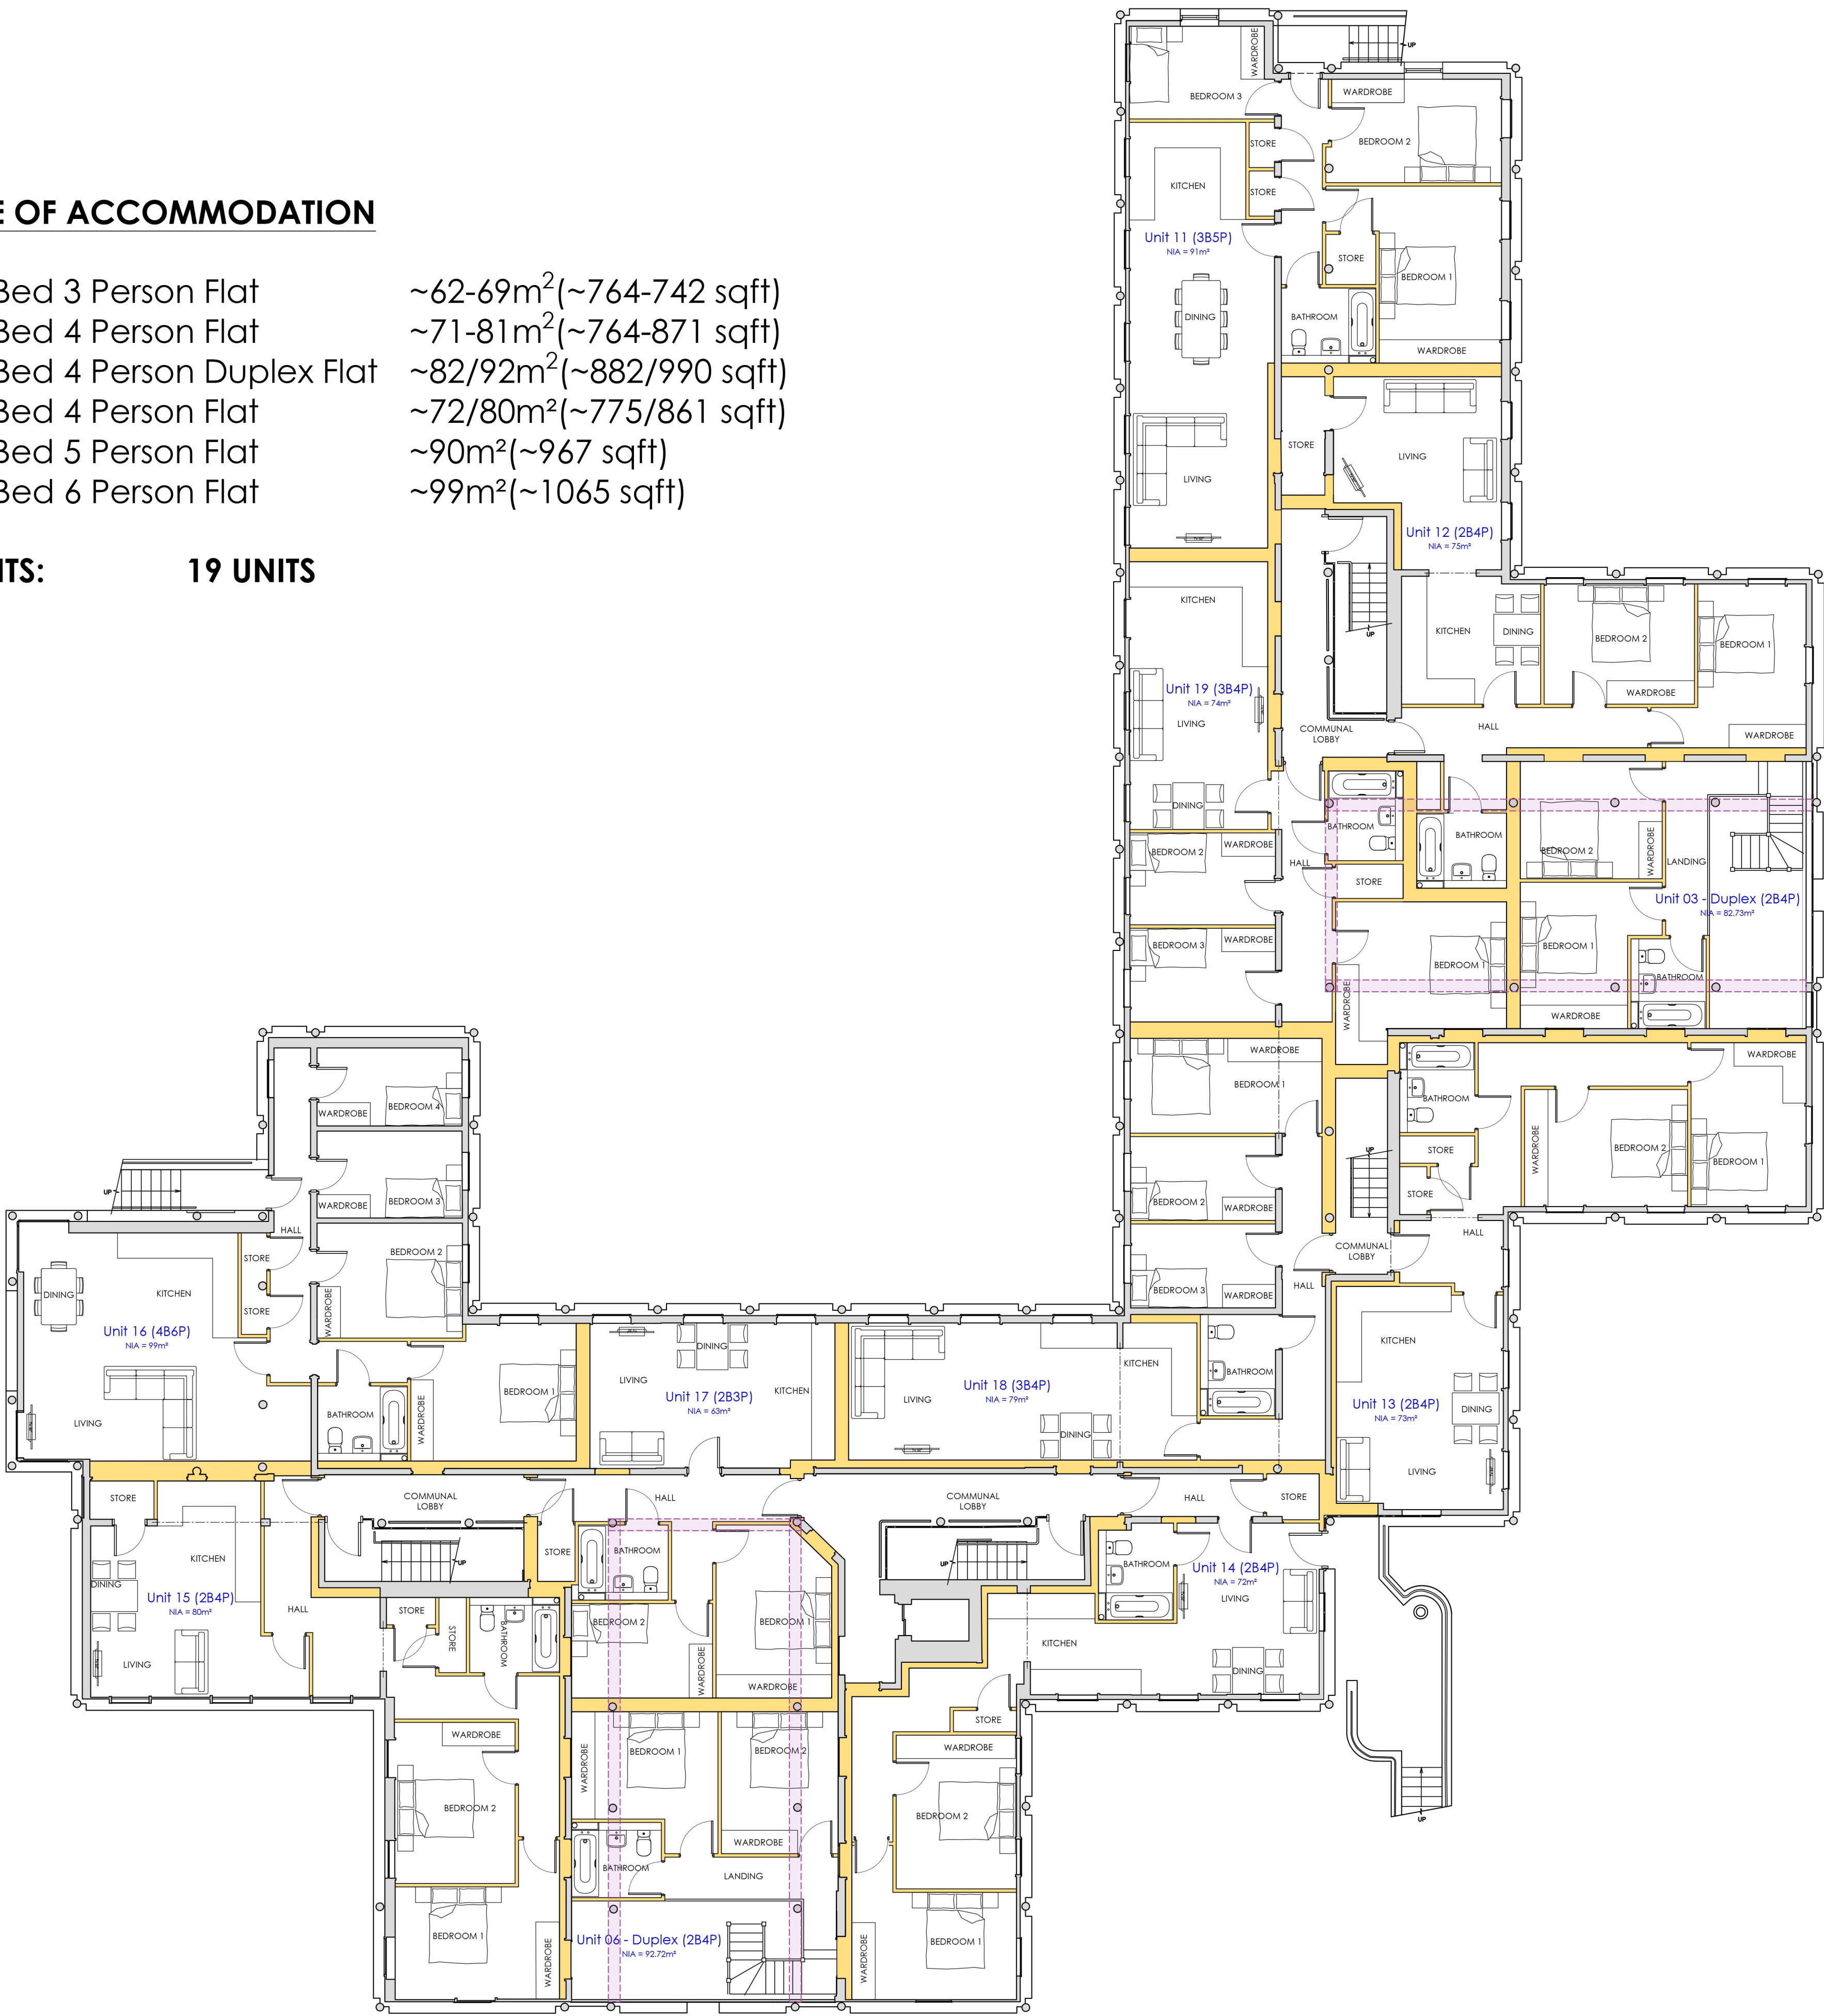

KEY

- Existing walls / partitions
- Proposed walls / partitions
- Rooflight Above



Existing photo of the rooflights above

Project	CONVERSION TO TERRACE HOUSING LIVELINK TECHNOLOGY LTD MCCORMACK HOUSE, 56A EAST ST, HAVANT, PO9 1BS			Drawing	PLANS - PROPOSED FIRST FLOOR		
				Job-Dwg Number	24038-PL-005		Rev.
Client	KATHERINE BRADBURY			<div><div>JPA</div><div>JAMES POTTER ASSOCIATES</div></div> <div>www.jp.a.design</div> <div>JPA - PORTSMOUTH Suite 1, Winter Works, Rear of 115 Winter Road Southsea, Portsmouth, PO4 8DS t: +44(0)2393 871 000</div>			
Status	PLANNING						
Scale	1:100		Sheet Size	A1			
Author	RR	Checked	JP	Date	OCT 2024		