


Rev.	Date	Note	Author	Checked
P01	25/07/2025	Planning Issue	TJ	JP
P02	31/07/2025	Revised Planning Issue	TJ	JP
P03	17/09/2025	Revised Planning Issue	TJ	JP
P04	08/10/2025	Revised Planning Issue	TJ	JP

SCHEDULE OF ACCOMMODATION

3No.	2 Bed 3 Person Flat	~62-69m ² (~764-742 sqft)
8No.	2 Bed 4 Person Flat	~71-81m ² (~764-871 sqft)
2No.	2 Bed 4 Person Duplex Flat	~82/92m ² (~882/990 sqft)
2No.	3 Bed 4 Person Flat	~72/80m ² (~775/861 sqft)
2No.	3 Bed 5 Person Flat	~90m ² (~967 sqft)
2No.	4 Bed 6 Person Flat	~99m ² (~1065 sqft)

TOTAL UNITS: 19 UNITS

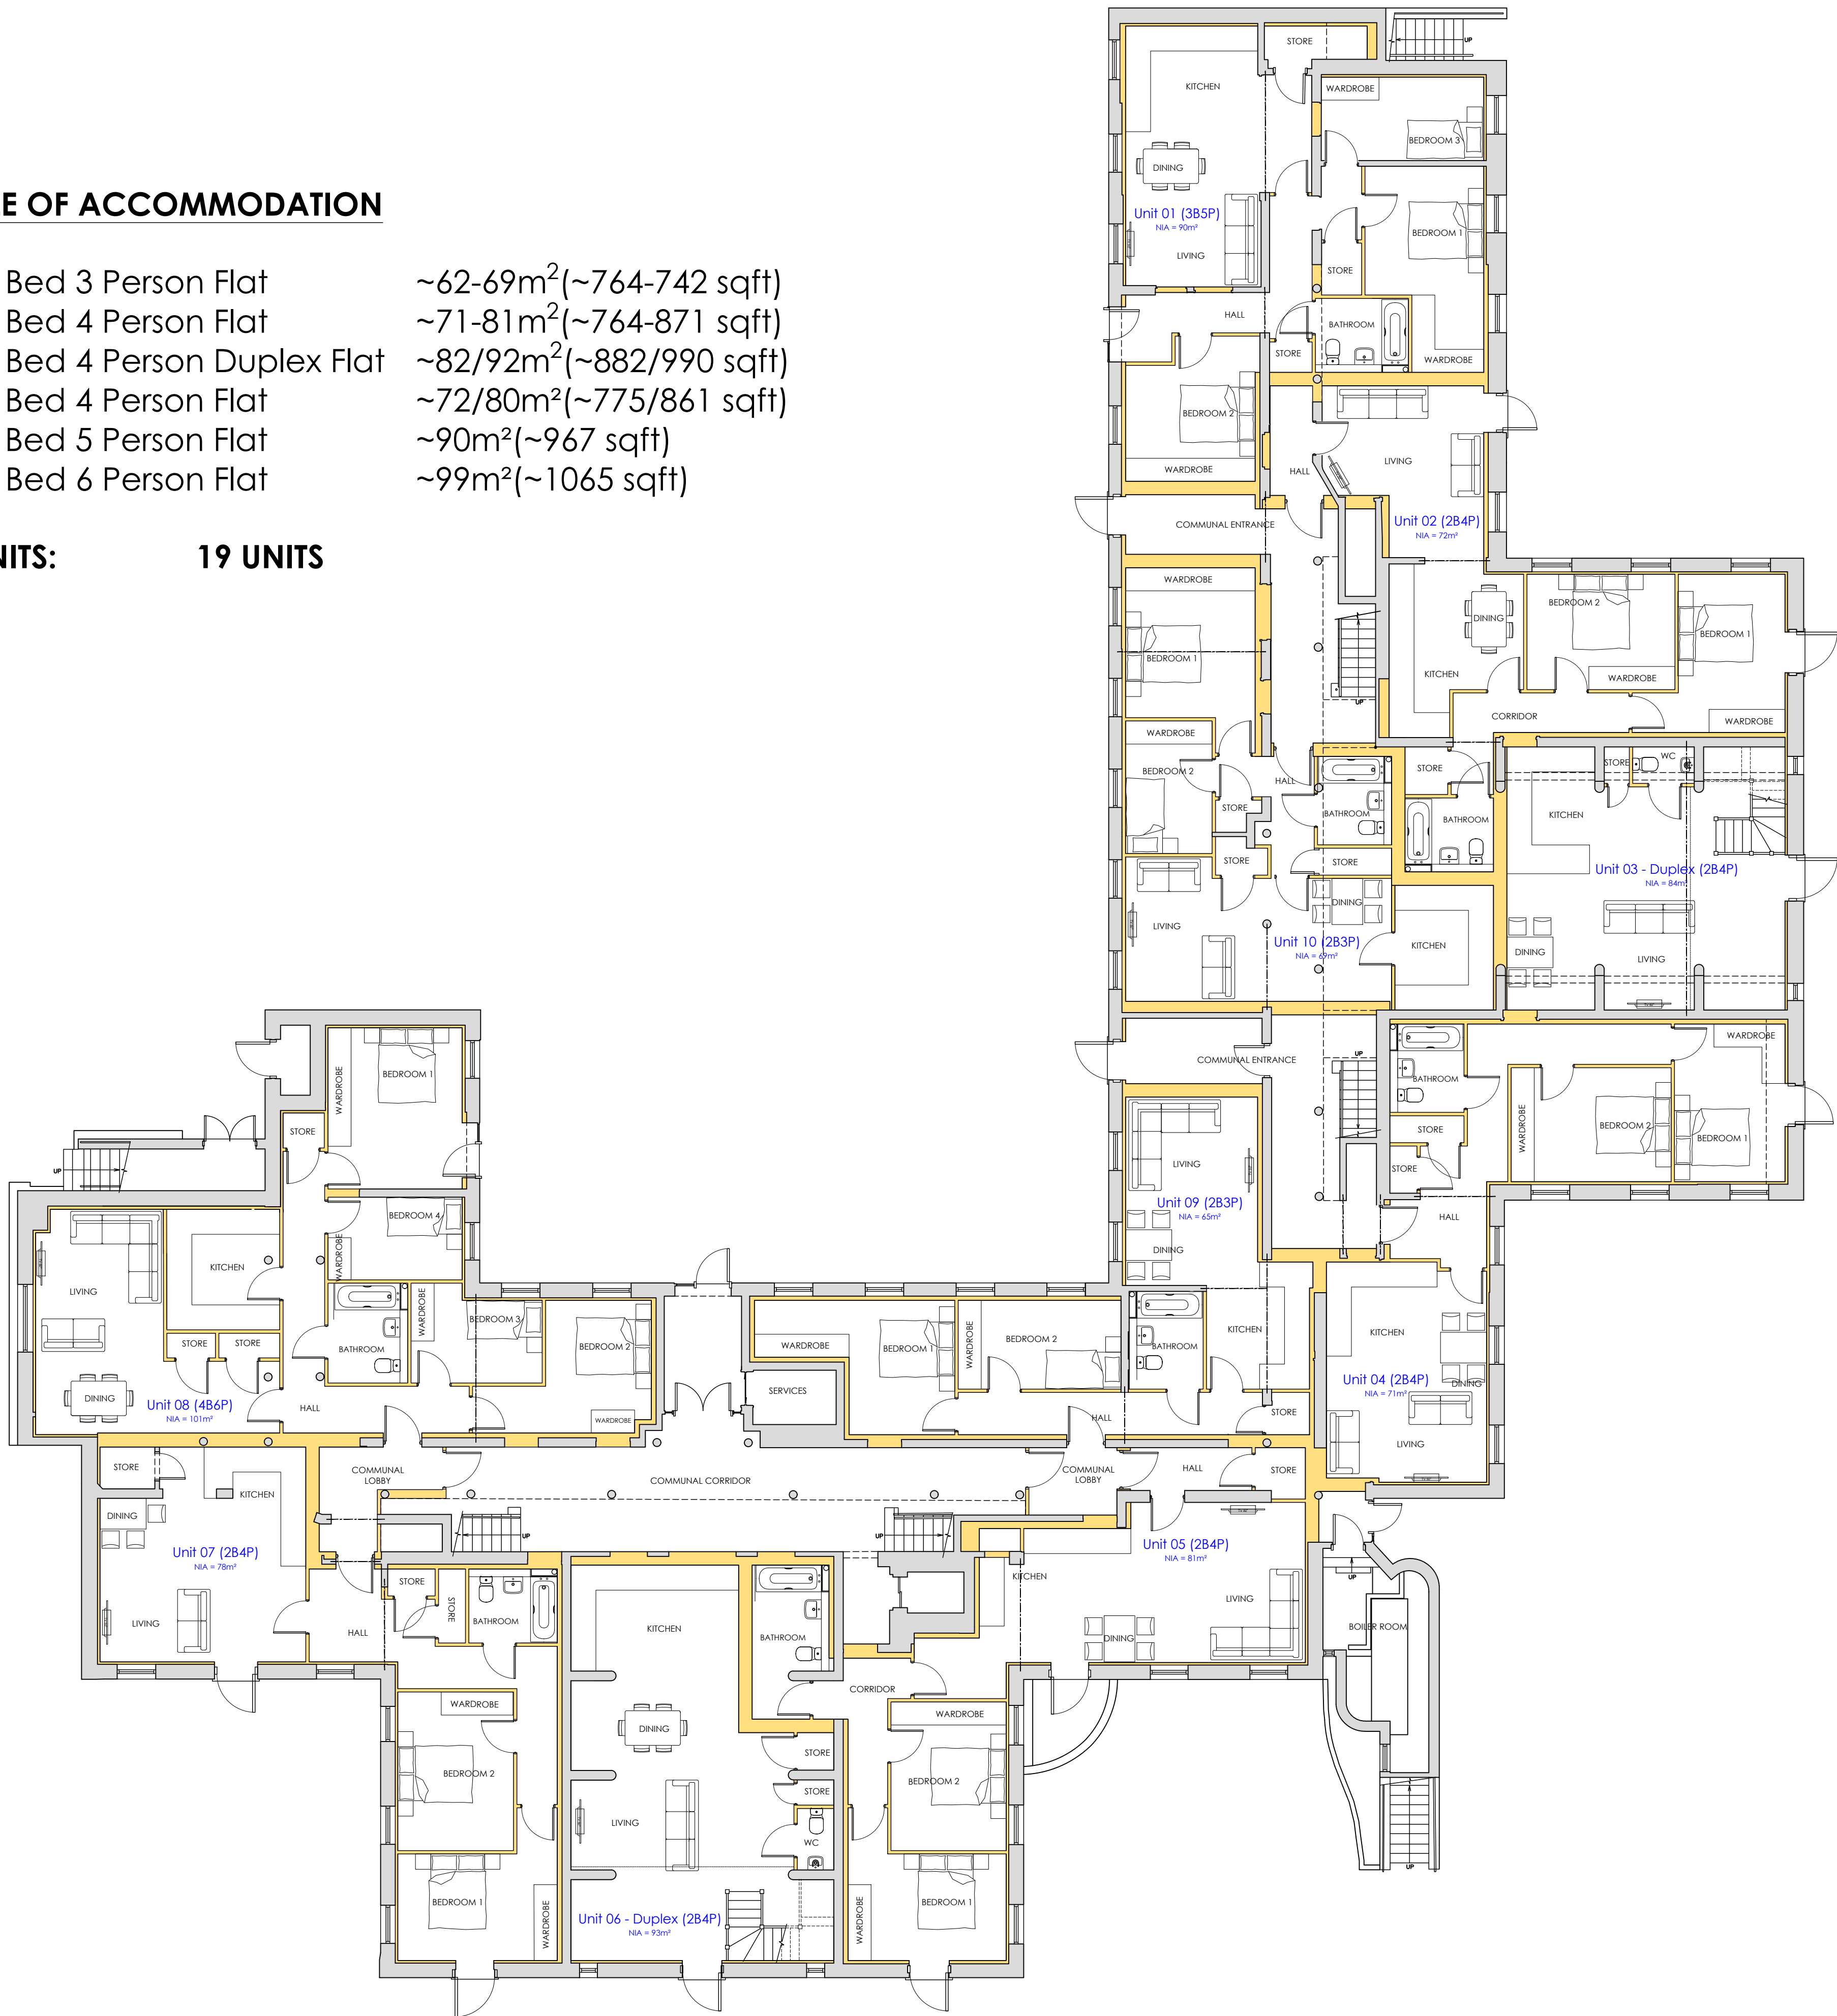

KEY

- Existing walls / partitions
- Proposed walls / partitions

Project	CONVERSION TO TERRACE HOUSING LIVELINK TECHNOLOGY LTD MCCORMACK HOUSE, 56A EAST ST, HAVANT, PO9 1BS				Drawing	PLANS - PROPOSED GROUND FLOOR	
					Job-Dwg Number	24038-PL-003	Rev. P04
Client	KATHERINE BRADBURY				<div> JAMES POTTER ASSOCIATES</div> <div>www.jp.a.design</div> <div>JPA - PORTSMOUTH Suite 1, Winter Works, Rear of 119 Winter Road Southsea, Portsmouth, PO4 8DS T: 044052395 871 000</div>		
Status	PLANNING						
Scale	1:100		Sheet Size A1				
Author	RR	Checked	JP	Date OCT 2024			