



SCALE BARS

EXISTING AND PROPOSED STREET SCENE FRONT WALL ALTERATIONS

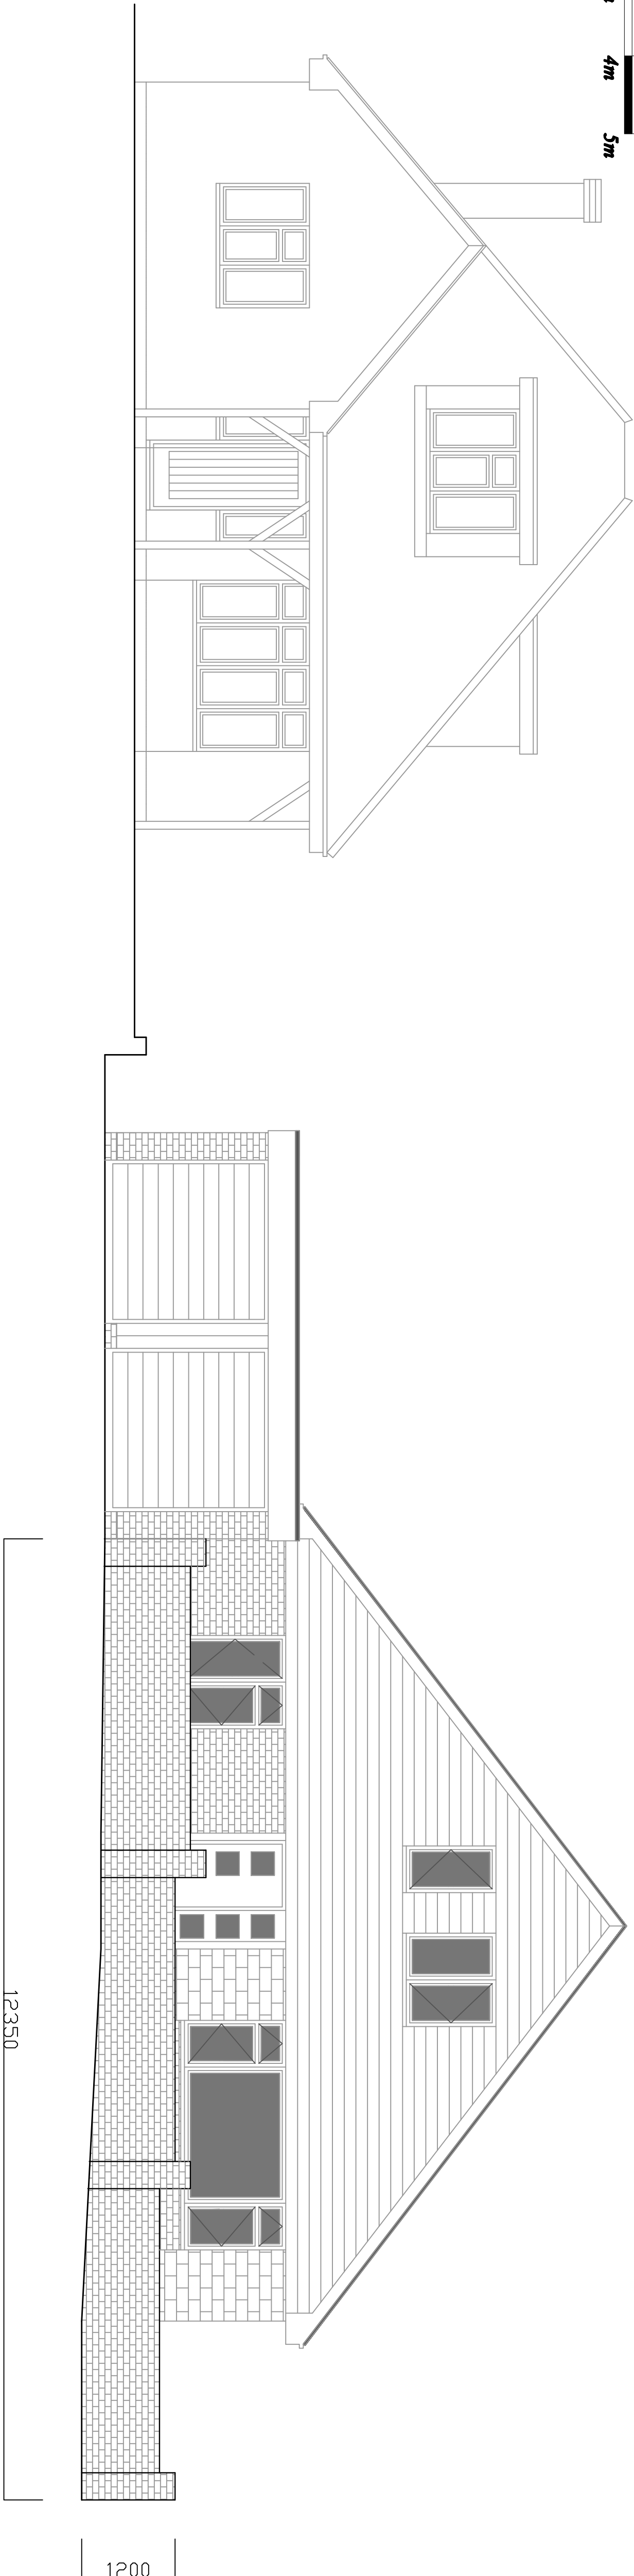

EXISTING STREET SCENE

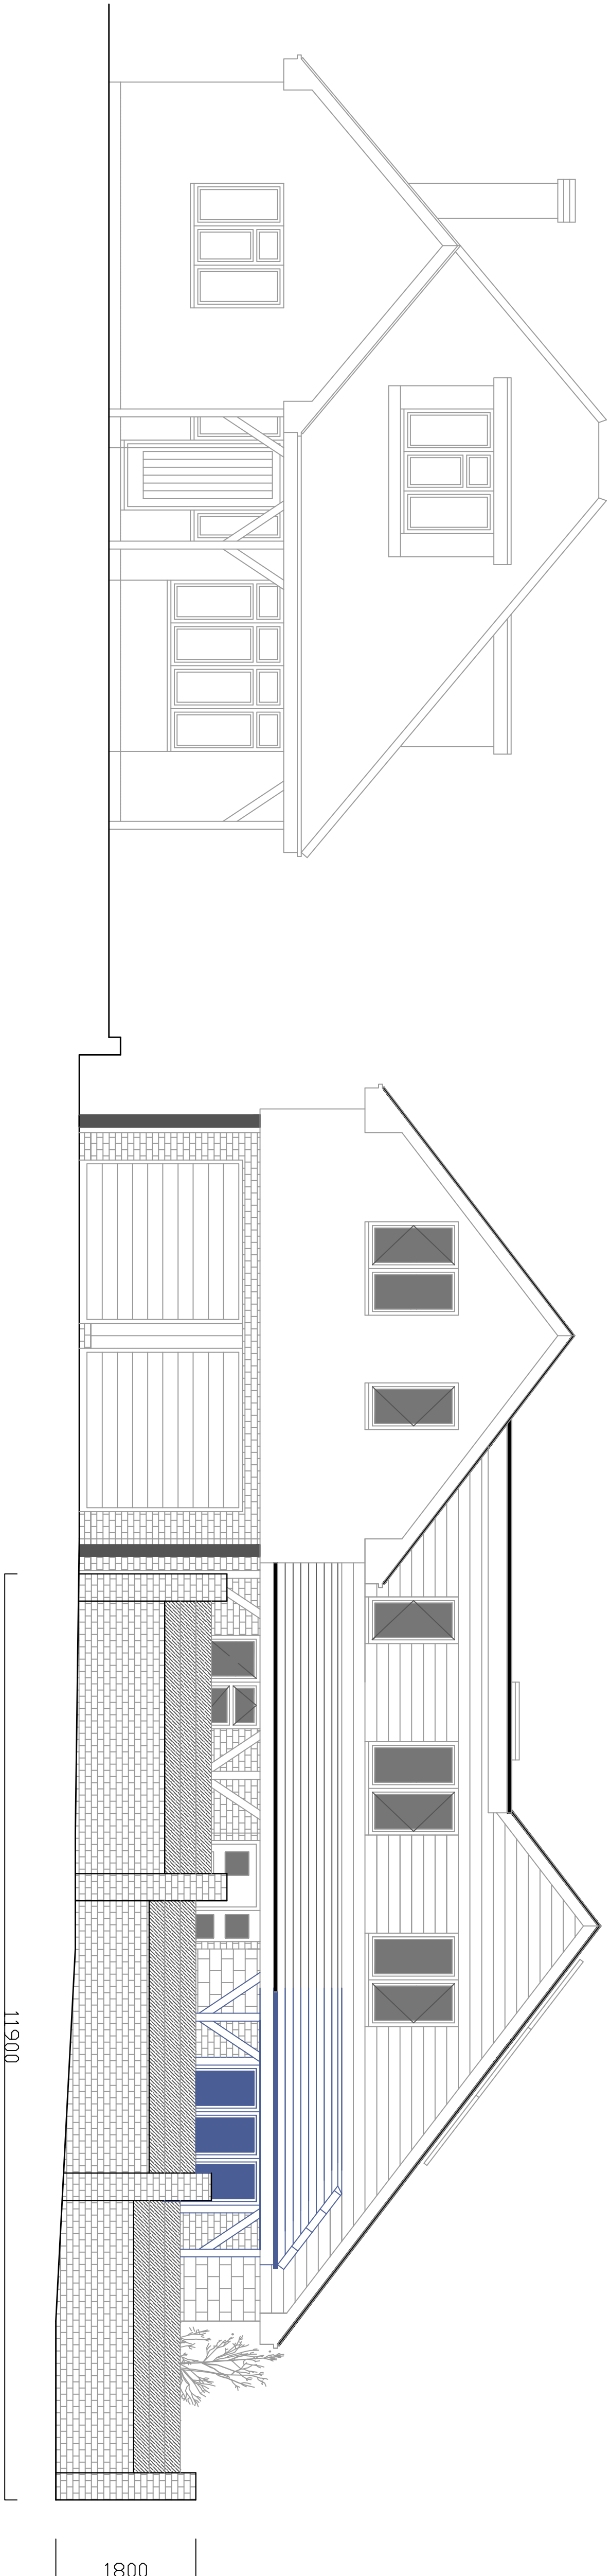

PROPOSED STREET SCENE

PLANNING DRAWINGS					
Designed by PJM	Checked by PJM		Date 09/2025	Scale 1/50	
Proposed Extensions at: No. 7 Old Van Diemens Road Puttrick FOI 8/LT		EXISTING AND PROPOSED STREET SCENES FRONT WALL ALTERATIONS			
P911-01-11A				Sheet A1	

RevMo	Revision note	Date	Signature	Checked
-------	---------------	------	-----------	---------