



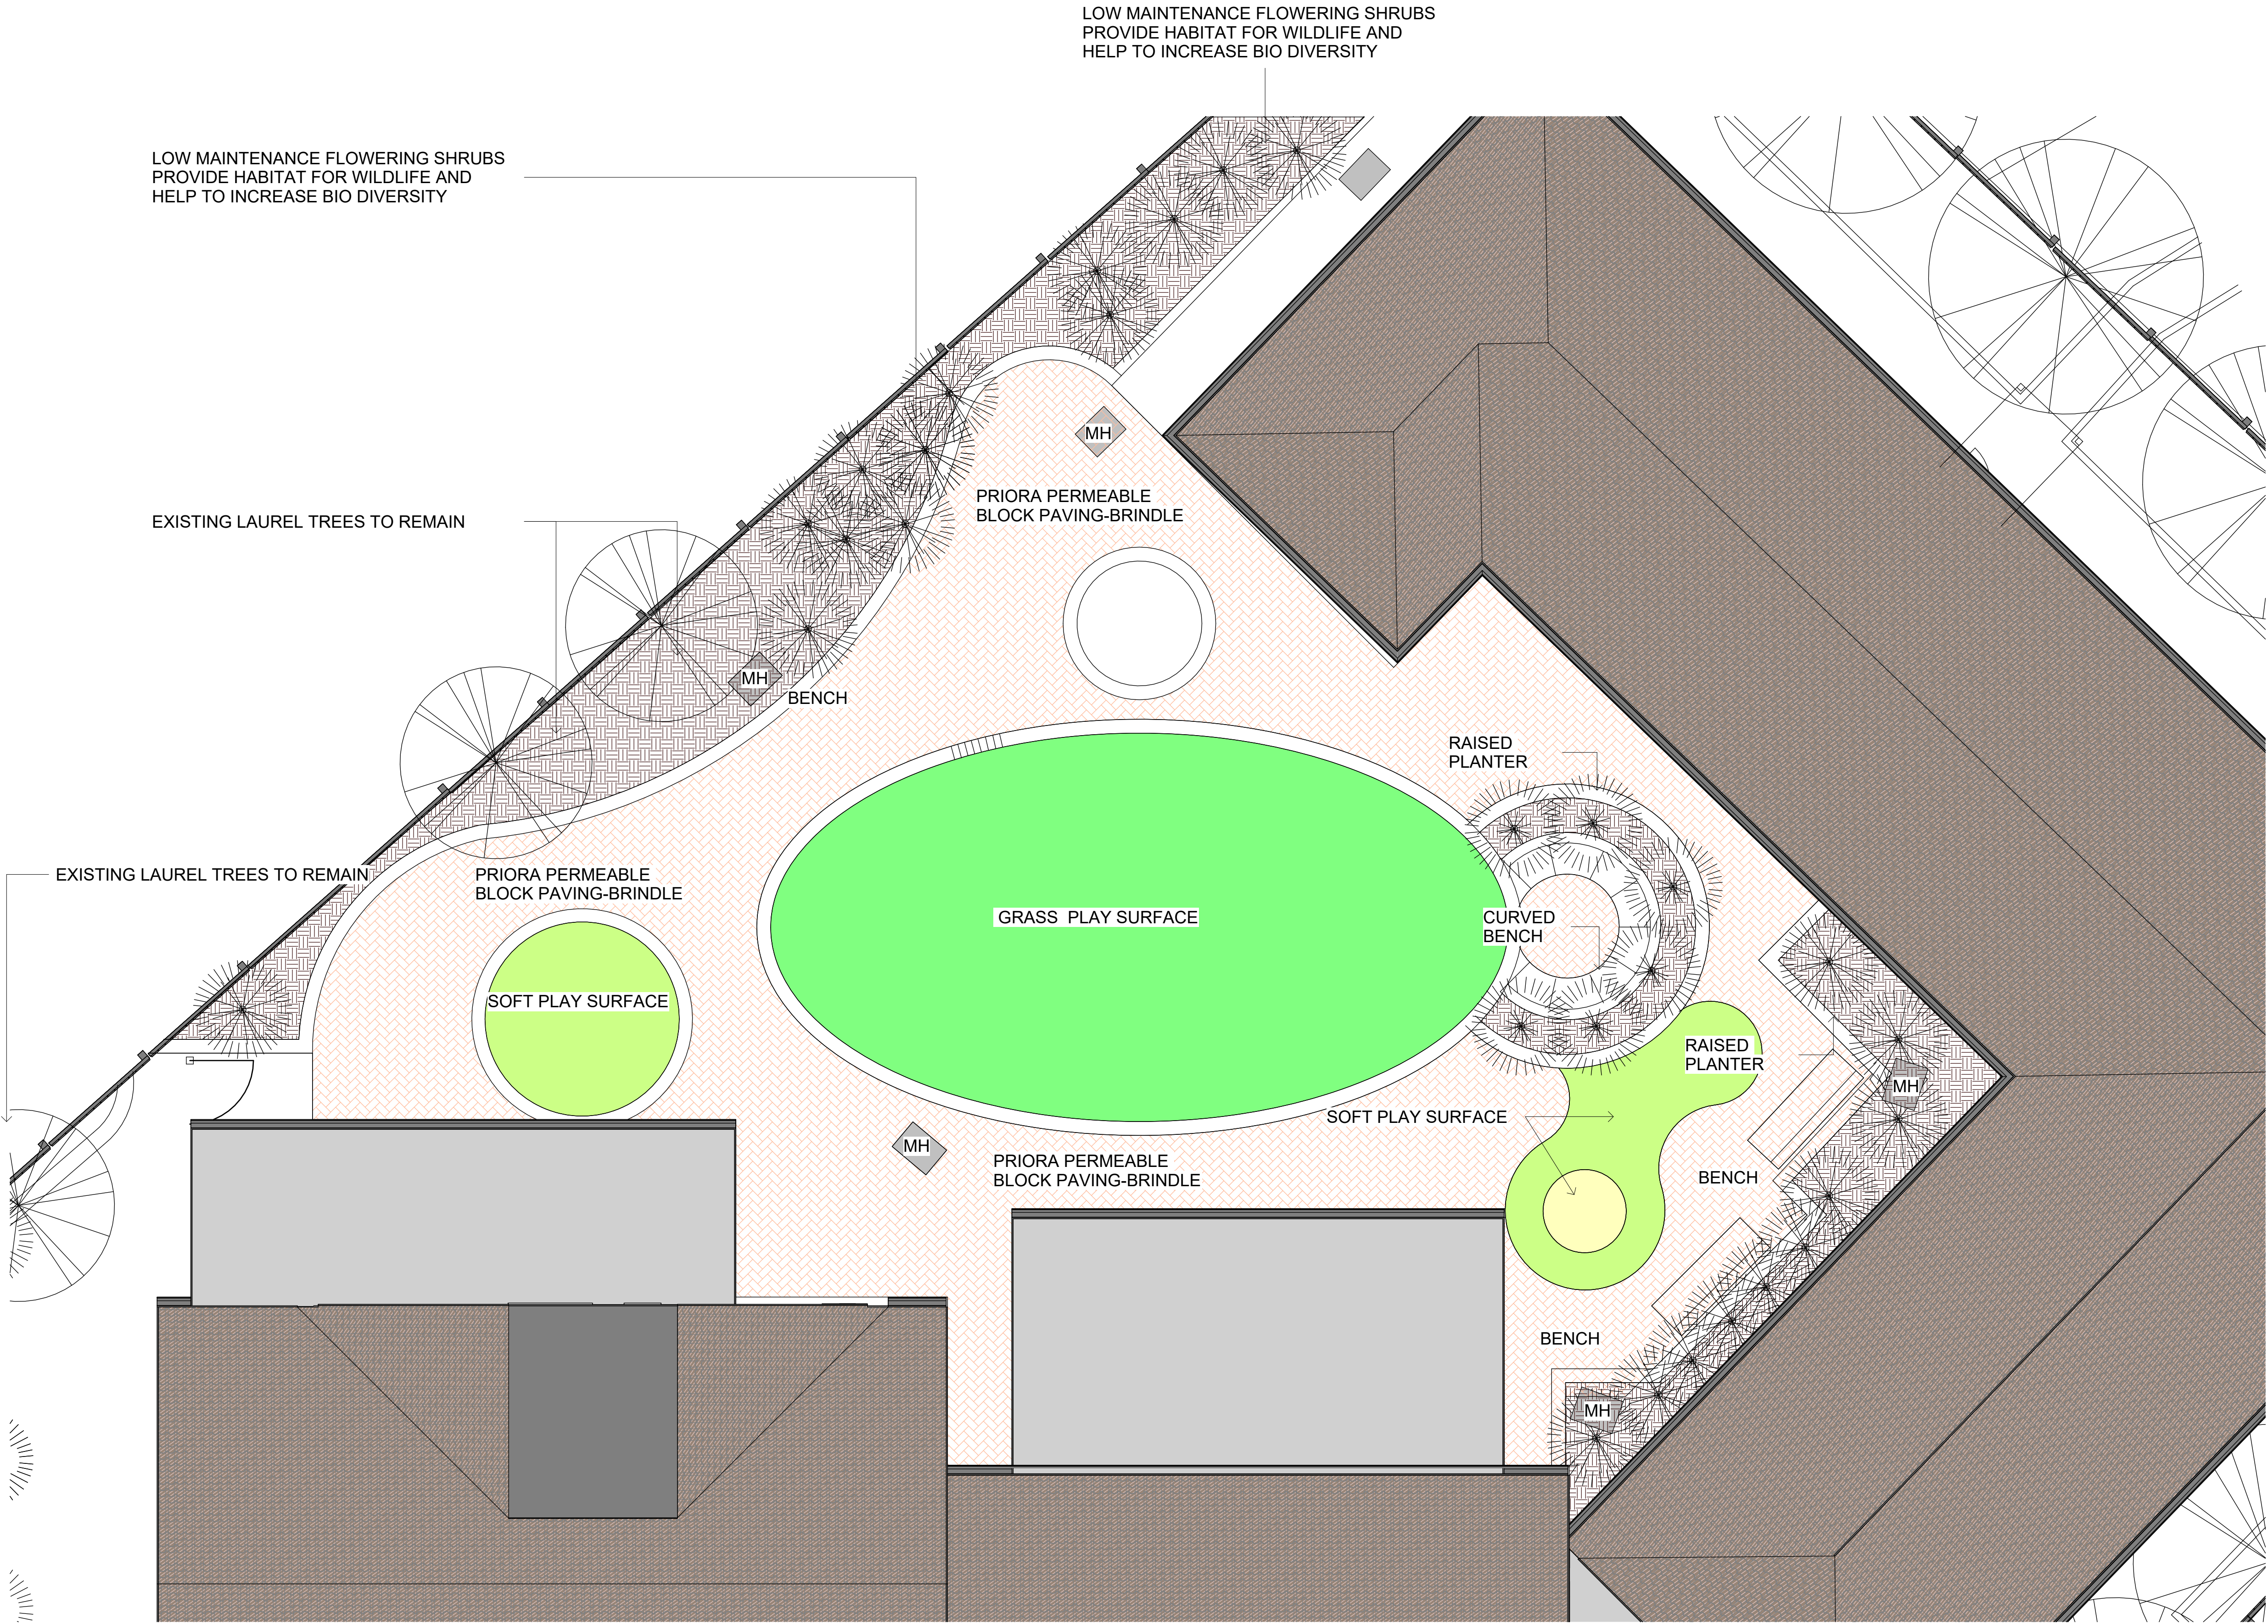

- MATERIALS LEGEND
- FLOWERING SHRUBS, SOIL AND COMPOST
 - GRASS PLAY AREA
 - SOFT PLAY SURFACE
 - PRIORA PERMEABLE CONCRETE BLOCK PAVING SYSTEM- COLOUR BRINDLE
 - POROUS PRIORA TEGULAR PAVING SYSTEM - COLOUR: TRADITIONAL 3994
 - PEA GRAVEL
 - MANHOLE
 - FREE STANDING BENCH




CLOSE BOARDED TIMBER FENCING

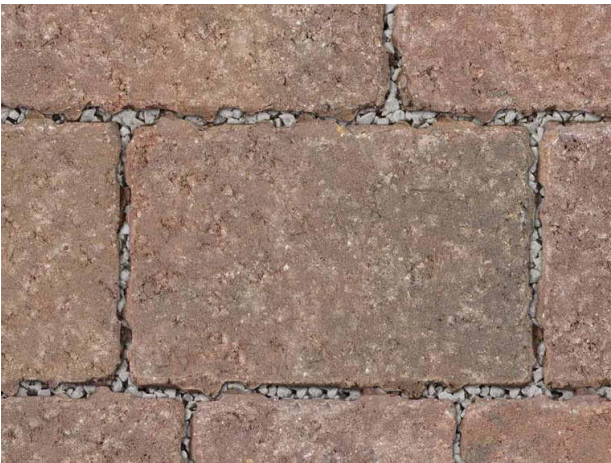

MARSHALLS POROUS PRIORA TEGULAR PAVING SYSTEM- COLOUR: TRADITIONAL 3994



MARSHALLS PRIORA PERMEABLE BLOCK PAVING SYSTEM-COLOUR BRINDLE

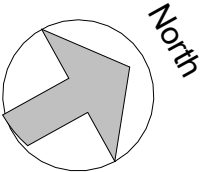

SCALE 1:50 @ A1

0 1 m 5 m

COURTYARD EXTERNAL WORKS

1 : 50

© MAC DESIGN CONSULTANCY SERVICE LTD.

- No part of this drawing may be reproduced without written consent.
- Where dimensions are not given, drawings must not be scaled and the matter referred to MAC.
- In the event of any dimensional conflict between MAC drawings, the matter must be referred to MAC for clarification.
- All contractors must visit site and be responsible for taking and checking all dimensions relating to this work. Any discrepancies in dimensions or details on or between these drawings/specifications should be drawn to the attention of the MAC and/or the engineer in writing for clarification.
- Do not scale from this drawing and work from figured dimensions only.

© Copyright Reserved. MAC Design Consultancy Services Ltd

Rev	Notes	Date	Chk	By
A	UPDATED	21.07.25	NM	SS
B	TREES REVISED, OMIT ARTIFICIAL GRASS	18.11.25	PB	SS
C	IMAGES ADDED TO LEGEND	01.12.25	PB	SS

MAC

Design Consultancy Services Limited

A: 7 Harp Lane, 7th Floor
London, EC3R 6DP

T: 01908 231297

E: contact@macconsultingtd.com

W: www.macconsultingtd.com

RIBA

Architecture.com

Date: 01/15/25

Drawn By: SS

Checked by: PB

Scale @ A1:

Scale @ A3:

CAD File No:

C:\Users\SarahSullivan\OneDrive - MA Cost Consulting Ltd\Desktop\S8015 Havant Borough Council S4 Stockheath Road\S8015 MAC REVIT MODEL PLANNING MILESTONE.rvt

HAVANT BOROUGH COUNCIL

CONVERSION OF RETIREMENT HOME

54 STOCKHEATH ROAD

COURTYARD EXTERNAL WORKS

Stage 3 : PLANNING

58015 - PL 14