


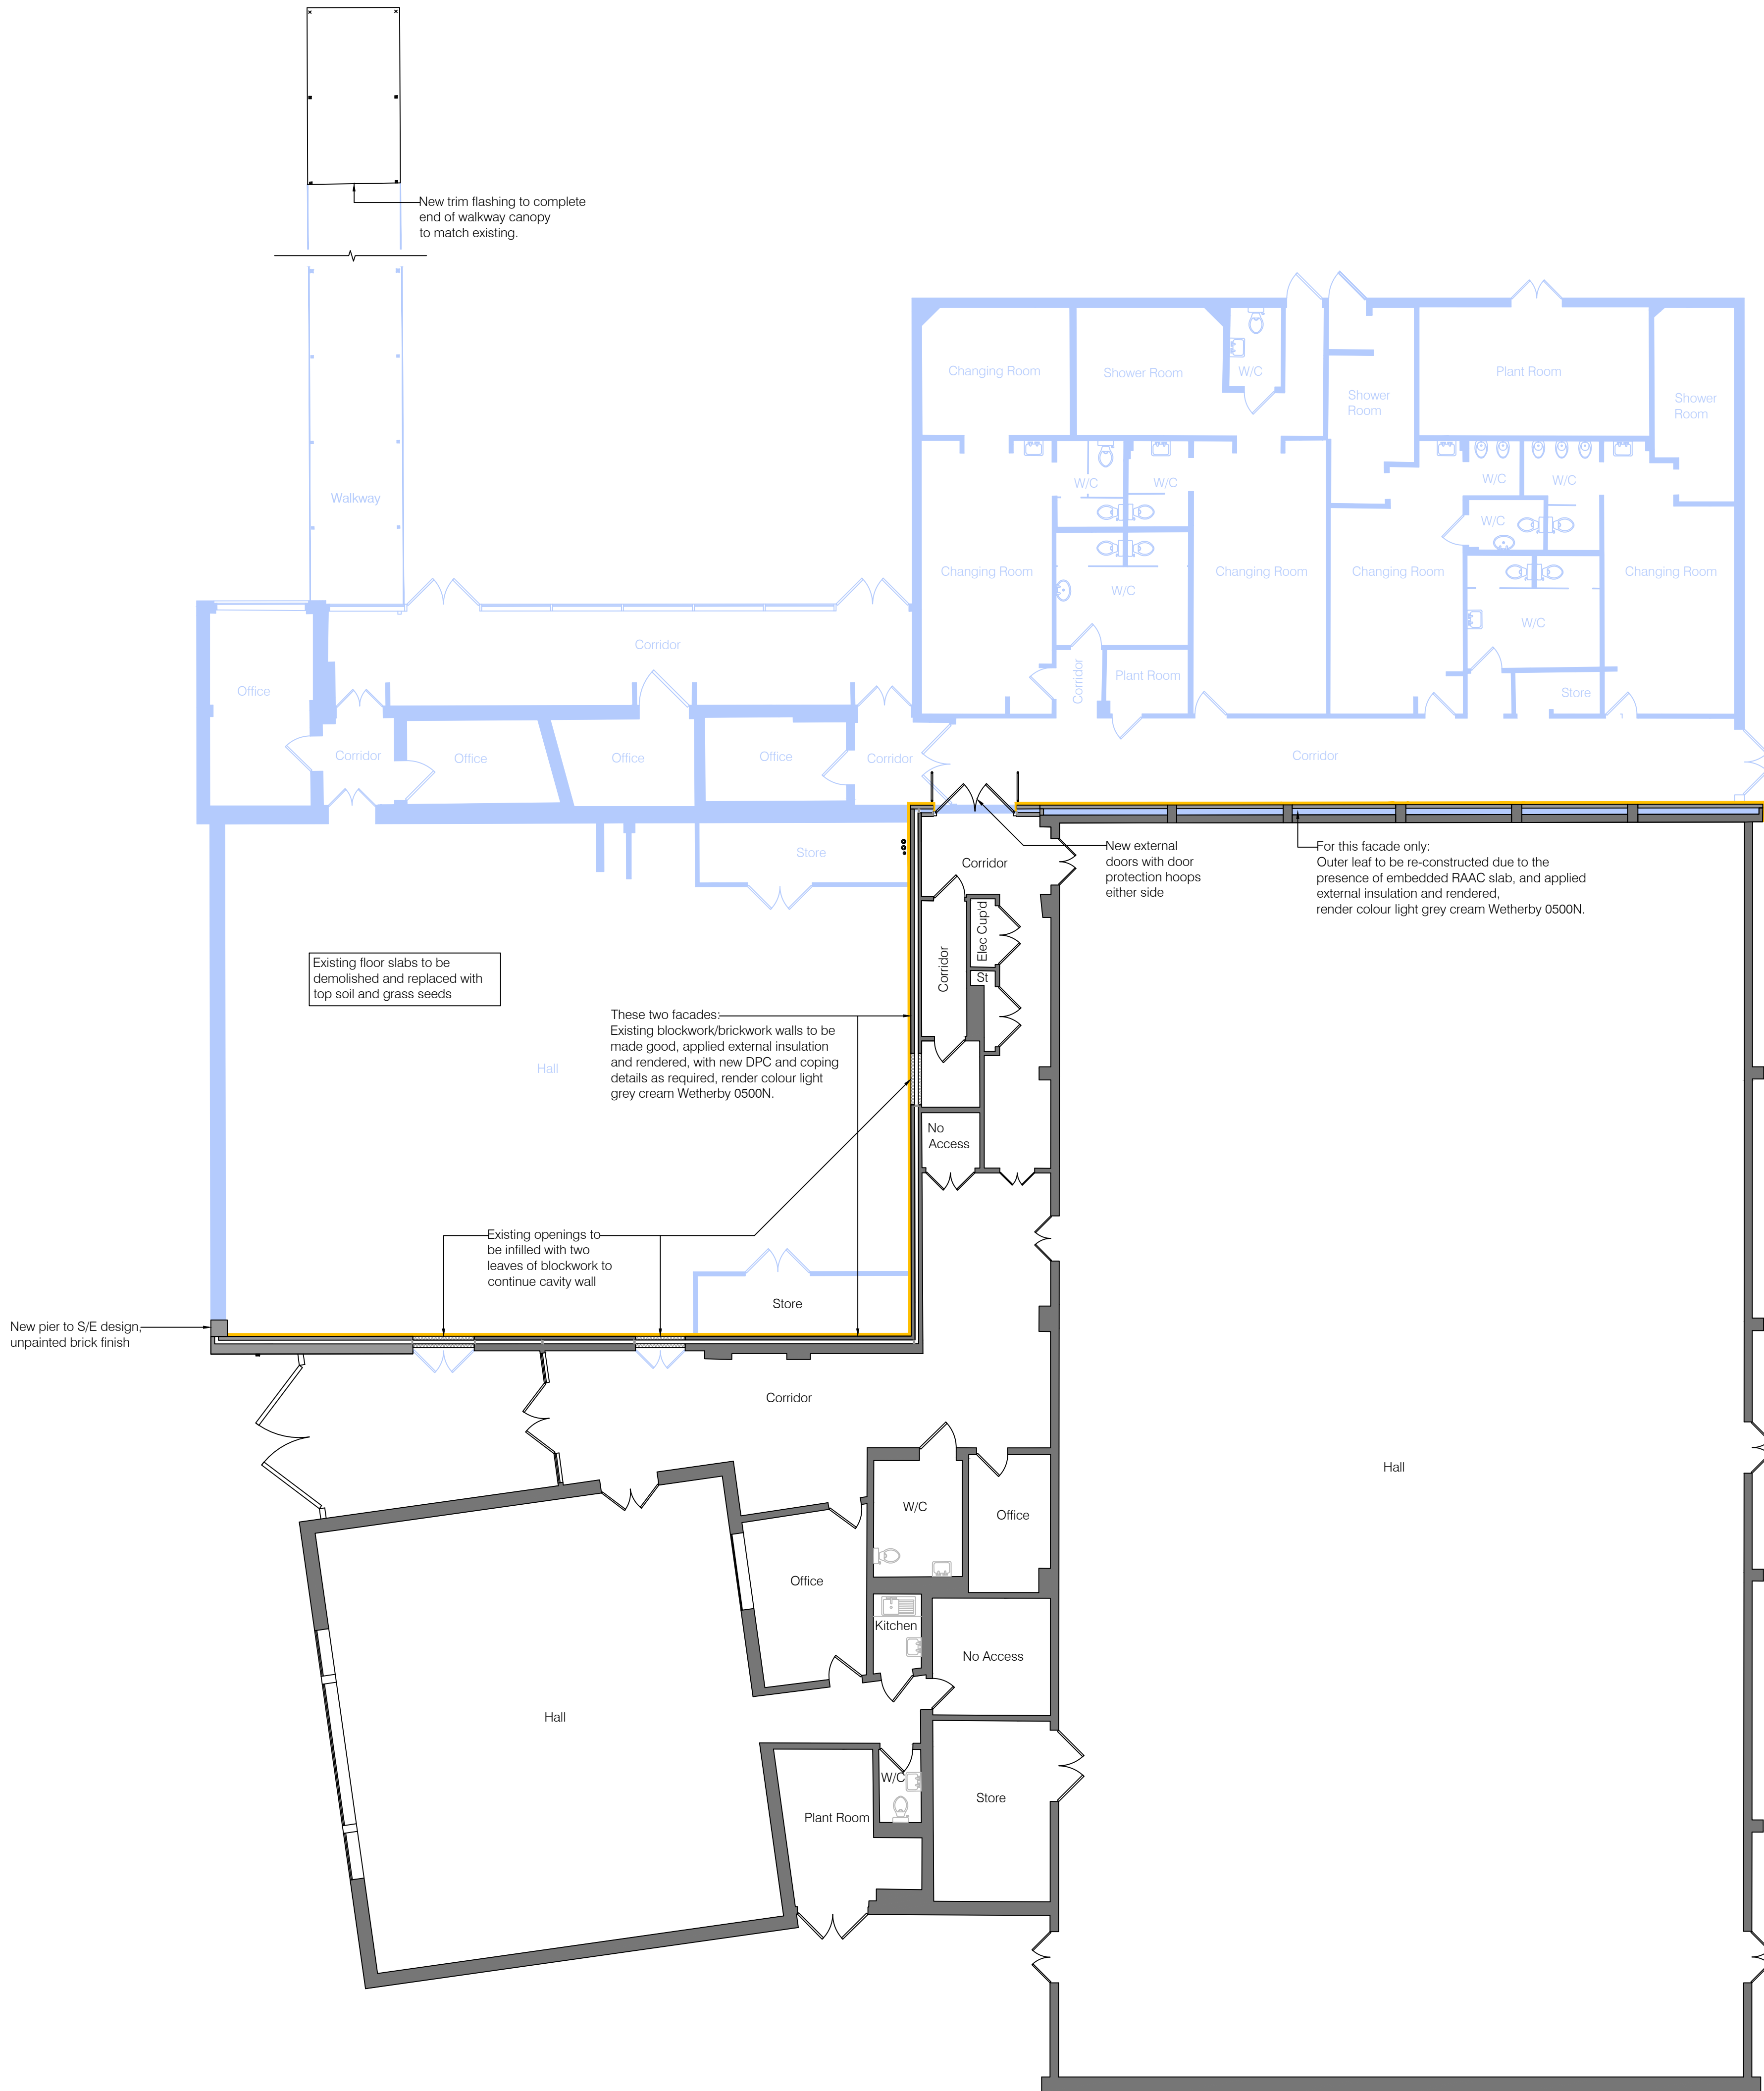

NOTES					
The contractor must check all dimensions, levels and services prior to commencement of any works. Box Architects to be notified of any discrepancy. Do not scale from drawing.					
The contractor is responsible for ensuring all works comply with all relevant statutory requirements and British Standards, whether or not they are noted on this drawing.					
This drawing remains the copyright of Box Architects, to be used solely for the project and information as titled. This drawing must not be copied without prior written permission.					
REV	DATE	DETAILS	DRAWN	CHECKED	
P01	10/07/2025	Issued for Information	CM	AP	
P02	18/07/2025	Issued for Review	CH	CM	
P03	24/07/2025	Issued for Review	CH	CM	
C01	25/07/2025	Planning Application	CH	CM	
P04	01/08/2025	Issued for review following updates based on received comments	CH	AP	
P05	11/08/2025	Issued for Review	CH	CM	
P06	22/08/2025	Issued for Review	CH	CM	
P07	10/09/2025	Issued for Review	CH	AP	
P08	23/09/2025	Issued for Review: Gable wall to be reconstructed due to presence of embedded RAAC	CH	CM	
C02	10/10/2025	Planning Application	CM	CH	
P09	29/10/2025	Issued for Review: Render colour changed	CH	CM	
C03	19/11/2025	Planning Application	CH	CM	
C04	09/12/2025	Planning Application, projecting columns omitted	CM	NT	

Key

Proposed external wall insulation and rendering, colour light grey cream Wetherby 0500N

Demolition

Wates

CLIENT NAME
Wates

PROJECT
Dfe Havant Academy
Wakefords Way
Havant
PO9 5JD

TITLE
Proposed General Arrangement

STATUS
A3 - For Planning Approval

DATE
10/07/2025

SCALE
1:100 @ A1

DRAWN
CM

CHECKED
AP

DRAWING NUMBER
UPRN ORG FUN SPA FORM DIS NO
RAAC0511- BOX - XX - XX - D - A - 0312

REVISION
JOB NUMBER
C04 627.228

box architects

LEEDS: 36-38 The Calls, Leeds, LS2 7EW
LONDON: 25 Horsell Road, London, N5 1XL
www.boxarchitects.co.uk

0113 887 4415
020 8092 6170
info@boxarchitects.co.uk