


12359

T. H. RUXTON
HAMPSHIRE COUNTY COUNCIL
South East Area
Plan No. **AWU 4073/2**
Road. **APR 1960**
SUBJECT 30
Permission REF.
43 JUN 1960

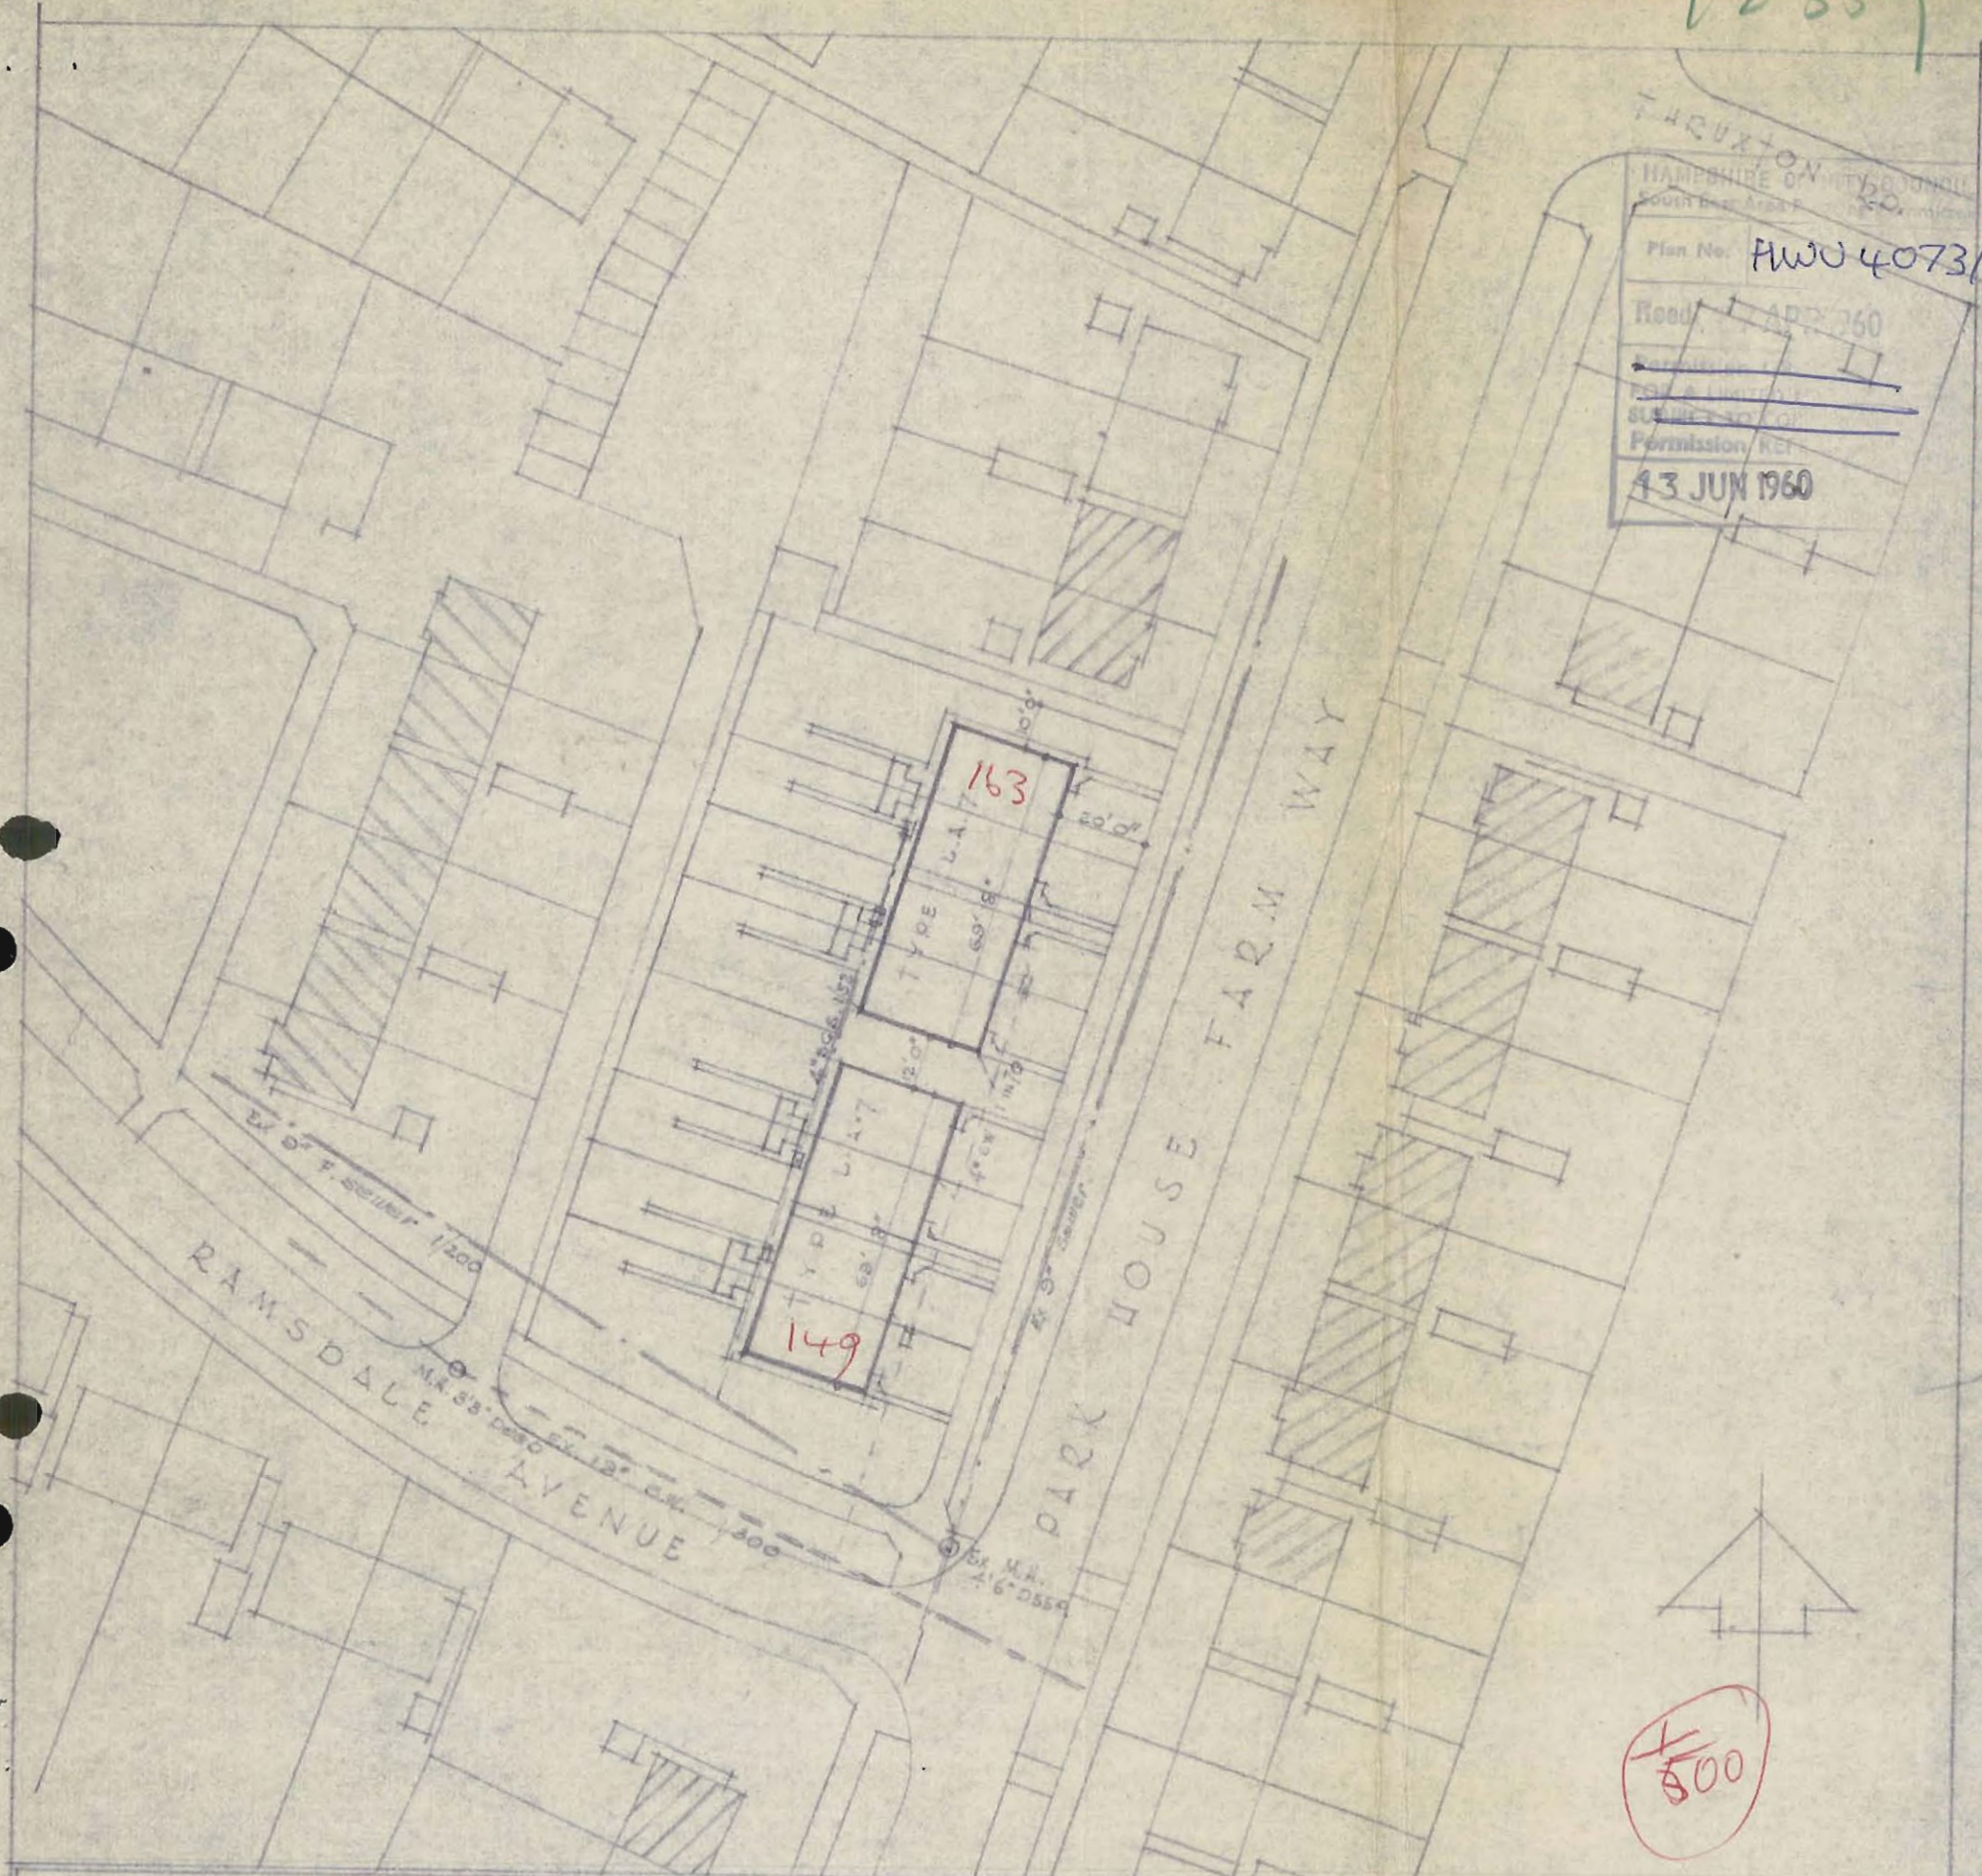

PROPOSED 8' 5" THREE STOREY FOUR