


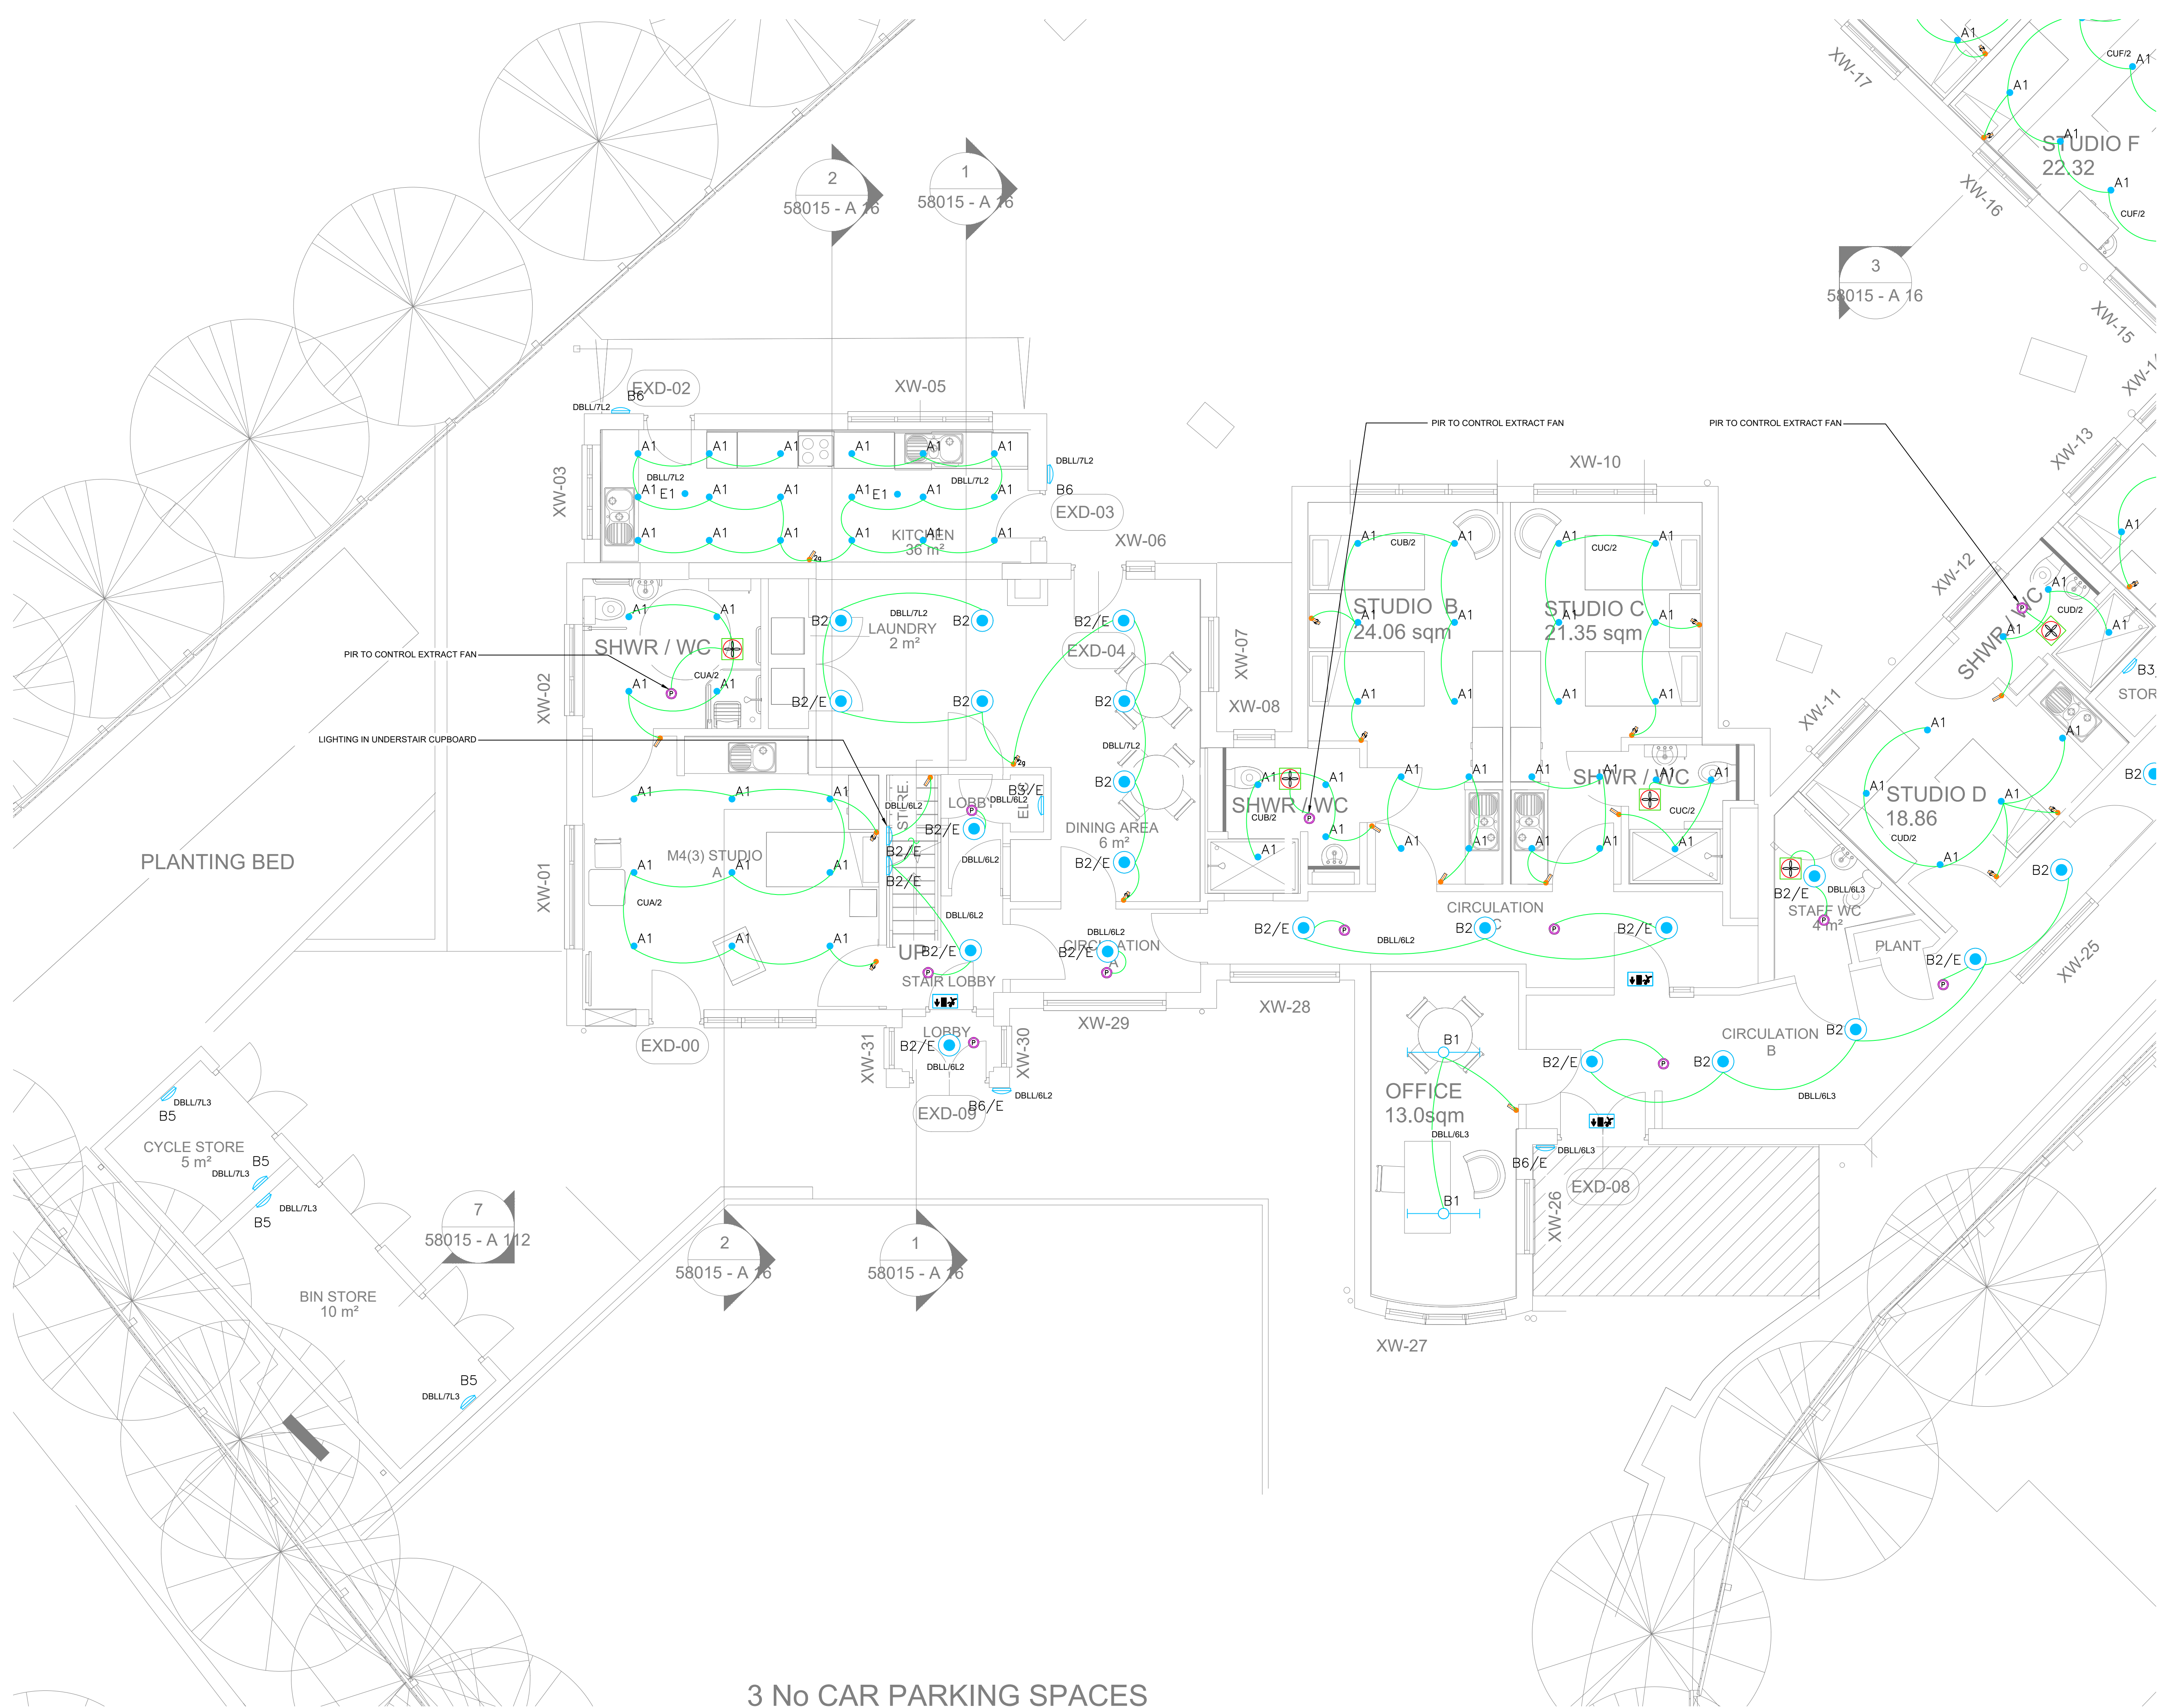

- Notes:**
- Do not scale this drawing.
 - Refer to the most current Document Issue Register to ensure that this drawing is current and fit for use.
 - This drawing is to be read in conjunction with all other relevant drawing issues and specification.
 - All building materials, components and workmanship are to comply with the appropriate building regulations, British Standards and codes of practice and the appropriate manufacturers recommendations.
 - For all specialist work see relevant drawings.
 - Any discrepancies, errors or omissions are to be reported to the project coordinator for further instructions before commencement of works.
 - The engineer is not responsible for dimensions, except where shown on their drawings. All setting out information, dimensions, etc., shall be calculated from the architect's drawings. For dimensioned layouts of walls see architect's drawings.

- NOTES**
1. Refer to luminaire schedule for details of luminaires proposed.
 2. Extract fans in En-suites to be controlled by En-suite lighting switch and to operate complete with run-on timer. In En-suites with windows fans to operate via dedicated PIR to allow fans to run without lighting being operational.
 3. Allow for final co-ordination with other trades, mechanical services installation, fire alarm equipment and structure.
 4. External luminaires to be installed complete with integral PIR/microwave sensor.

S4-T1	Tender Issue	28/10/25
S4-P1	Initial Issue	04/08/25

Status	Description	Date
--------	-------------	------

Client
Havant Borough Council

Project
**54 Stockheath Road
Leigh Park, Havant, PO9 5HQ**

Drawing
**Ground Floor Plan 1 of 2
Lighting Layout**

Status
PRELIMINARY

Scale: @ A1
1 : 50
This bar is 5cm when printed to scale

CORINDALE
CONSULTING
23 St Leonards Road
Bexhill on Sea
East Sussex
TN40 1HH

File Name 25117-CDC-01-00-DR-E-3001	Status S4-T1
--	-----------------