


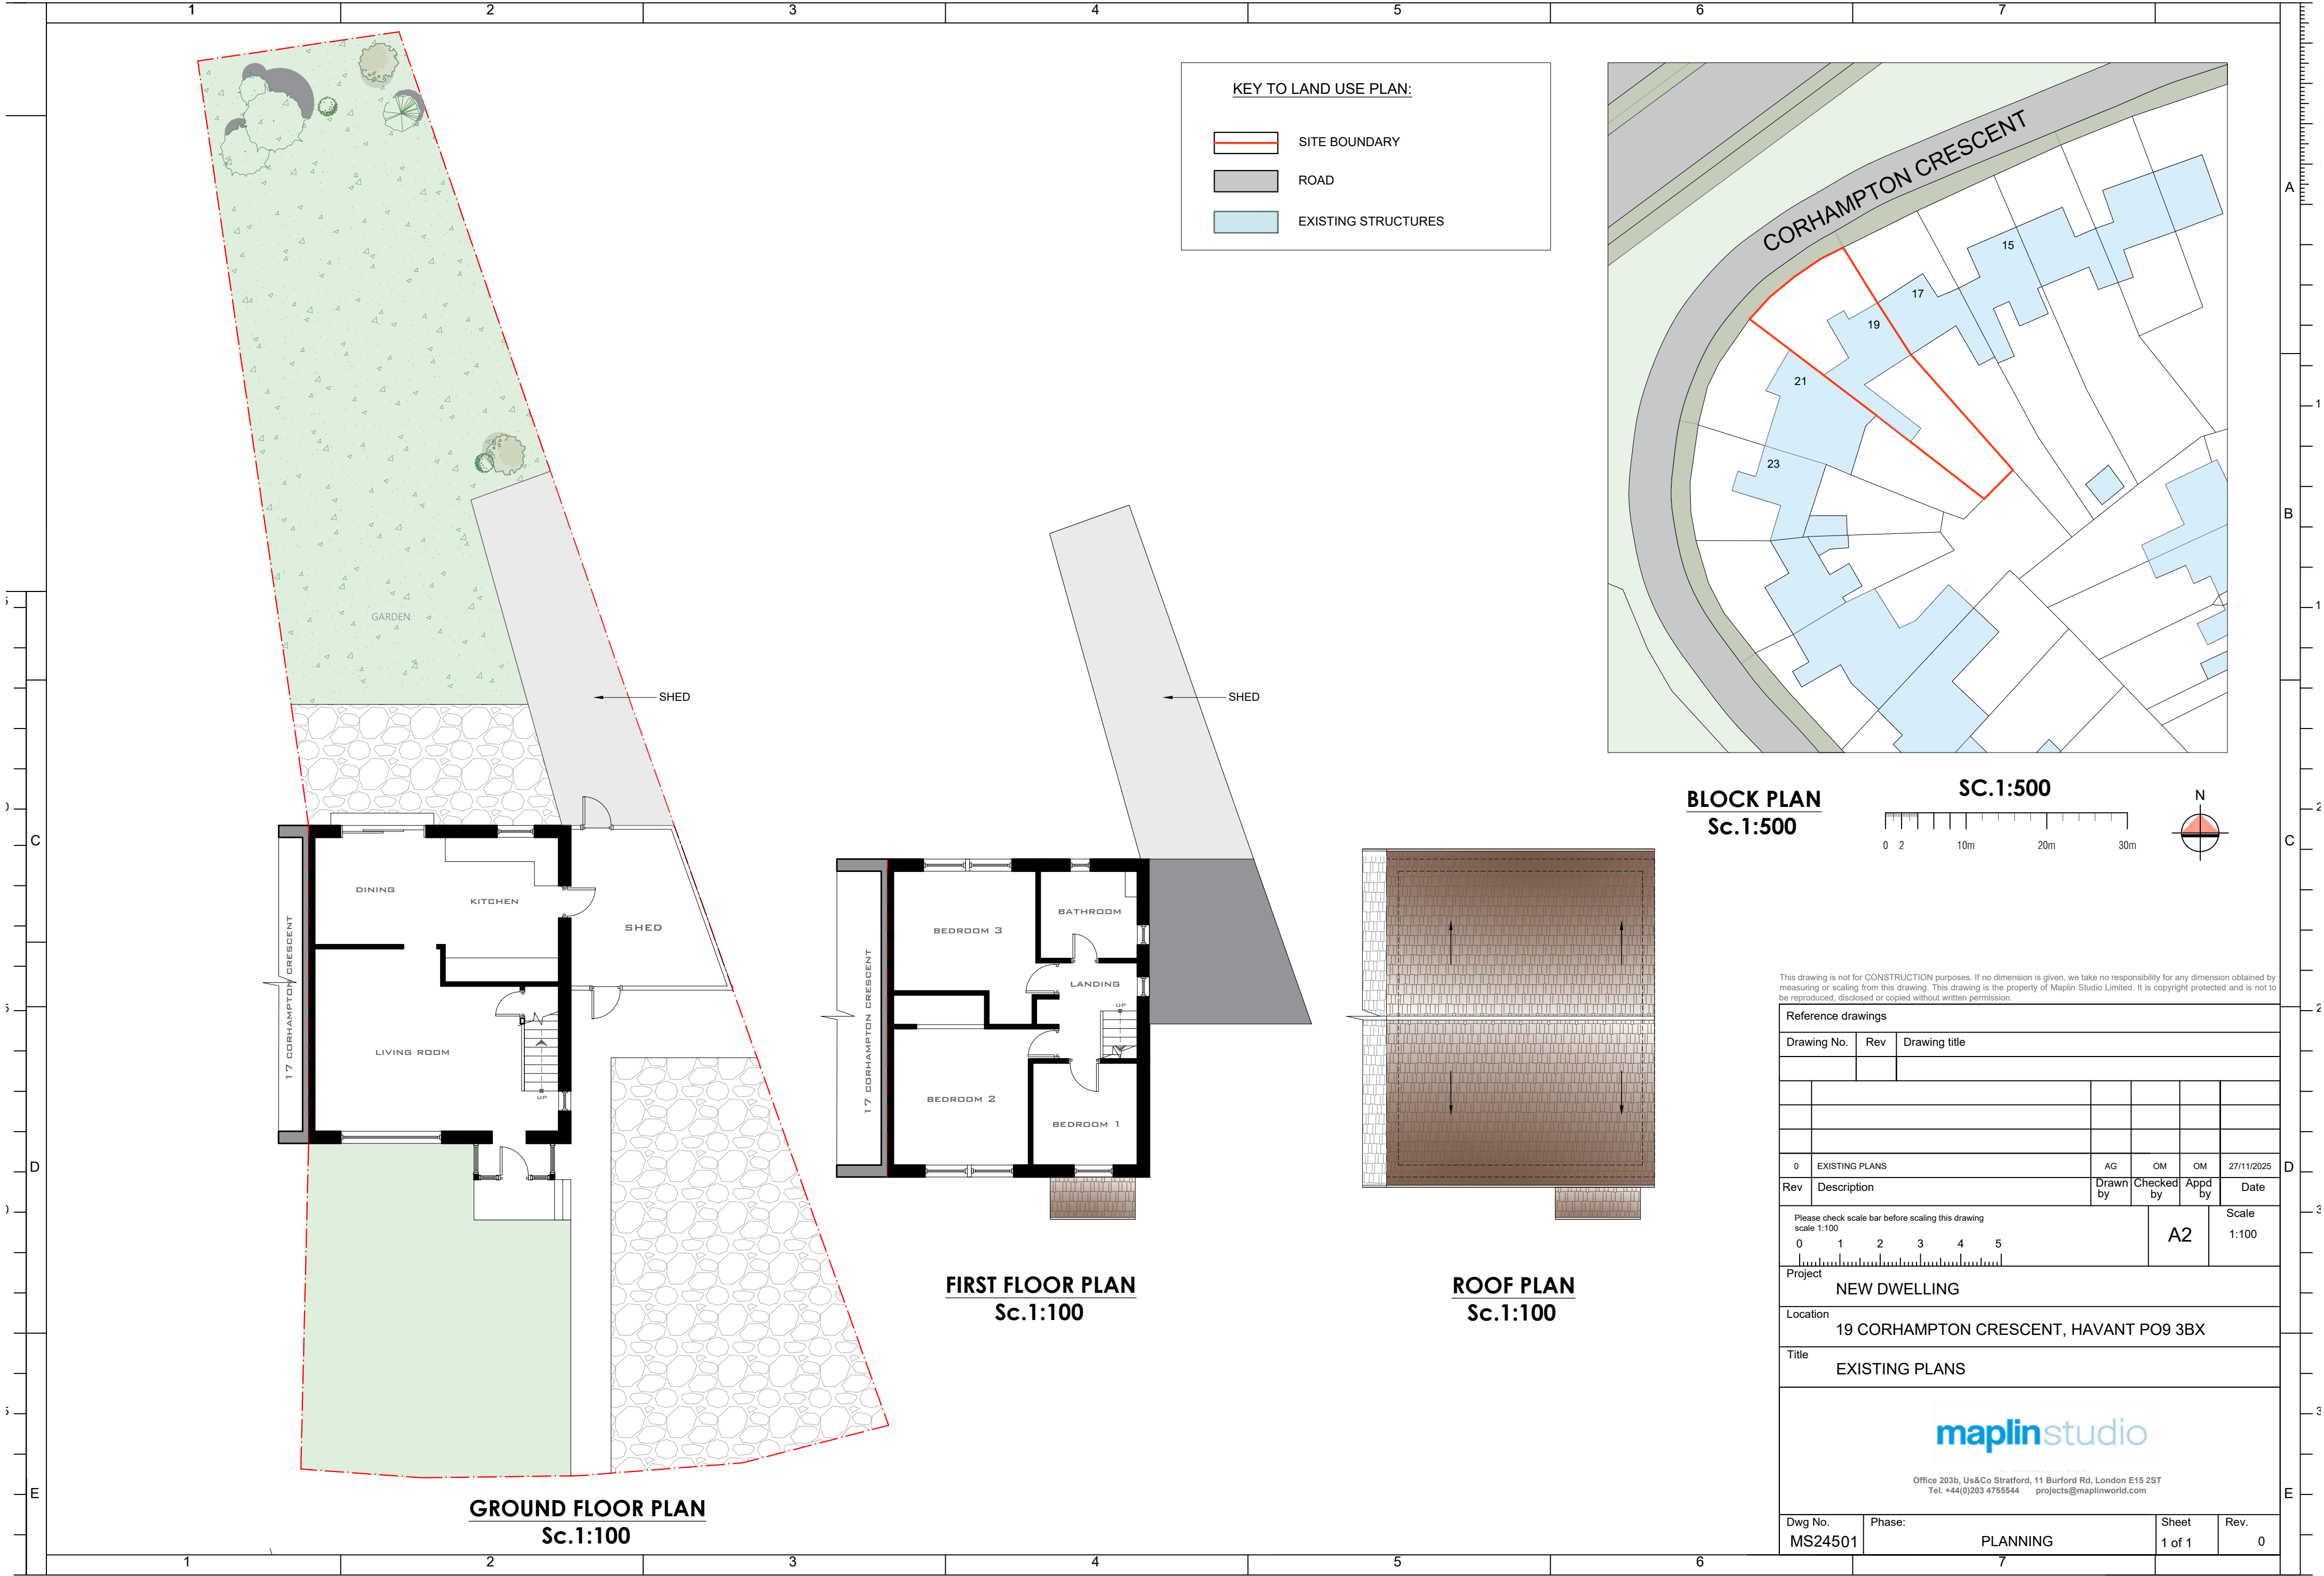

This drawing is not for CONSTRUCTION purposes. If no dimension is given, we take no responsibility for any dimension obtained by measuring or scaling from this drawing. This drawing is the property of Maplin Studio Limited. It is copyright protected and is not to be reproduced, disclosed or copied without written permission.

Reference drawings					
Drawing No.	Rev	Drawing title			
0	EXISTING PLANS	AG	OM	OM	27/11/2025
Rev	Description	Drawn by	Checked by	Appd by	Date
Please check scale bar before scaling this drawing scale 1:100				A2	Scale 1:100
Project NEW DWELLING					
Location 19 CORHAMPTON CRESCENT, HAVANT PO9 3BX					
Title EXISTING PLANS					
<div>maplinstudio</div> <div>Office 203b, Us&Co Stratford, 11 Burford Rd, London E15 2ST Tel. +44(0)203 4755544 projects@maplinworld.com</div>					
Dwg No. MS24501	Phase: PLANNING			Sheet 1 of 1	Rev. 0