


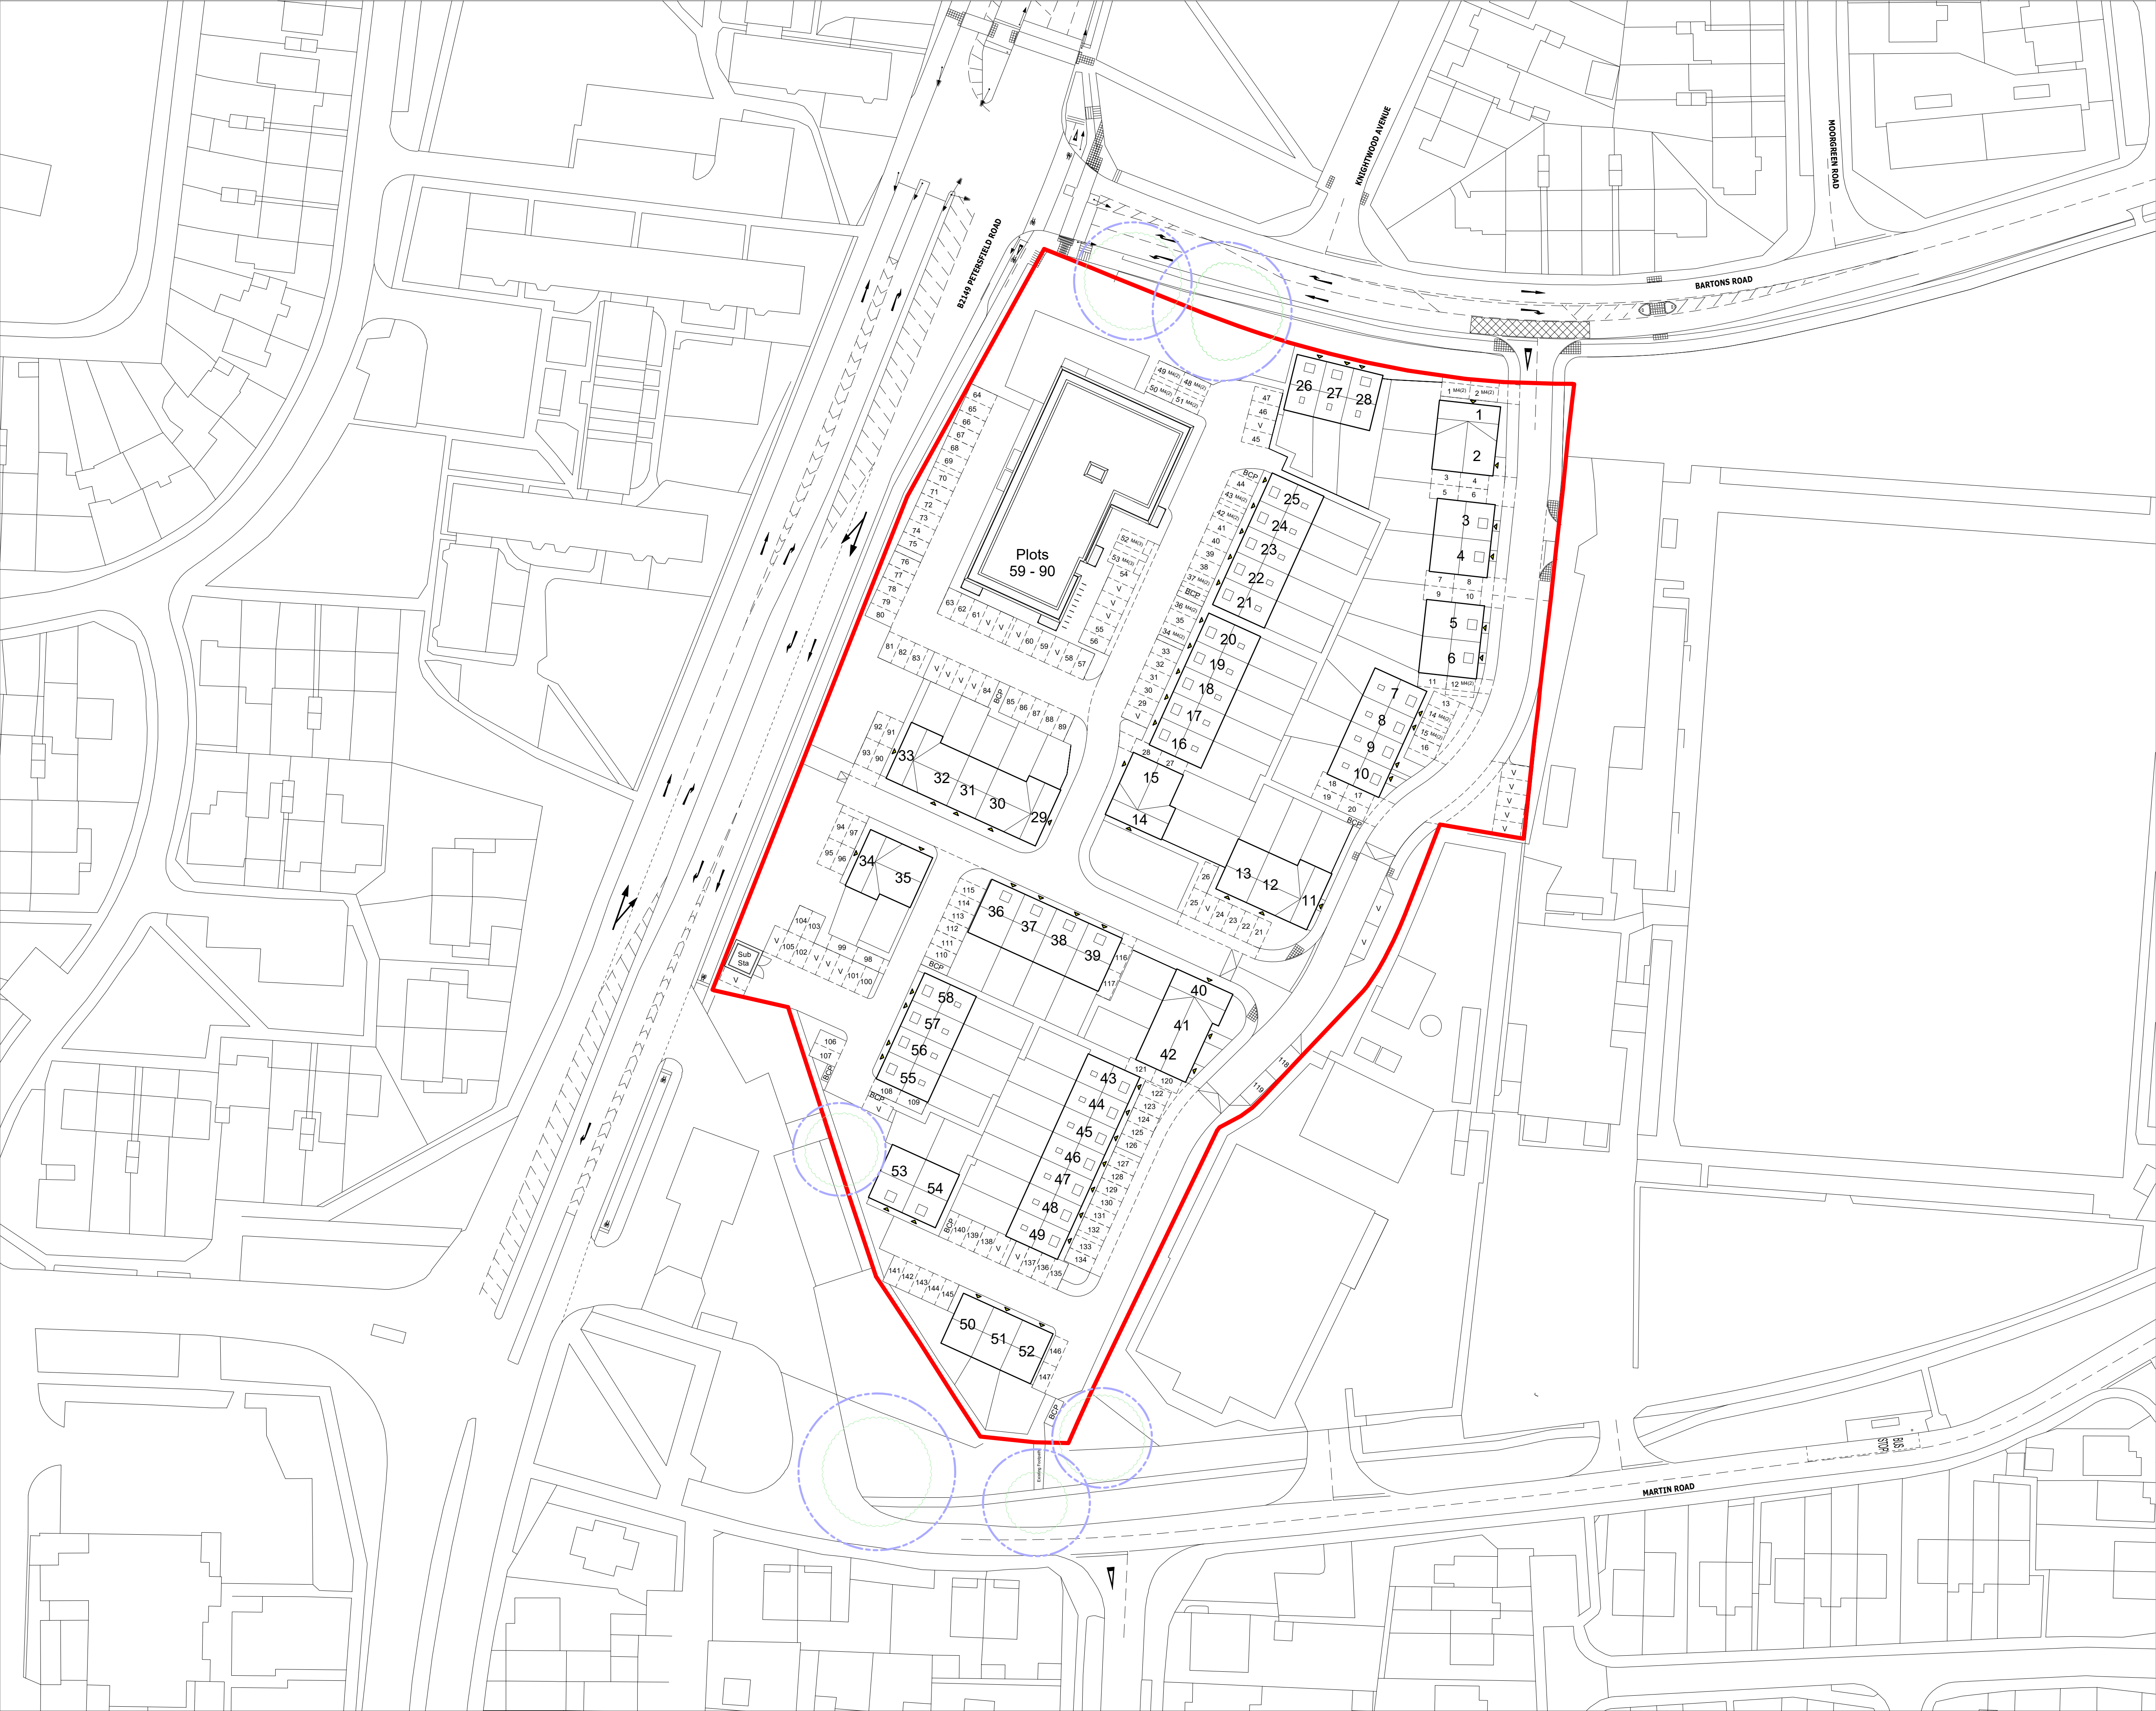

NOTES
ERRORS AND OMISSIONS TO BE REPORTED TO THE ARCHITECT.
THIS DRAWING IS COPYRIGHT.

REVISIONS		
A	Issue for Planning	31/07/2025
B	Issue for Planning	01/08/2025
C	Issue for Planning	05/08/2025
D	Issue for Planning	04/12/2025

Key

Application Site Boundary

N

0m 10m 20m 30m 40m

SCALE 1:500 @ A1

EDGINGTONS
ARCHITECTS

meridian house | 2 russell street | windsor | berkshire | SL4 1HQ
t: +44 (0)1753 857092 | e: mail@edgingtons.co.uk
web: http://www.edgingtons.co.uk

Stonebond Properties (Guildford) Limited
Former SSE Offices
Bartons Road, Havant

Proposed Block Plan

PROJECT STATUS	Planning				
SCALE (A1)	1 : 500				
DATE	31/07/2025	DRAWN	AG		
JOB No.	6087	DWG No.	1110	REV.	D