SML SUBSIDENCE
A SML Group Company

SI-004775

Monitoring Details:

Level Monitoring

Provider Name: CET

Instruction Date: 11/07/2023

Reading Date: 28/11/2025

Date of Issue: 01/12/2025

Monitoring Interval: Every 4 weeks

Number of Visits: MUFN

Visits Completed: 13

Visits Outstanding: MUFN

Client Details:

Client: None

Job Reference: 9633067

Engineer / Handler: Ryan O'Neil

Monitored Address:

Address: 31 Firs Avenue, Waterlooville, Hampshire, PO8 8RS

Front Elevation

Site Plan

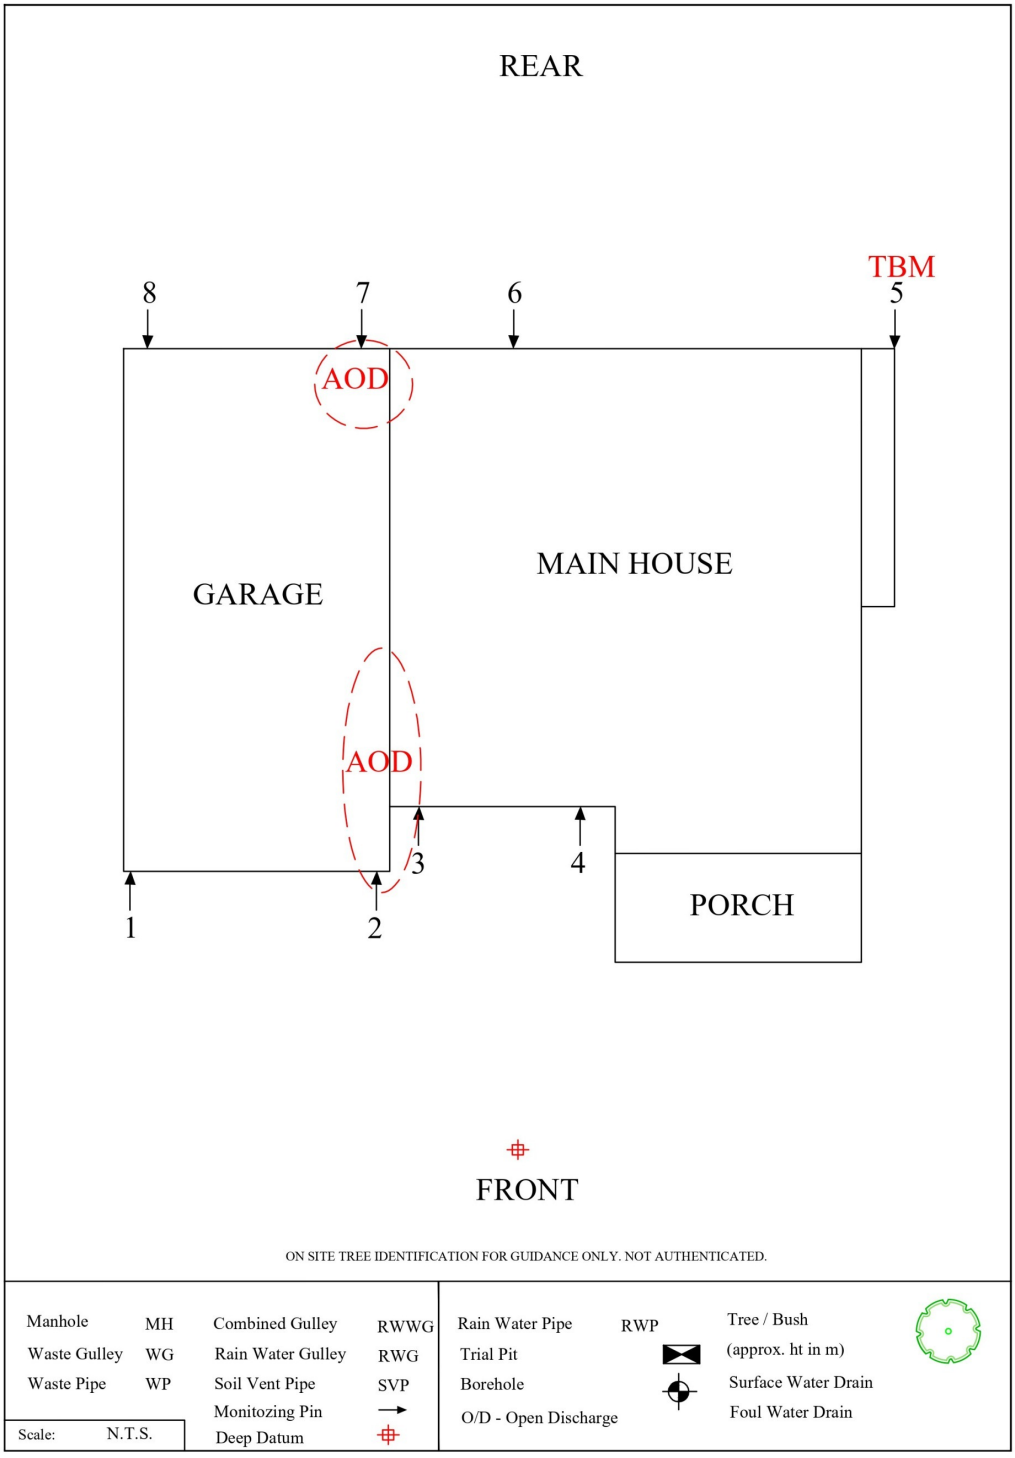
REAR
TBM
8
7
6
5
AOD
GARAGE
MAIN HOUSE
AOD
3
4
PORCH
1
2
FRONT
ON SITE TREE IDENTIFICATION FOR GUIDANCE ONLY. NOT AUTHENTICATED.
Manhole MH
Waste Gulley WG
Waste Pipe WP
Combined Gulley RWWG
Rain Water Gulley RWG
Soil Vent Pipe SVP
Monitozing Pin
Deep Datum
Rain Water Pipe RWP
Trial Pit
Borehole
O/D - Open Discharge
Tree / Bush
(approx. ht in m)
Surface Water Drain
Foul Water Drain
Scale: N.T.S.

SML SUBSIDENCE
A SML Group Company

SI-004775

Visit Notes

No visit notes have been entered for any visits

Level Readings

	Visit 1	Visit 2	Visit 3	Visit 4	Visit 5	Visit 6	Visit 7	Visit 8
	04/08/23	01/09/23	27/10/23	24/11/23	05/01/24	16/02/24	16/03/24	14/02/25
1	10.8938	10.8964	10.9016	10.9014	10.9044	10.9074	10.9048	10.9052
2	10.7953	10.7951	10.8014	10.8022	10.8047	10.8080	10.8055	10.8048
3	10.2603	10.2599	10.2644	10.2641	10.2667	10.2699	10.2680	10.2677
4	10.2960	10.2952	10.2977	10.2972	10.2998	10.3030	10.3013	10.3003
Taken by	WR	CW	WR	WR	WR	WR	CL	TT
Serial number	762629	523918	762629	523918	709253	525106	521856	525110

Level Movement (Displayed in Millimeters)

	Visit 1	Visit 2	Visit 3	Visit 4	Visit 5	Visit 6	Visit 7	Visit 8
	04/08/23	01/09/23	27/10/23	24/11/23	05/01/24	16/02/24	16/03/24	14/02/25
1	0	+2.6	+7.8	+7.6	+10.6	+13.6	+11	+11.4
2	0	-0.2	+6.1	+6.9	+9.4	+12.7	+10.2	+9.5
3	0	-0.4	+4.1	+3.8	+6.4	+9.6	+7.7	+7.4
4	0	-0.8	+1.7	+1.2	+3.8	+7	+5.3	+4.3

SML SUBSIDENCE
A SML Group Company

SI-004775

Visit Notes

Visit	Surveyors Note
Visit 11	No Access to point 3 , due to bags of Grit stored against it. Two surveys carried out to confirm movement recorded.

Level Readings

	Visit 9	Visit 10	Visit 11	Visit 12	Visit 13	Visit 14	Visit 15	Visit 16
	25/04/25	13/06/25	18/07/25	16/09/25	28/11/25			
1	10.9049	10.8948	10.8842	10.8882	10.9028			
2	10.8043	10.7978	10.7785	10.7792	10.8004			
3	10.2668	10.2620		10.2461	10.2620			
4	10.2999	10.2950	10.2874	10.2842	10.2914			
Taken by	AP	CW	CW	PL	SLH			
Serial number	522903	523939	523939	1201050	1065			

Level Movement (Displayed in Millimeters) - Continuation of readings

	Visit 9	Visit 10	Visit 11	Visit 12	Visit 13	Visit 14	Visit 15	Visit 16
	25/04/25	13/06/25	18/07/25	16/09/25	28/11/25			
1	+11.1	+1	-9.6	-5.6	+9			
2	+9	+2.5	-16.8	-16.1	+5.1			
3	+6.5	+1.7		-14.2	+1.7			
4	+3.9	-1	-8.6	-11.8	-4.6			

SML SUBSIDENCE
A SML Group Company

SI-004775

Level Readings Chart (Points 1 - 4)

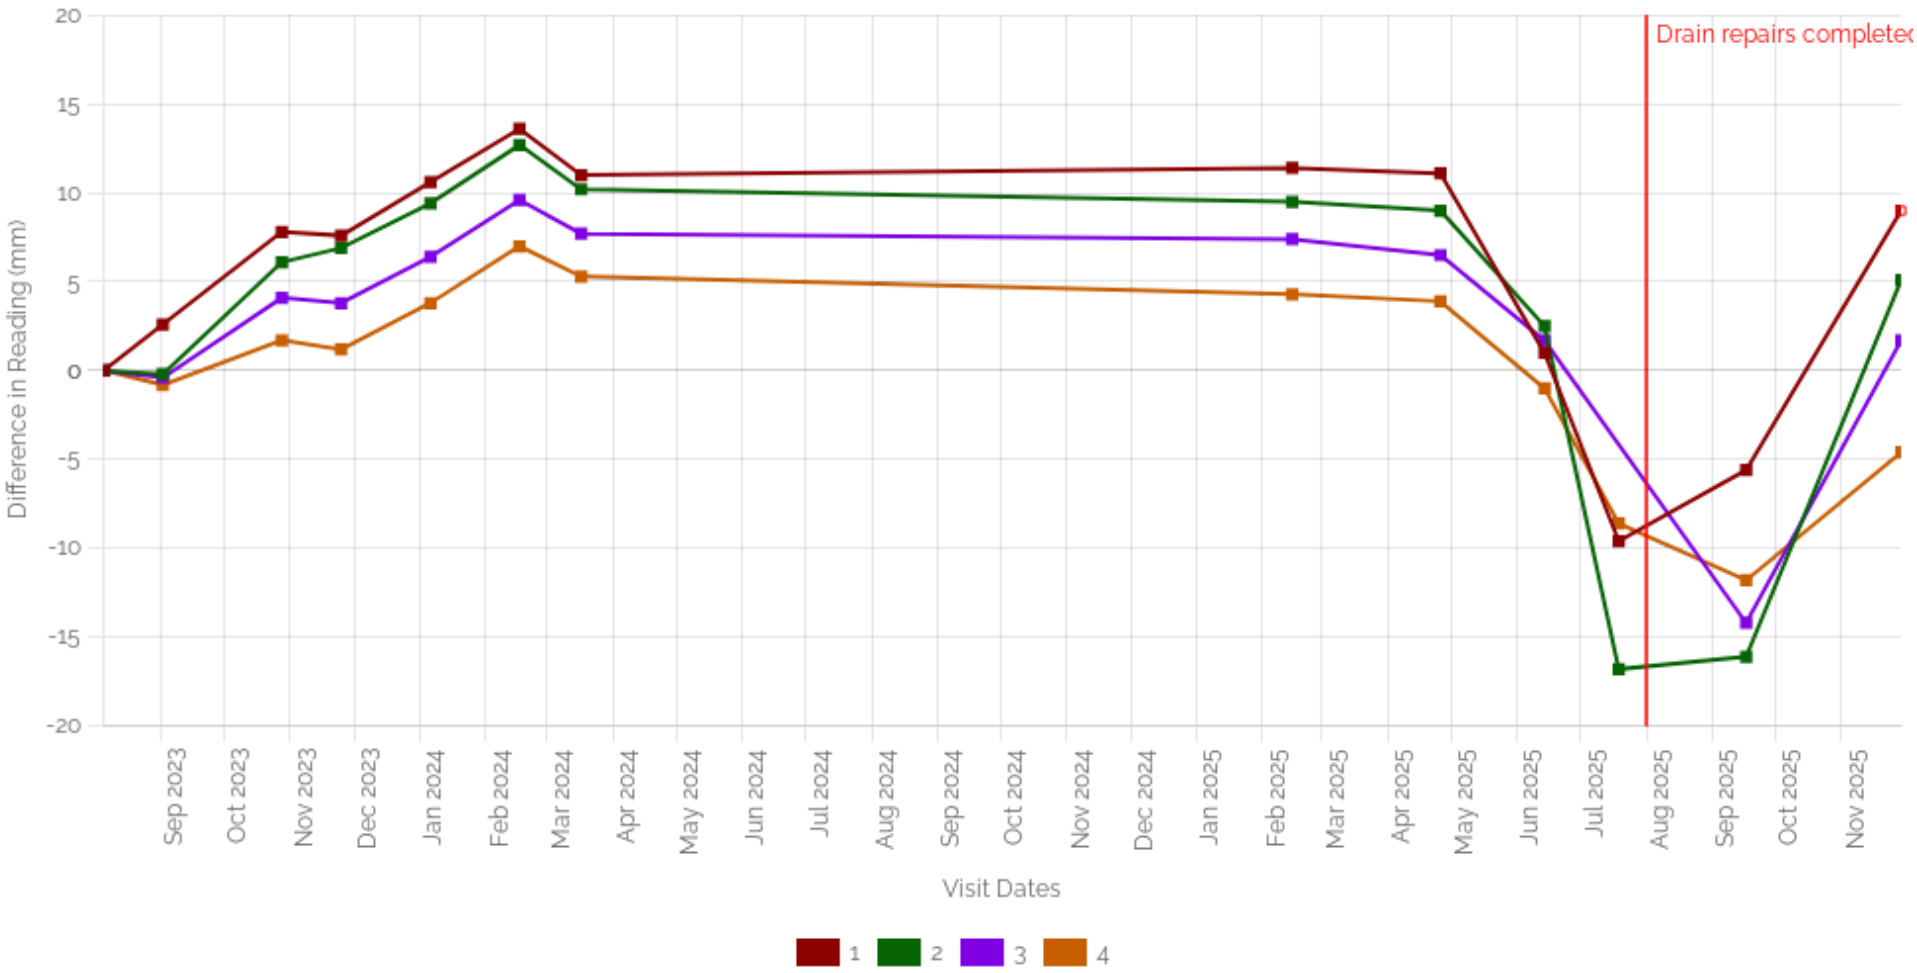

SML SUBSIDENCE
A SML Group Company

SI-004775

Visit Notes

No visit notes have been entered for any visits

Level Readings

	Visit 1	Visit 2	Visit 3	Visit 4	Visit 5	Visit 6	Visit 7	Visit 8
	04/08/23	01/09/23	27/10/23	24/11/23	05/01/24	16/02/24	16/03/24	14/02/25
TBM 5	10.0000	10.0000	10.0000	10.0000	10.0000	10.0000	10.0000	10.0000
6	9.6704	9.6702	9.6707	9.6712	9.6710	9.6713	9.6715	9.6720
7	9.6367	9.6369	9.6373	9.6370	9.6367	9.6367	9.6374	9.6378
8	10.0583	10.0585	10.0591	10.0594	10.0592	10.0597	10.0595	10.0603
Taken by	WR	CW	WR	WR	WR	WR	CL	TT
Serial number	762629	523918	762629	523918	709253	525106	521856	525110

Level Movement (Displayed in Millimeters)

	Visit 1	Visit 2	Visit 3	Visit 4	Visit 5	Visit 6	Visit 7	Visit 8
	04/08/23	01/09/23	27/10/23	24/11/23	05/01/24	16/02/24	16/03/24	14/02/25
TBM 5	0	0	0	0	0	0	0	0
6	0	-0.2	+0.3	+0.8	+0.6	+0.9	+1.1	+1.6
7	0	+0.2	+0.6	+0.3	0	0	+0.7	+1.1
8	0	+0.2	+0.8	+1.1	+0.9	+1.4	+1.2	+2

SML SUBSIDENCE
A SML Group Company

SI-004775

Visit Notes

Visit	Surveyors Note
Visit 11	No Access to point 3 , due to bags of Grit stored against it. Two surveys carried out to confirm movement recorded.

Level Readings

	Visit 9	Visit 10	Visit 11	Visit 12	Visit 13	Visit 14	Visit 15	Visit 16
	25/04/25	13/06/25	18/07/25	16/09/25	28/11/25			
TBM 5	10.0000	10.0000	10.0000	10.0000	10.0000			
6	9.6711	9.6724	9.6693	9.6666	9.6703			
7	9.6369	9.6380	9.6372	9.6365	9.6373			
8	10.0593	10.0574	10.0553	10.0586	10.0598			
Taken by	AP	CW	CW	PL	SLH			
Serial number	522903	523939	523939	1201050	1065			

Level Movement (Displayed in Millimeters) - Continuation of readings

	Visit 9	Visit 10	Visit 11	Visit 12	Visit 13	Visit 14	Visit 15	Visit 16
	25/04/25	13/06/25	18/07/25	16/09/25	28/11/25			
TBM 5	0	0	0	0	0			
6	+0.7	+2	-1.1	-3.8	-0.1			
7	+0.2	+1.3	+0.5	-0.2	+0.6			
8	+1	-0.9	-3	+0.3	+1.5			

SML SUBSIDENCE
A SML Group Company

SI-004775
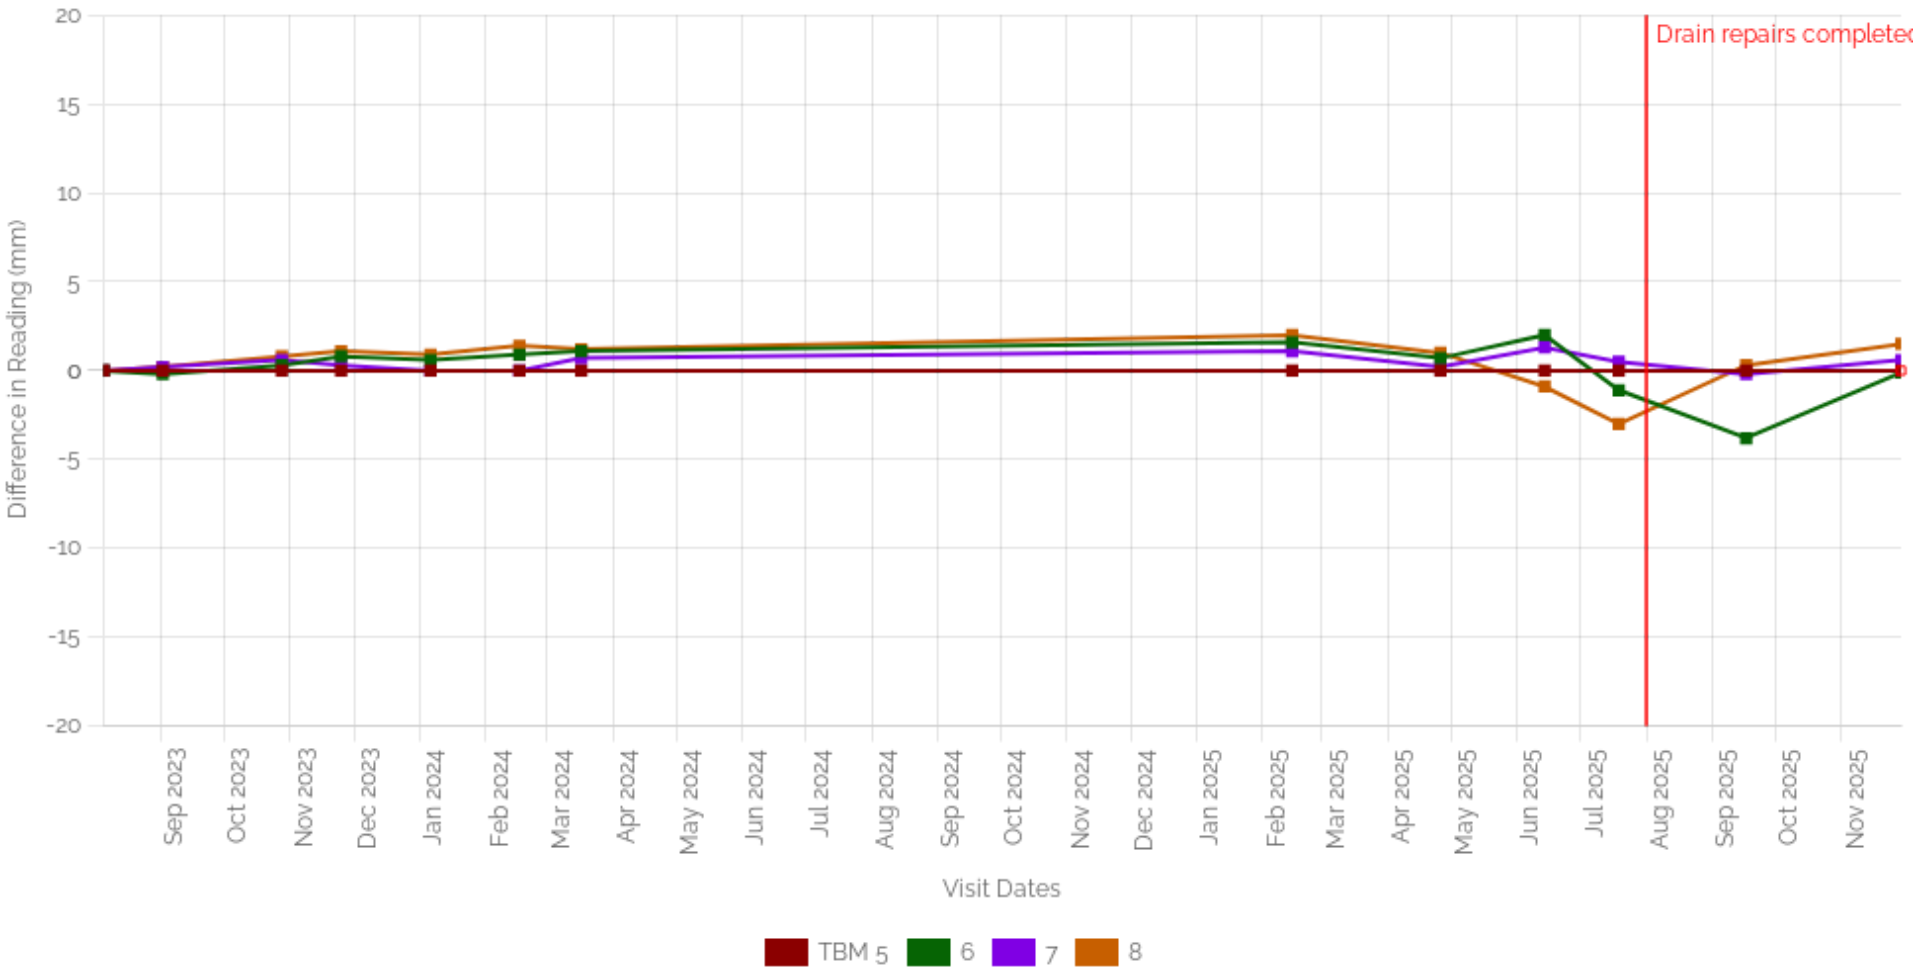
Level Readings Chart (Points TBM 5 - 8)