


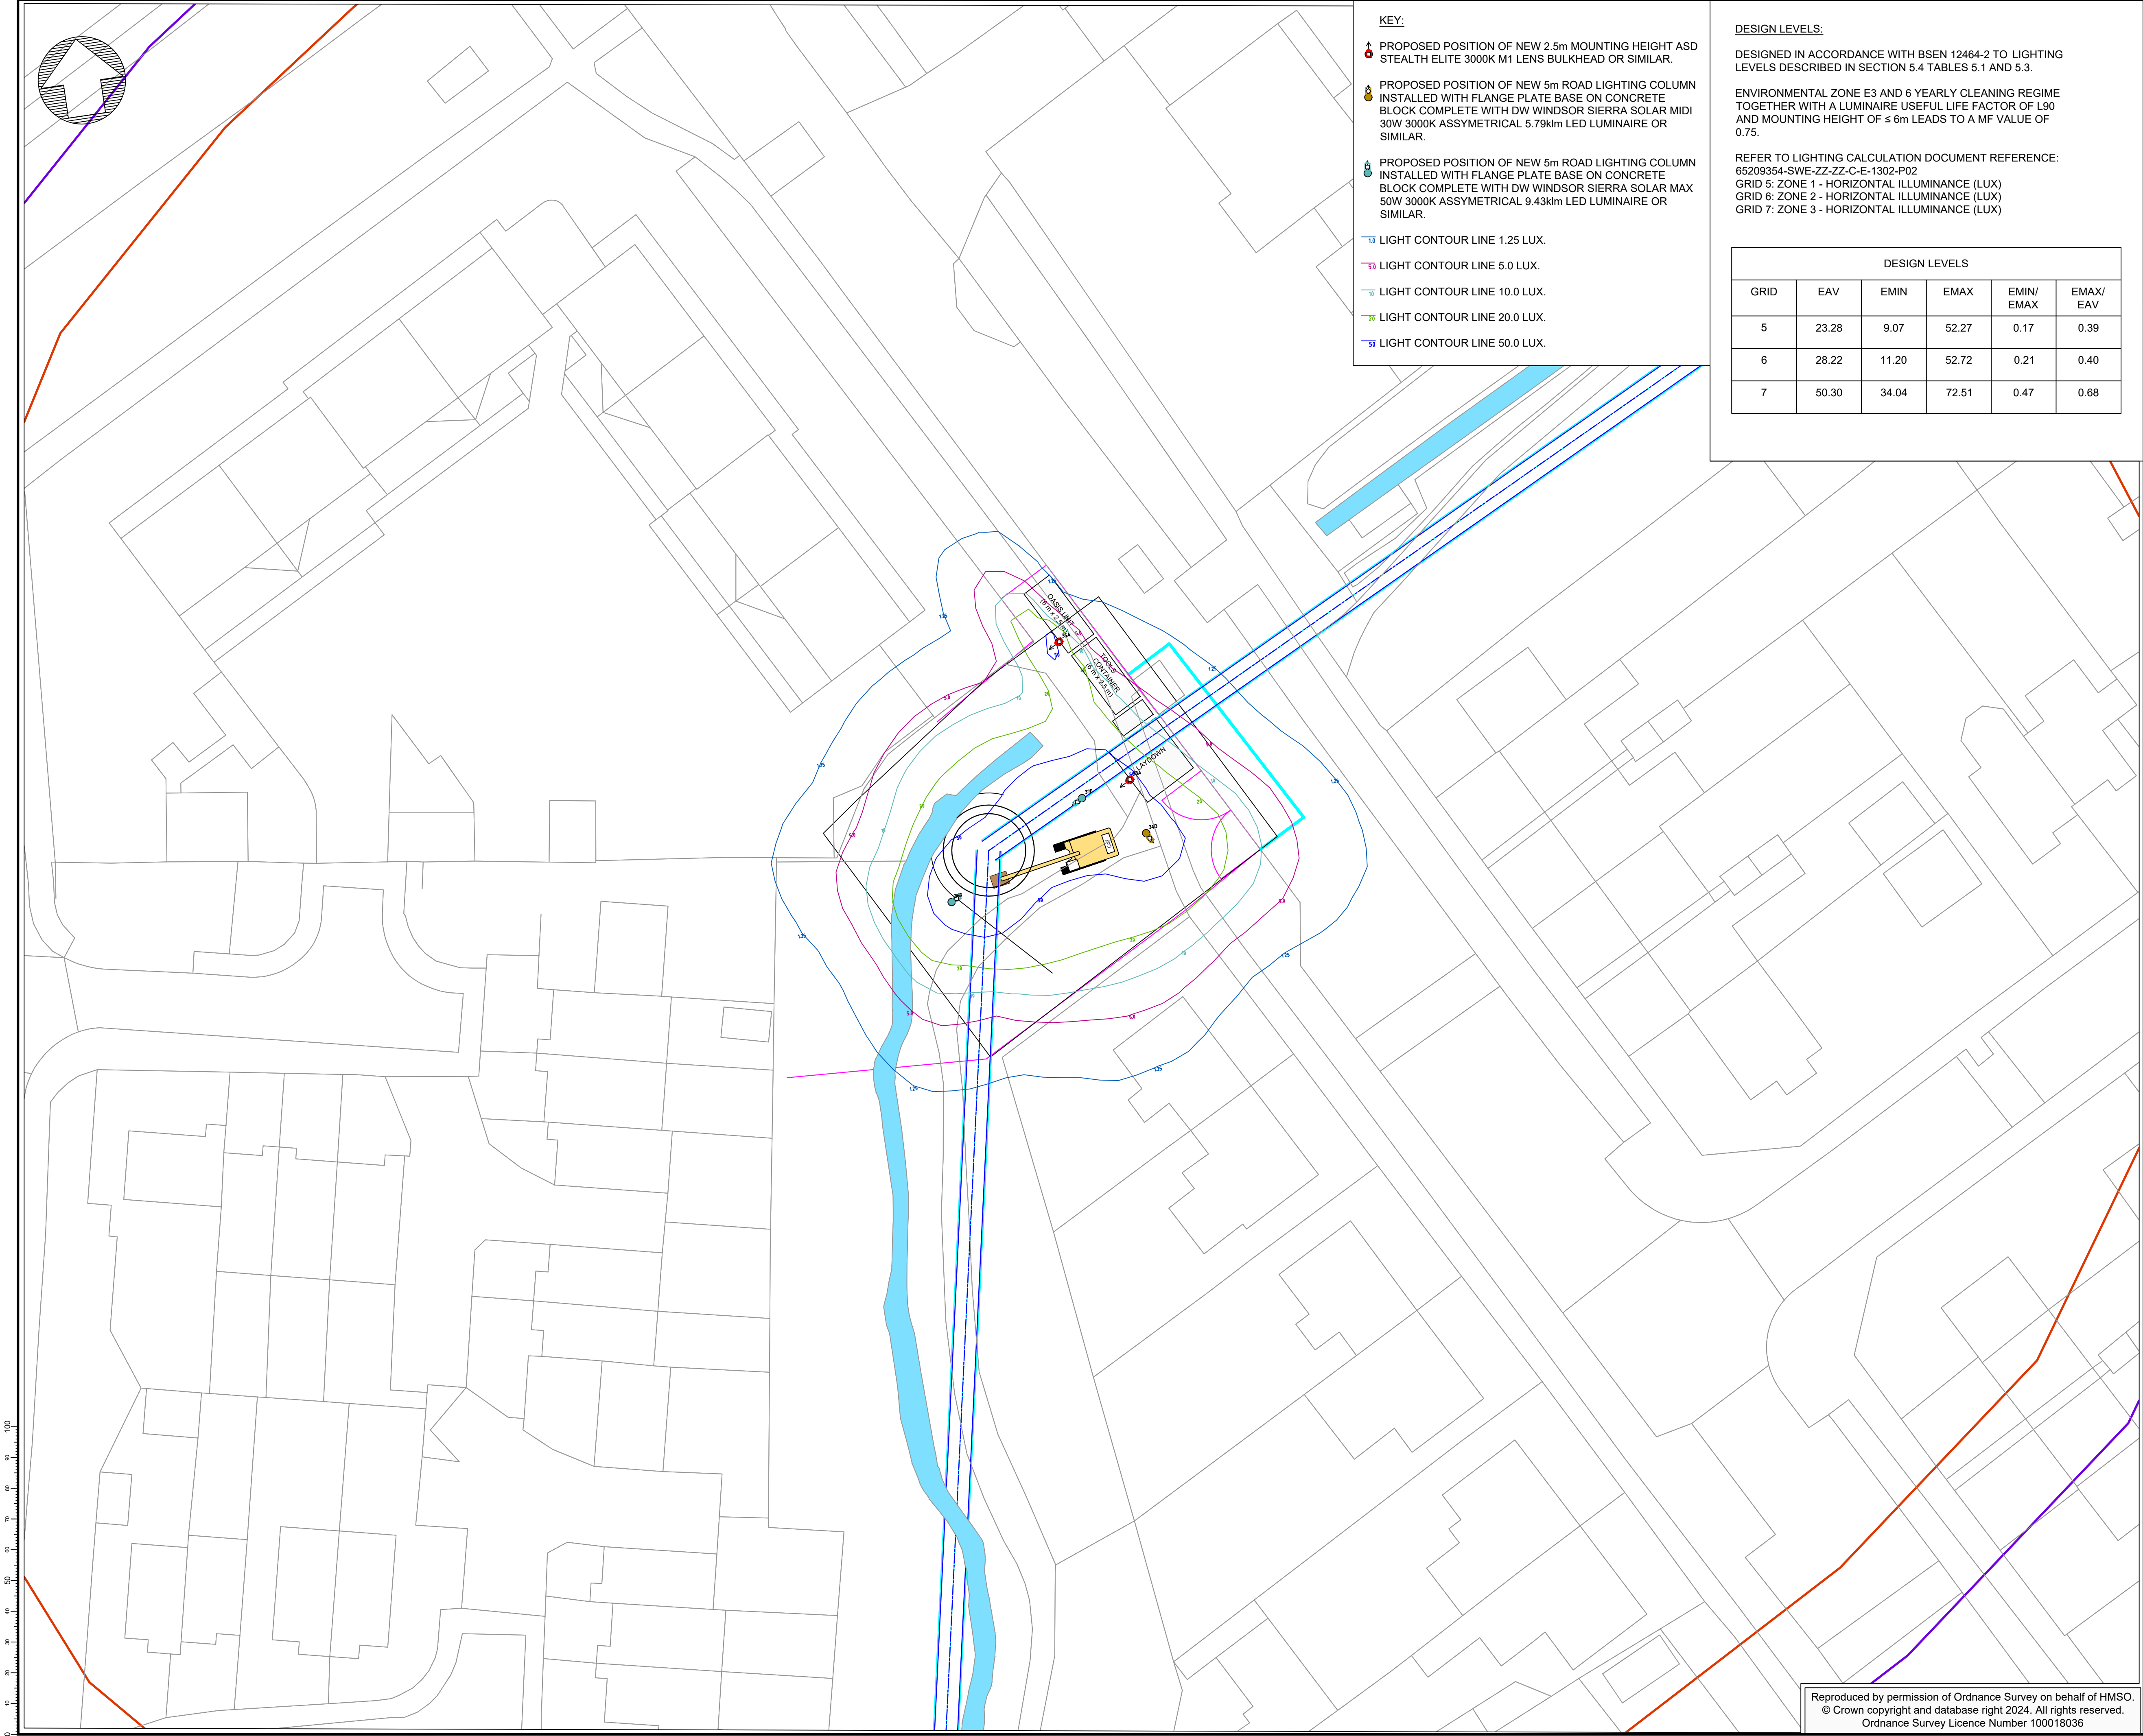

- KEY:**
- ▲ PROPOSED POSITION OF NEW 2.5m MOUNTING HEIGHT ASD STEALTH ELITE 3000K M1 LENS BULKHEAD OR SIMILAR.
 - PROPOSED POSITION OF NEW 5m ROAD LIGHTING COLUMN INSTALLED WITH FLANGE PLATE BASE ON CONCRETE BLOCK COMPLETE WITH DW WINDSOR SIERRA SOLAR MIDI 30W 3000K ASSYMETRICAL 5.79klm LED LUMINAIRE OR SIMILAR.
 - PROPOSED POSITION OF NEW 5m ROAD LIGHTING COLUMN INSTALLED WITH FLANGE PLATE BASE ON CONCRETE BLOCK COMPLETE WITH DW WINDSOR SIERRA SOLAR MAX 50W 3000K ASSYMETRICAL 9.43klm LED LUMINAIRE OR SIMILAR.
 - LIGHT CONTOUR LINE 1.25 LUX.
 - LIGHT CONTOUR LINE 5.0 LUX.
 - LIGHT CONTOUR LINE 10.0 LUX.
 - LIGHT CONTOUR LINE 20.0 LUX.
 - LIGHT CONTOUR LINE 50.0 LUX.

DESIGN LEVELS:

DESIGNED IN ACCORDANCE WITH BSEN 12464-2 TO LIGHTING LEVELS DESCRIBED IN SECTION 5.4 TABLES 5.1 AND 5.3.

ENVIRONMENTAL ZONE E3 AND 6 YEARLY CLEANING REGIME TOGETHER WITH A LUMINAIRE USEFUL LIFE FACTOR OF L90 AND MOUNTING HEIGHT OF ≤ 6m LEADS TO A MF VALUE OF 0.75.


REFER TO LIGHTING CALCULATION DOCUMENT REFERENCE: 65209354-SWE-ZZ-ZZ-C-E-1302-P02

GRID 5: ZONE 1 - HORIZONTAL ILLUMINANCE (LUX)
GRID 6: ZONE 2 - HORIZONTAL ILLUMINANCE (LUX)
GRID 7: ZONE 3 - HORIZONTAL ILLUMINANCE (LUX)

DESIGN LEVELS					
GRID	EAV	EMIN	EMAX	EMIN/EMAX	EMAX/EAV
5	23.28	9.07	52.27	0.17	0.39
6	28.22	11.20	52.72	0.21	0.40
7	50.30	34.04	72.51	0.47	0.68

NOTES

- DO NOT SCALE FROM THIS DRAWING MANUALLY OR ELECTRONICALLY.
- THIS DRAWING IS TO BE READ IN CONJUNCTION WITH ALL OTHER RELEVANT PROJECT INFORMATION.
- ALL DATUM LEVELS ARE IN METRES AND DIMENSIONS ARE IN MILLIMETRES UNLESS OTHERWISE STATED.

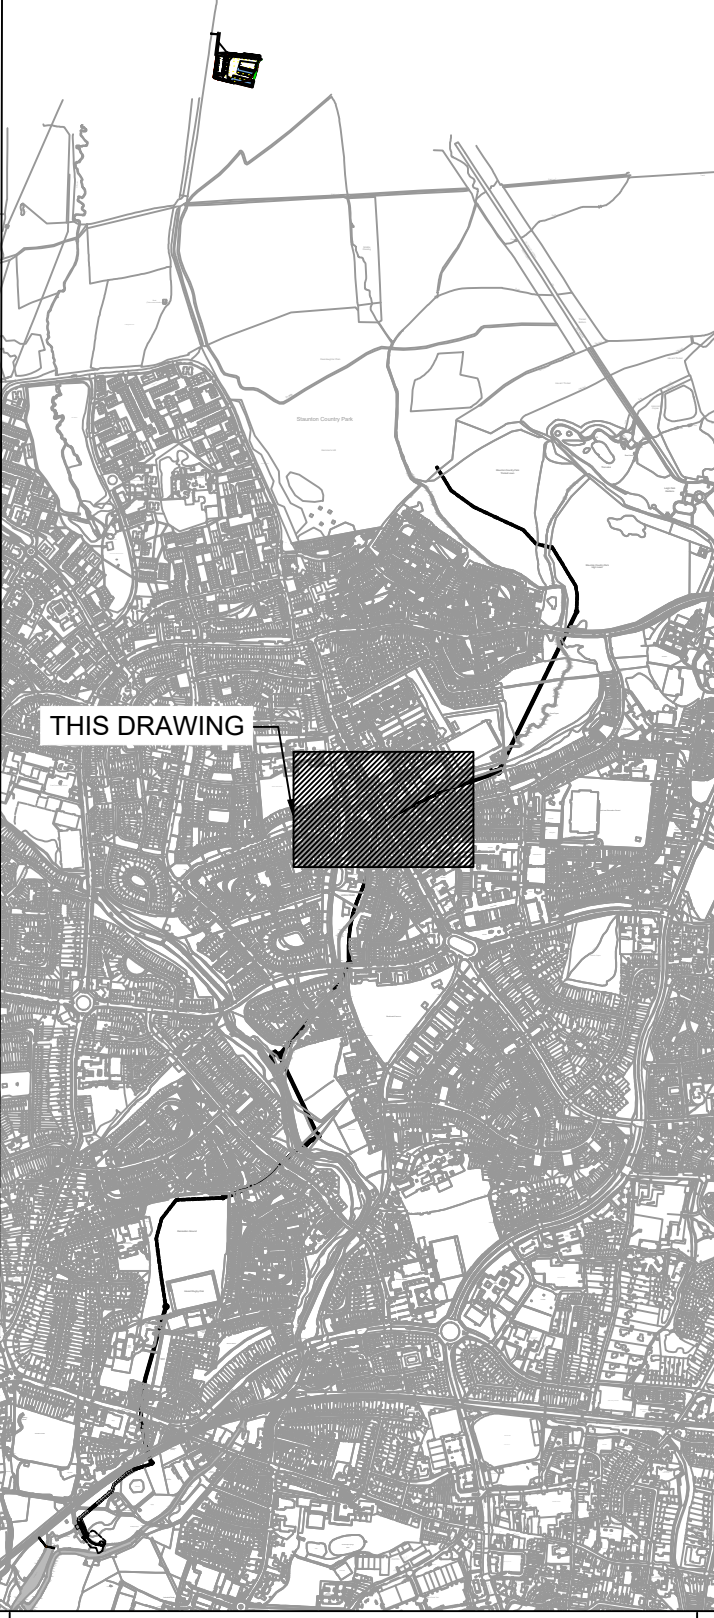

P03	30.09.2025	PLANNING COMMENTS INCORPORATED	AB	DH	KR
P02	26.08.2025	PLANNING COMMENTS INCORPORATED	AB	DH	KR
P01	04.04.2025	FIRST ISSUE	AB	DH	KR
Rev	Date	Amendment Details	Dr'n	Chk'	App'

This drawing should not be relied on or used in circumstances other than those for which it was originally prepared and for which Sweco UK Limited was commissioned. Sweco UK Limited accepts no responsibility for this drawing to any party other than the person by whom it was commissioned. Any party which breaches the provisions of this disclaimer shall indemnify Sweco UK Limited for all loss or damage arising therefrom.
COPYRIGHT © Sweco 2022

2nd Floor, Quay 2
139 Fountainbridge
Edinburgh
EH3 9QG
Tel: +44 (0)131 550 6300
Web: www.sweco.co.uk



Client



Project Title

HAVANT THICKET RESERVOIR

Drawing Title

PROPOSED SITE LIGHTING
WORK SITE 7
SHEET 4 OF 10

Purpose Of Issue

PRELIMINARY

Status: S3 Status Description: FOR REVIEW AND COMMENT

Drawn	AM	Designed	AB	Checked	DH	Approved	KR
Sheet Size	A1	Scale	1:250	Sweco Ref	65209354	Revision	P03

Drawing Number
65209354-SWE-ZZ-ZZ-D-E-1004

Reproduced by permission of Ordnance Survey on behalf of HMSO.
© Crown copyright and database right 2024. All rights reserved.
Ordnance Survey Licence Number 100018036



- KEY:**
- ▲ PROPOSED POSITION OF NEW 2.5m MOUNTING HEIGHT ASD STEALTH ELITE 3000K M1 LENS BULKHEAD OR SIMILAR.
 - PROPOSED POSITION OF NEW 5m ROAD LIGHTING COLUMN INSTALLED WITH FLANGE PLATE BASE ON CONCRETE BLOCK COMPLETE WITH DW WINDSOR SIERRA SOLAR MIDI 30W 3000K ASSYMETRICAL 5.79klm LED LUMINAIRE OR SIMILAR.
 - PROPOSED POSITION OF NEW 5m ROAD LIGHTING COLUMN INSTALLED WITH FLANGE PLATE BASE ON CONCRETE BLOCK COMPLETE WITH DW WINDSOR SIERRA SOLAR MAX 50W 3000K ASSYMETRICAL 9.43klm LED LUMINAIRE OR SIMILAR.
- LIGHT CONTOUR LINE 1.25 LUX.
- LIGHT CONTOUR LINE 5.0 LUX.
- LIGHT CONTOUR LINE 10.0 LUX.
- LIGHT CONTOUR LINE 20.0 LUX.
- LIGHT CONTOUR LINE 50.0 LUX.

DESIGN LEVELS:

DESIGNED IN ACCORDANCE WITH BSEN 12464-2 TO LIGHTING LEVELS DESCRIBED IN SECTION 5.4 TABLES 5.1 AND 5.3.

ENVIRONMENTAL ZONE E3 AND 6 YEARLY CLEANING REGIME TOGETHER WITH A LUMINAIRE USEFUL LIFE FACTOR OF L90 AND MOUNTING HEIGHT OF ≤ 6m LEADS TO A MF VALUE OF 0.75.


REFER TO LIGHTING CALCULATION DOCUMENT REFERENCE: 65209354-SWE-ZZ-ZZ-C-E-1302-P02

GRID 2: ZONE 1 - HORIZONTAL ILLUMINANCE (LUX)

GRID 3: ZONE 2 - HORIZONTAL ILLUMINANCE (LUX)

GRID 4: ZONE 3 - HORIZONTAL ILLUMINANCE (LUX)

DESIGN LEVELS					
GRID	EAV	EMIN	EMAX	EMIN/EMAX	EMAX/EAV
2	23.50	6.78	45.87	0.15	0.29
3	25.28	10.47	66.32	0.16	0.41
4	50.23	23.16	77.67	0.30	0.46

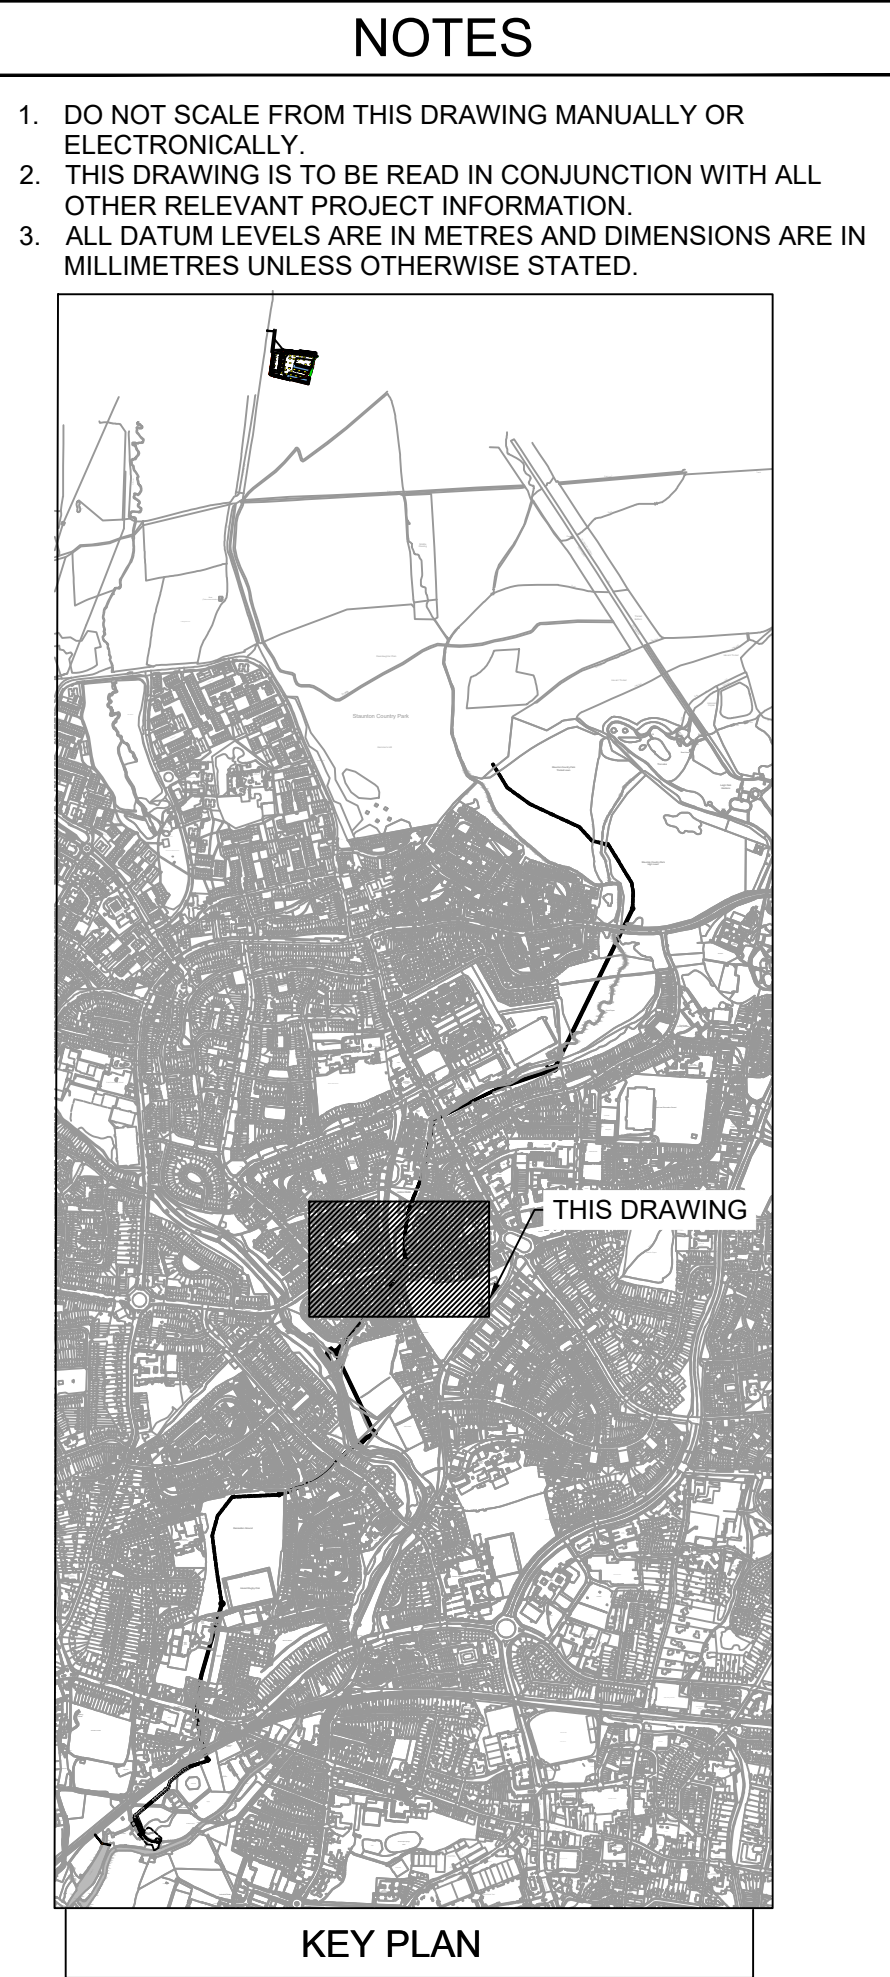

P03	30.09.2025	PLANNING COMMENTS INCORPORATED	AB	DH	KR
P02	26.08.2025	PLANNING COMMENTS INCORPORATED	AB	DH	KR
P01	04.04.2025	FIRST ISSUE	AB	DH	KR
Rev	Date	Amendment Details	Dr'n	Chk'	App'

This drawing should not be relied on or used in circumstances other than those for which it was originally prepared and for which Sweco UK Limited was commissioned. Sweco UK Limited accepts no responsibility for this drawing to any party other than the person by whom it was commissioned. Any party which breaches the provisions of this disclaimer shall indemnify Sweco UK Limited for all loss or damage arising therefrom.

COPYRIGHT © Sweco 2022

2nd Floor, Quay 2
139 Fountainbridge
Edinburgh
EH3 9QG
Tel: +44 (0)131 550 6300
Web: www.sweco.co.uk



Client

Project Title

HAVANT THICKET RESERVOIR

Drawing Title

**PROPOSED SITE LIGHTING
WORK SITE 6
SHEET 5 OF 10**


Purpose Of Issue

PRELIMINARY

Status	S3 FOR REVIEW AND COMMENT			
Drawn	AM	Designed	AB	Checked
Sheet Size	A1	Scale	1:250	Sweco Ref
			65209354	Approved
				KR
				Revision
				P03

Drawing Number

65209354-SWE-ZZ-ZZ-D-E-1005

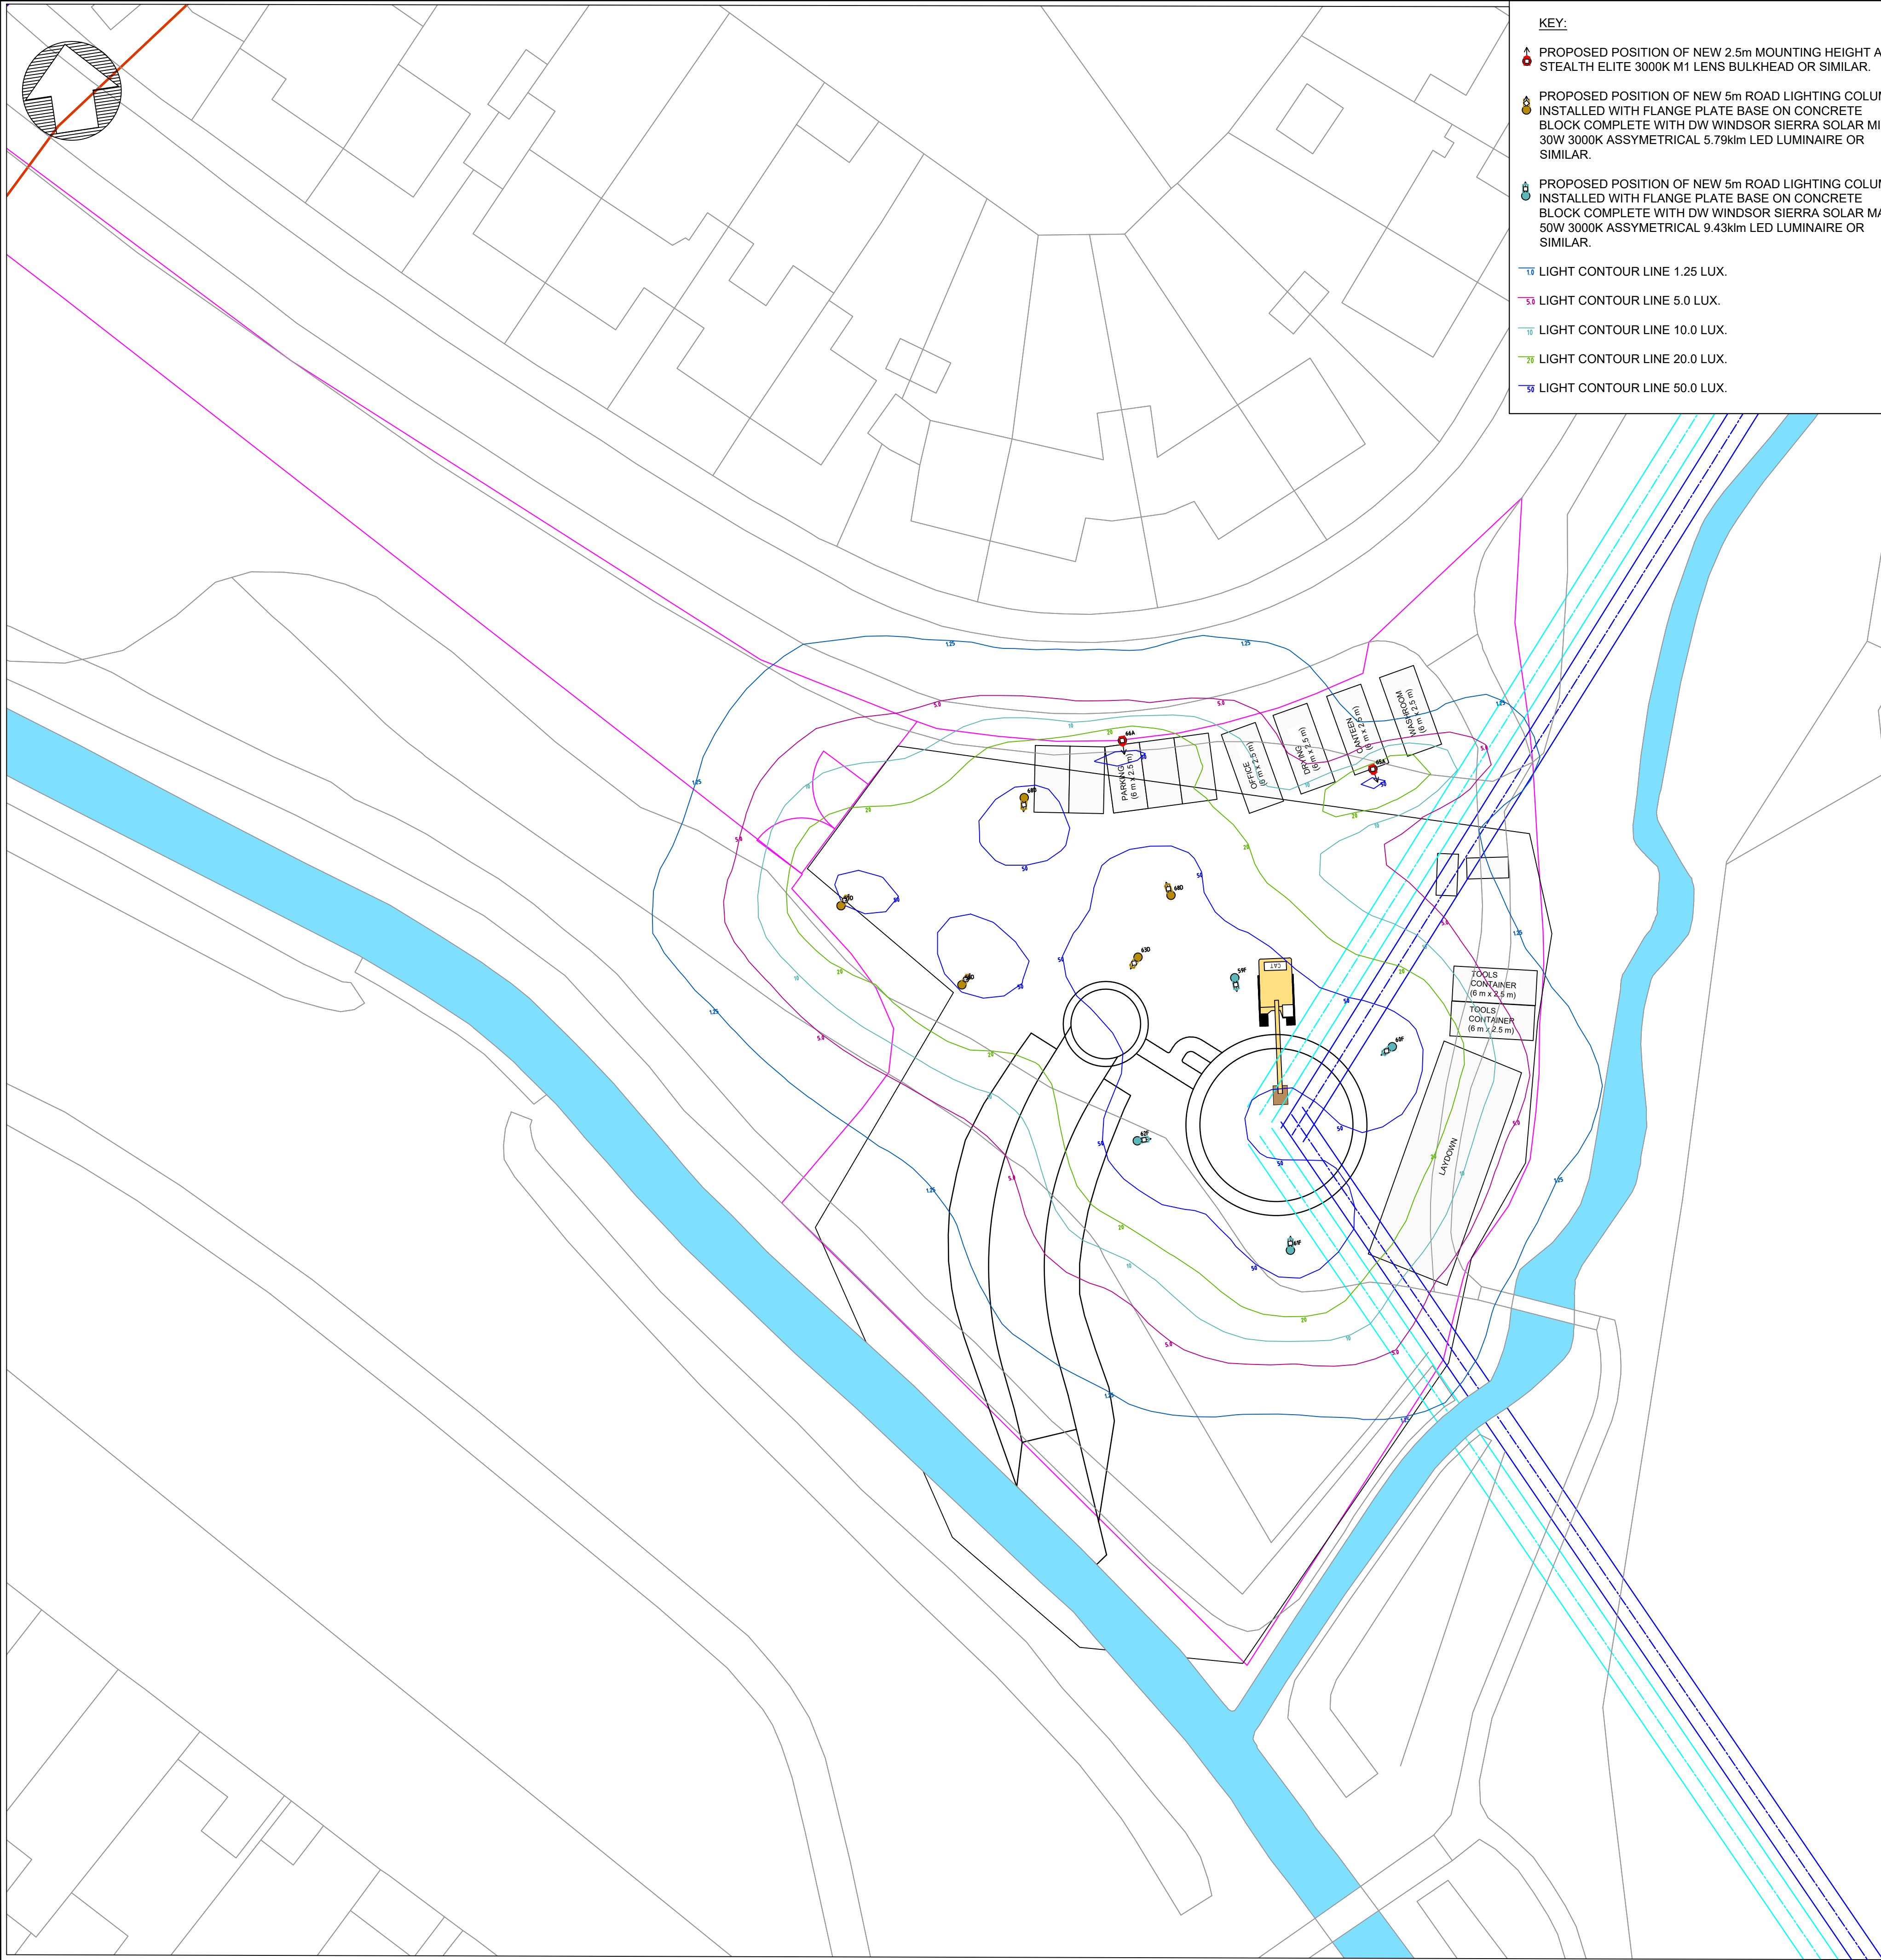

- KEY:**
- ▲ PROPOSED POSITION OF NEW 2.5m MOUNTING HEIGHT ASD STEALTH ELITE 3000K M1 LENS BULKHEAD OR SIMILAR.
 - PROPOSED POSITION OF NEW 5m ROAD LIGHTING COLUMN INSTALLED WITH FLANGE PLATE BASE ON CONCRETE BLOCK COMPLETE WITH DW WINDSOR SIERRA SOLAR MIDI 30W 3000K ASSYMETRICAL 5.79klm LED LUMINAIRE OR SIMILAR.
 - PROPOSED POSITION OF NEW 5m ROAD LIGHTING COLUMN INSTALLED WITH FLANGE PLATE BASE ON CONCRETE BLOCK COMPLETE WITH DW WINDSOR SIERRA SOLAR MAX 50W 3000K ASSYMETRICAL 9.43klm LED LUMINAIRE OR SIMILAR.
 - LIGHT CONTOUR LINE 1.25 LUX.
 - LIGHT CONTOUR LINE 5.0 LUX.
 - LIGHT CONTOUR LINE 10.0 LUX.
 - LIGHT CONTOUR LINE 20.0 LUX.
 - LIGHT CONTOUR LINE 50.0 LUX.

DESIGN LEVELS:

DESIGNED IN ACCORDANCE WITH BSEN 12464-2 TO LIGHTING LEVELS DESCRIBED IN SECTION 5.4 TABLES 5.1 AND 5.3.

ENVIRONMENTAL ZONE E3 AND 6 YEARLY CLEANING REGIME TOGETHER WITH A LUMINAIRE USEFUL LIFE FACTOR OF L90 AND MOUNTING HEIGHT OF ≤ 6m LEADS TO A MF VALUE OF 0.75.


REFER TO LIGHTING CALCULATION DOCUMENT REFERENCE: 65209354-SWE-ZZ-ZZ-C-E-1301-P01

GRID 13: ZONE 1 - HORIZONTAL ILLUMINANCE (LUX)
GRID 14: ZONE 2 - HORIZONTAL ILLUMINANCE (LUX)
GRID 15: ZONE 3 - HORIZONTAL ILLUMINANCE (LUX)

DESIGN LEVELS					
GRID	EAV	EMIN	EMAX	EMIN/EMAX	EMAX/EAV
13	28.54	9.58	53.96	0.18	0.34
14	32.57	13.92	48.17	0.29	0.43
15	50.76	20.09	82.82	0.24	0.40

NOTES

- DO NOT SCALE FROM THIS DRAWING MANUALLY OR ELECTRONICALLY.
- THIS DRAWING IS TO BE READ IN CONJUNCTION WITH ALL OTHER RELEVANT PROJECT INFORMATION.
- ALL DATUM LEVELS ARE IN METRES AND DIMENSIONS ARE IN MILLIMETRES UNLESS OTHERWISE STATED.

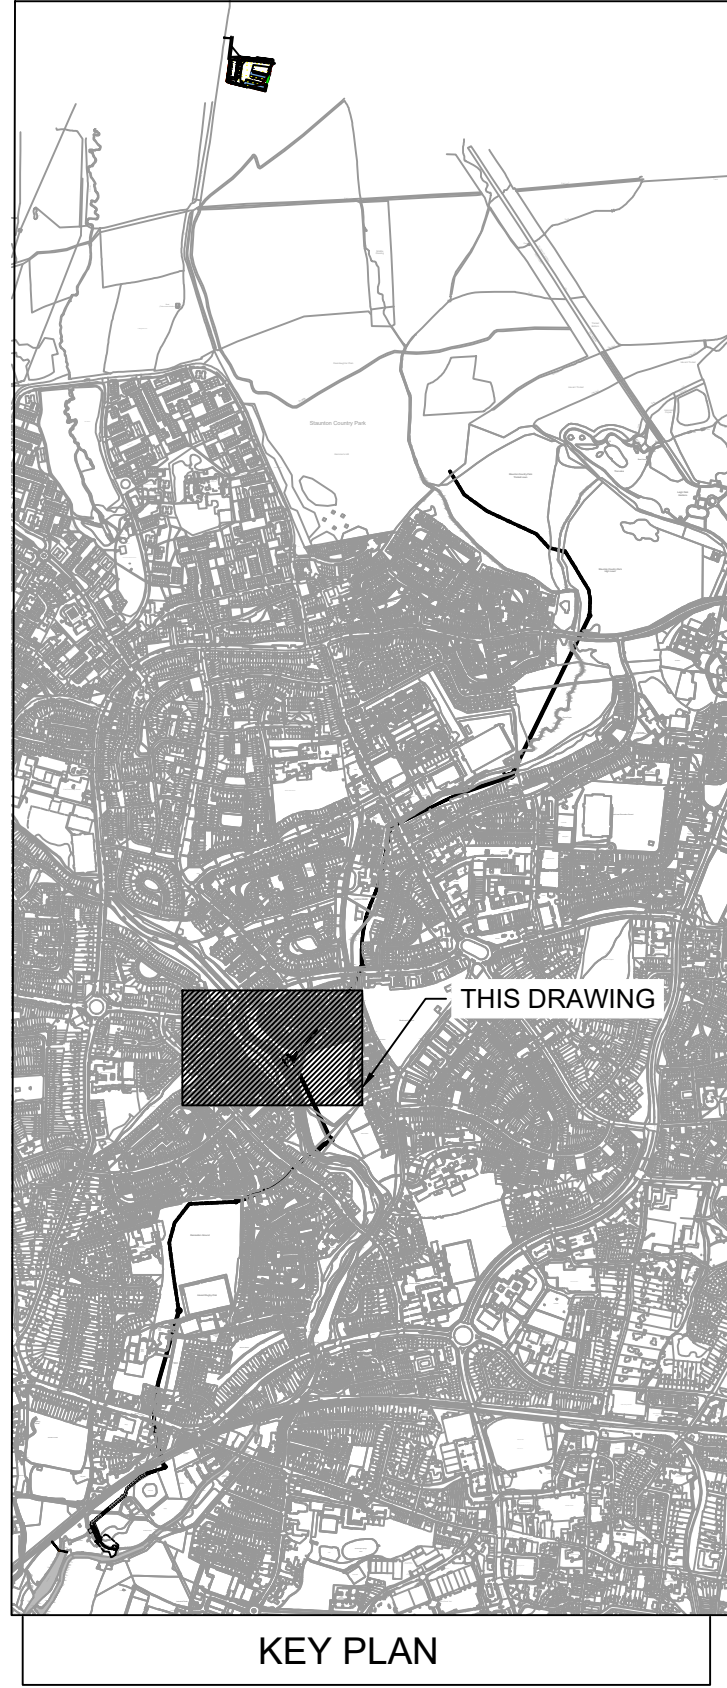

KEY PLAN

P03	30.09.2025	PLANNING COMMENTS INCORPORATED	AB	DH	KR
P02	26.08.2025	PLANNING COMMENTS INCORPORATED	AB	DH	KR
P01	04.04.2025	FIRST ISSUE	AB	DH	KR
Rev	Date	Amendment Details	Dr'n	Chk'	App'

This drawing should not be relied on or used in circumstances other than those for which it was originally prepared and for which Sweco UK Limited was commissioned. Sweco UK Limited accepts no responsibility for this drawing to any party other than the person by whom it was commissioned. Any party which breaches the provisions of this disclaimer shall indemnify Sweco UK Limited for all loss or damage arising therefrom.
COPYRIGHT © Sweco 2022

2nd Floor, Quay 2
139 Fountainbridge
Edinburgh
EH3 9QG
Tel: +44 (0)131 550 6300
Web: www.sweco.co.uk



Client

Project Title

HAVANT THICKET RESERVOIR

Drawing Title

PROPOSED SITE LIGHTING
WORK SITE 5 - EMERGENCY
SITE
SHEET 6 OF 10

Purpose Of Issue			
PRELIMINARY			
Status	Status Description		
S3	FOR REVIEW AND COMMENT		
Drawn	Designed	Checked	Approved
AM	AB	DH	KR
Sheet Size	Scale	Sweco Ref	Revision
A1	1:250	65209354	P03

Drawing Number

65209354-SWE-ZZ-ZZ-D-E-1006

Reproduced by permission of Ordnance Survey on behalf of HMSO.
© Crown copyright and database right 2024. All rights reserved.
Ordnance Survey Licence Number 100018036

