REFUSE VEHICLE ACCESSING SITE

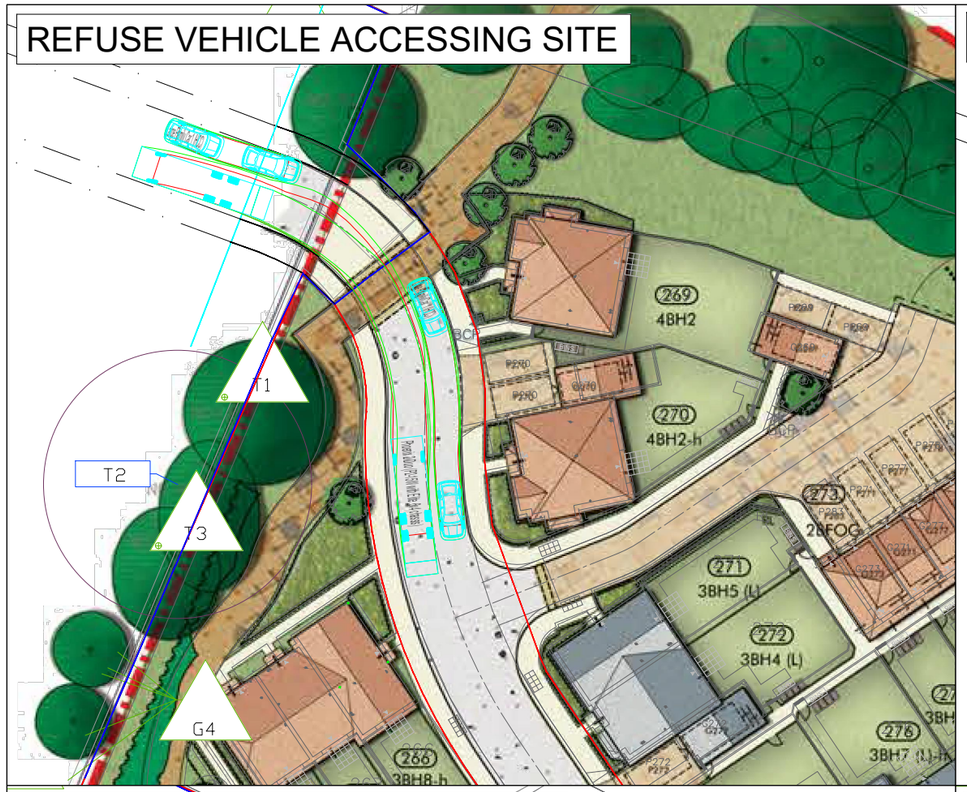

REFUSE VEHICLE EXITING SITE

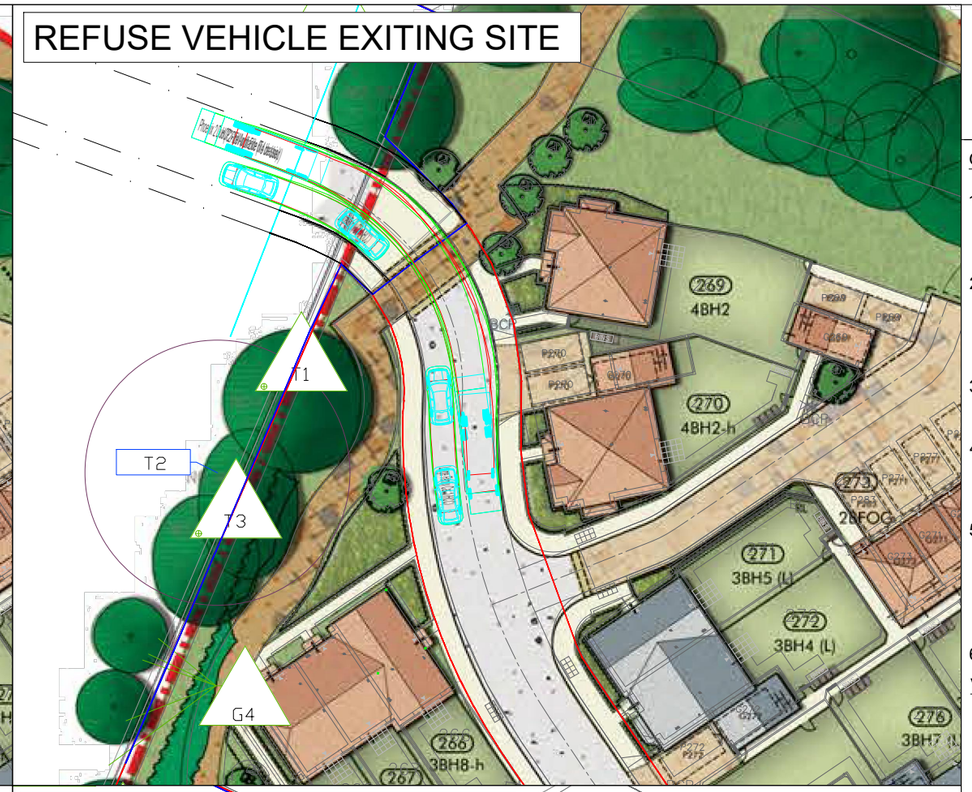

FIRE TENDER ACCESSING SITE

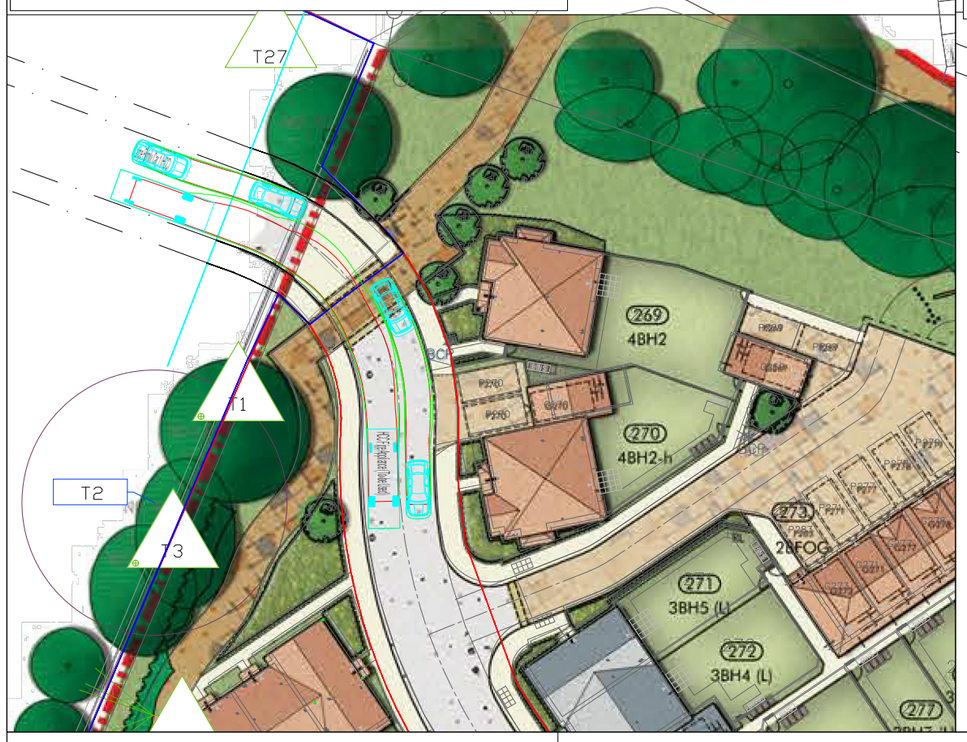

FIRE TENDER EXITING SITE

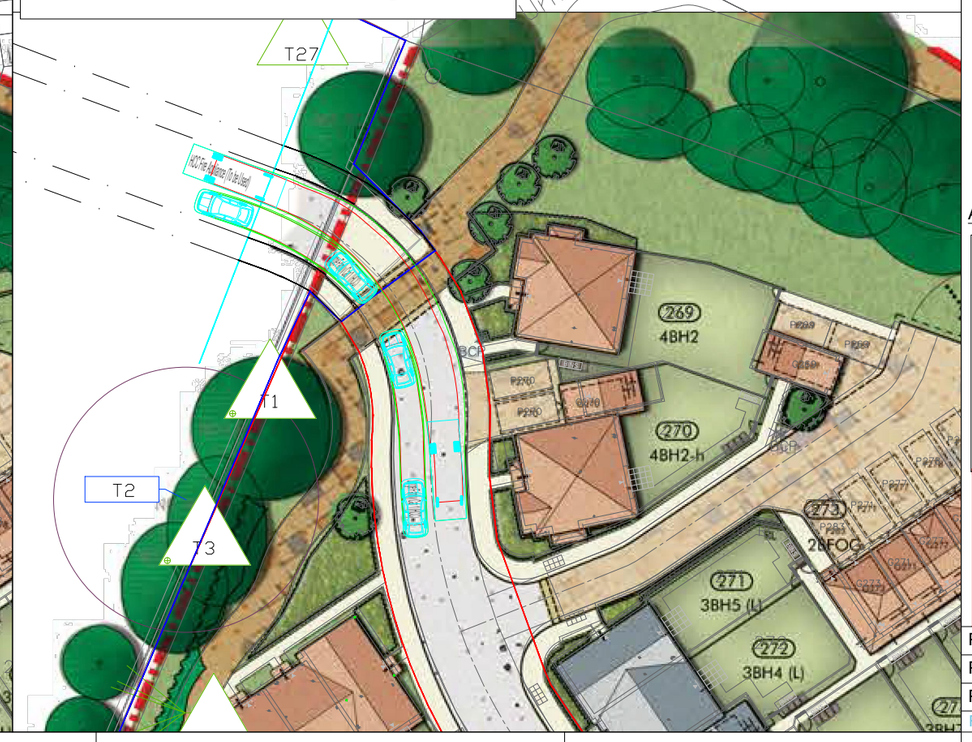

The drawings, information and data recorded in this document ("the information") is the property of Paul Basham Associates.This document and the information are solely for the use of the authorised recipient and this document may not be used, copied or reproduced in whole or part for any purposes other than which it was supplied by Paul Basham Associates. Paul Basham Associates makes no representation, undertakes no duty and accepts no responsibilities to any third party who may use or rely upon this document or the information.

GENERAL NOTES

1. THIS DRAWING IS INTENDED TO BE READ IN CONJUNCTION WITH ALL RELEVANT ARCHITECTS, ENGINEERS, SERVICES AND SPECIALIST DRAWINGS, DETAILS AND SPECIFICATIONS.
2. ANY VARIATIONS OR DISCREPANCIES BETWEEN THESE DRAWINGS IN TERMS OF DIMENSIONS OR DETAILS SHOULD BE DRAWN TO THE ATTENTION OF THE ARCHITECT AND/OR THE ENGINEER FOR CLARIFICATION.
3. ALL FIGURED DIMENSIONS TO BE TAKEN IN PREFERENCE TO SCALED DIMENSIONS. DO NOT SCALE THIS DRAWING.
4. PAUL BASHAM ASSOCIATES ACCEPTS NO RESPONSIBILITY FOR THE ACCURACY OF BACKGROUND INFORMATION PRODUCED BY THIRD PARTIES – THIS MUST BE TREATED AS INDICATIVE ONLY.
5. THIS DRAWING SHOULD ONLY BE USED FOR CONSTRUCTION IF THE PROJECT PHASE IN THE TITLE FRAME BELOW IS SHOWN AS "CONSTRUCTION". PAUL BASHAM ASSOCIATES TAKE NO RESPONSIBILITY FOR CONSTRUCTION WORKS UNDERTAKEN TO DRAWINGS WHICH ARE NOT MARKED UNDER THIS PHASE.
6. ALL VEHICLES HAVE BEEN TRACKED AT 10MPH.

VEHICLE PROFILE (NOT TO SCALE)

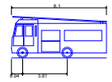

Fire Appliance - HCC Requirement (To be Used)

Overall Length	8.100m
Overall Width	2.550m
Overall Body Height	3.541m
Min Body Ground Clearance	0.426m
Track Width	2.550m
Lock to lock time	6.00s
Kerb to Kerb Turning Radius	7.750m

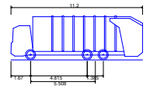

Phoenix 2 Duo (P2-15W with Elite 6x4 chassis)

Overall Length	11.200m
Overall Width	2.530m
Overall Body Height	3.751m
Min Body Ground Clearance	0.304m
Track Width	2.500m
Lock to lock time	4.00s
Kerb to Kerb Turning Radius	9.500m

KEY

- RED LINE BOUNDARY
- TITLE PLAN
- END OF OUTLINE AND START OF RM APPLICATION

NORTH

APP13 00804 - DISCHARGE OF CONDITIONS MASTERPLAN

PRELIMINARY

DRAWING/DESIGN IS STILL 'IN DEVELOPMENT'
YOU ARE ADVISED TO MAKE DUE ALLOWANCE

Rev	Description	Date	By	App'd
P03	DRAWING TITLE	07.02.25	CID	MDS
P02	CONSENTED ACCESS DESIGN	05.02.25	CID	KCH
P01	FIRST ISSUE	31.01.25	CID	MDS

Date Created	Drawn By	Approved By	Suitabilty Code
31.01.25	CID	MDS	-

PBA Project Number	Scale
167.0006	1:500 (AT A3)

PBA Drawing No:	Revison
167.0006-0033	P03

Project Name
LAND NORTH OF WOODCROFT FARM, HORNDEAN

Project Phase
PRELIMINARY

Title
SWEPT PATH ANALYSIS OF THE EASTERN ACCESS ROAD FINAL DESIGN - FIRE TENDER AND REFUSE VEHICLE

paulbasham associates
Paul Basham Associates Ltd
The Bothy, Cams Hall Estate, Fareham, PO16 8UT
01329 711 000
info@paulbashamassociates.com www.paulbashamassociates.com

Client
grainger