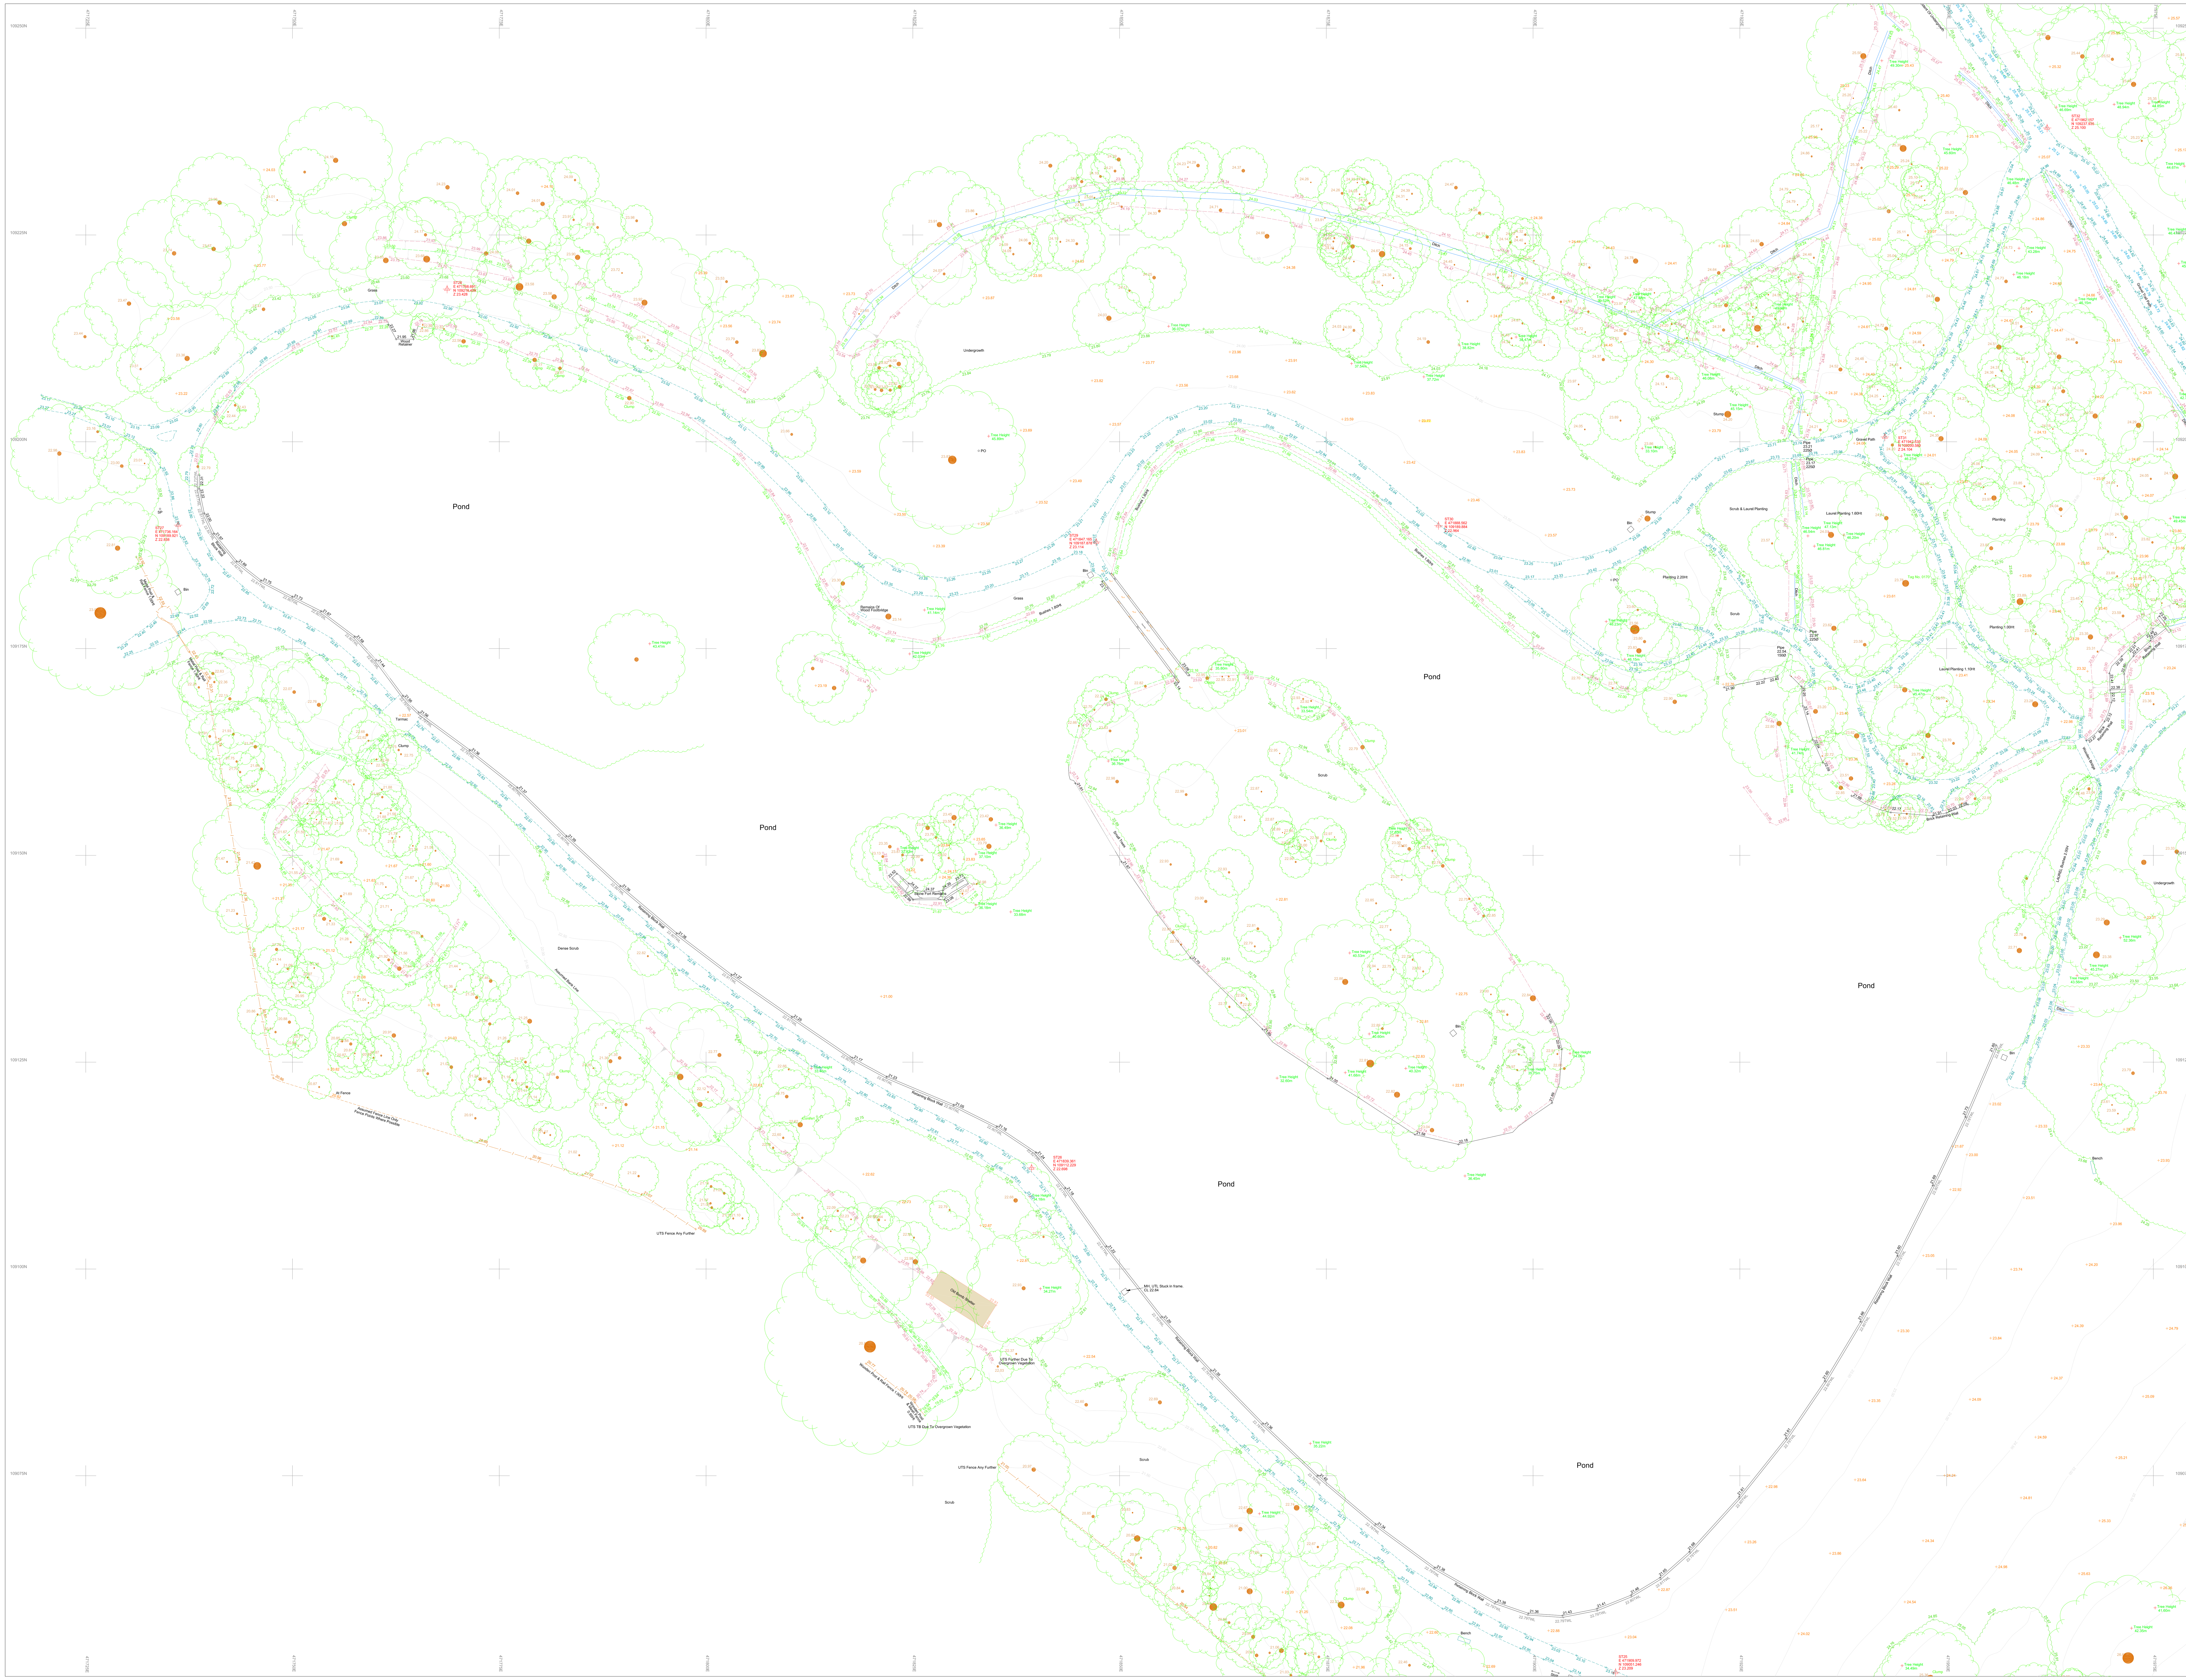


TOPOGRAPHICAL SURVEY LEGEND

Banks
Centreline
Change Of Surface
Fence
Kerb
Overhead Wires
Vegetation

Spot Height
Gate
Embankment
Building (Part Representation)
Tree (Girth, Spread, Height)

BT	British Telecom
CATV	Cable Tv
COV	Unidentified Cover
ELE	Electricity
EP	Electricity Pole
ER	Earth Rod
FH	Fire Hydrant
FP	Flag Pole
GAS	Gas Cover
GU	Gully
IC	Inspection Cover
LP	Lamp Post
MET	Meter
MH	Manhole
Mkr	Marker
RE	Rodding Eye
RWP	Rain Water Pipe
SC	Stop Cock
SV	Stop Valve
SVP	Soil Vent Pipe
TK	Top Of Kerb
TL	Traffic Light
TWL	Top Of Wall
TP	Telegraph Pole
WAT	Water Cover

FLOOR PLAN HATCHES

Solid Walls
Stud Walls
Sills
Worktop
Plinths
Roof Tiles

Note: Wall construction assumed from non-invasive techniques and should be confirmed on site prior to any alterations or design work.

FLOOR PLAN ANNOTATIONS

Floor To Sill Dimension	F/S 0.87
Floor To Head Dimension	F/H 2.05
Door Head Dimension	DH 2.05
Room Area	Area: 9.04
Floor To Ceiling Height	2.27
Level	x 50.00
Ceiling Level	x 52.00CL
Radiator	Rad
Rain Water Pipe	Rwp
Soil Vent Pipe	Svp
Hot Water Tank	HWT

ELEVATIONS HATCHES

Brickwork
Render
Roof Tiles
Stonework
Hung Tiles

Note: Hatches are indicative only and do not reflect the true sizes of the bricks or tiles.

ELEVATIONS ANNOTATIONS

Levels 0.00
Window Glazing

SHEET LAYOUT

010202_01
010202_02
010202_03
010202_04
010202_05
010202_06
010202_07

Rev	Notes	Drawn	Date

Notes:

Survey Is Referenced To Ordnance Survey Grid And Datum

TEAM surveys
Team Surveys Ltd. now trading under the name of SUMO
SUMO Survey Services
Team House
St Austell Bay Business Park
Par Moor Road
St Austell
Cornwall
PL25 3RF
Tel: 01726 816069
Fax: 01726 814611
E-mail: team@sumoservices.com
www.sumoservices.com

Title: Topographical Survey

Client: Hampshire County Council

Project: Staunton Country Park, Middle Park Way, Havant, Hampshire.

Date	23/09/2016	Post Code	PO9 5HB
Surveyed:	AKS, DH, KC, SJ	Scale:	1:250 / A0 Sheet
Drawn:	EJG		
Checked:	AKS, DH, KC, SJ		
Job No:	SOR010202	Dwg No:	010202_02
		Rev:	