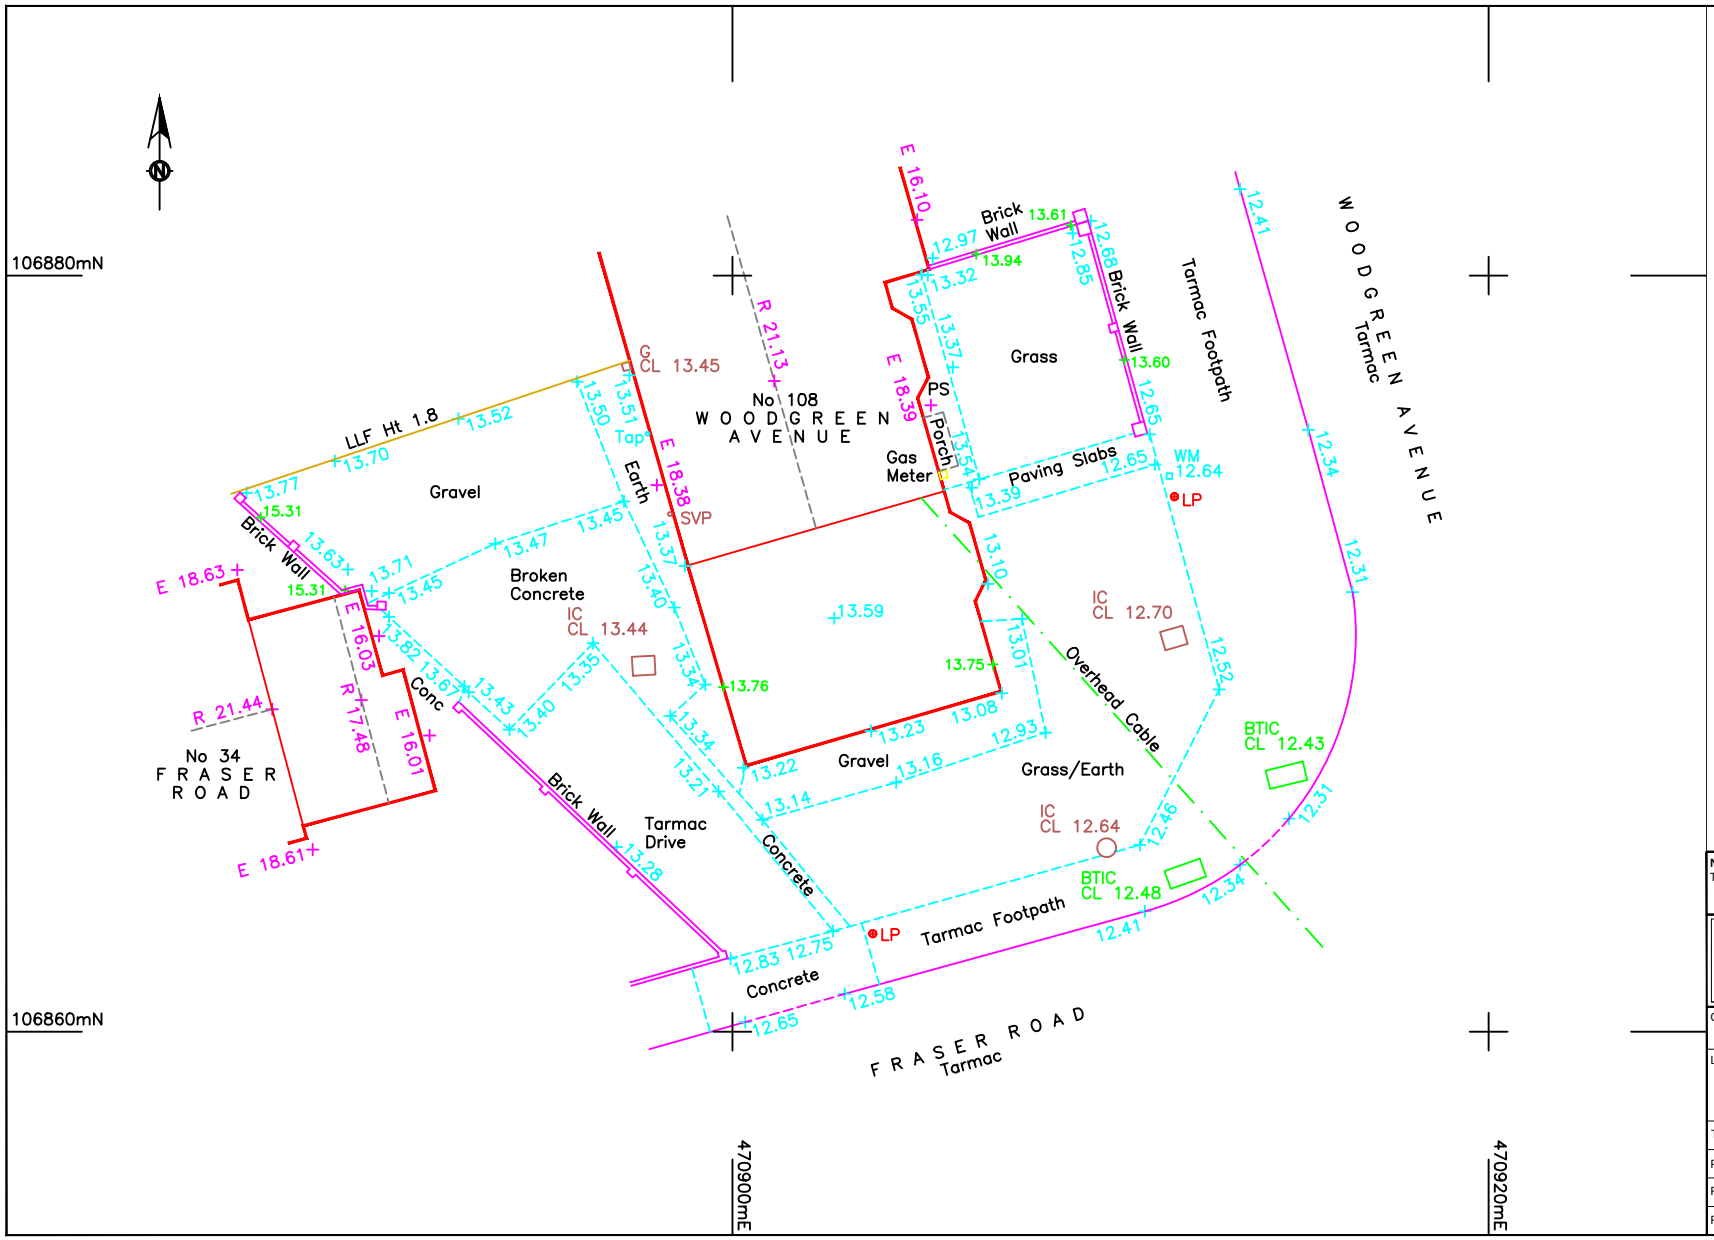


LEGEND

ALD	Alder	CBF	Close Board Fence
ASH	Ash	CLF	Chain Link Fence
BCH	Beech	CPF	Chestnut Paling Fence
CED	Cedar	IRF	Iron Railing Fence
CHY	Cherry	LLF	Larch Lap Fence
CYP	Cypress	MISC F	Miscellaneous Fence
ELM	Elm	PKF	Picket Fence
FIR	Fir	PCF	Post & Chain Fence
FRT	Fruit	PRF	Post & Rail Fence
HAW	Hawthorn	PWF	Post & Wire Fence
HZL	Hazel	SWF	Stock Wire Fence
HLY	Holly	WMF	Wire Mesh Fence
HCH	Horse Chestnut	CRB	Crash Barrier
LAR	Larch	HDL	Handrail
LRL	Laurel	TLS	Trellis
LIM	Lime	RWALL	Retaining Wall
LOC	Locust		
LPN	London Plane	FL	Floor Level
MPL	Maple	BL	Bed Level
OAK	Oak	OL	Outfall Level
PNE	Pine	THL	Threshold Level
POP	Poplar	ABL	Air Brick Level
PNS	Prunus	WL	Water Level
RDN	Rhododendron	E	Eave Level
RWN	Rowan	R	Ridge Level
SIB	Silver Birch	FRL	Flat Roof Level
SOR	Sorbus	PAR	Parapet Level
SCH	Sweet Chestnut		
SYC	Sycamore	G	Gully
WNT	Walnut	GP	Gully Pot
WLW	Willow	DRC	Drainage Channel
SPU	Species Unknown	RE	Rodding Eye
		SVP	Soil Vent Pipe
FH	Fire Hydrant	KO	Kerb Outlet
FS	Flag Staff		
FB	Flowerbed	Conc	Concrete
BS	Bus Stop	PS	Paving Slabs
FP	Footpath	BP	Brick Paving
LP	Lamp Post	Tac	Tactile Paving
LB	Letter Box	Tar	Tarmac
NP	Name Plate	B	Bollard
NB	Notice Board	BB	Belisha Beacon
CAM	Camera Post	BT	British Telecom
OHC	Overhead Cable	BTIC	British Telecom Inspection Cover
P	Post	CATV	Cable Television Inspection Cover
RWP	Rain Water Pipe	ER	Earthing Rod
SVP	Soil Vent Pipe	ECB	Electricity Control Box
RS	Road Sign	ES	Electricity Supply
SMP	Service Marker Post		
WM	Water Meter	Manholes	
SC	Stop Cock	IC	Inspection Cover
SV	Stop Valve	FW	Foul Water
SVG	Stop Valve Gas	SW	Surface Water
GCB	Gas Control Box	UTL	Unable to Lift
TP	Telegraph Pole	OBS	Obstructed
TL	Traffic Lights	CL	Cover Level
		IL	Invert Level
BWF	Barbed Wire Fence	150 / 100	
CIF	Corrugated Iron Fence	Main Pipe Diameter / Incoming Pipe(s) Diameter	

Buried Utility Linetypes

Buried Coms	COMS
Buried Electricity	ELEC
Buried Gas	GAS
Buried Water	W

Trees

FRT/2	Species/No of Boles
Sp	Spread
Bo	Bole Size
Ht	Tree Height

Northpoint and Levels
The Northpoint and Levels are related to OS Grid and OS Datum.

3DMap Surveys Ltd
Web: 3dmapsurveys.co.uk
Email: sales@3dmapsurveys.co.uk
Phone: 02380 485 968

Client	Natasha Kerrigan & Mark Urry
Location	108 Woodgreen Avenue Havant Hampshire PO9 3EE
Type of Survey	Topographical Survey
Plotted Scale	1:200@A4
Date	December 2025
Ref No	251128
QA Checked	NP
Revision	
Drawing No	1 of 1