



SCALE BARS

EXISTING AND PROPOSED STREET SCENE FRONT WALL ALTERATIONS

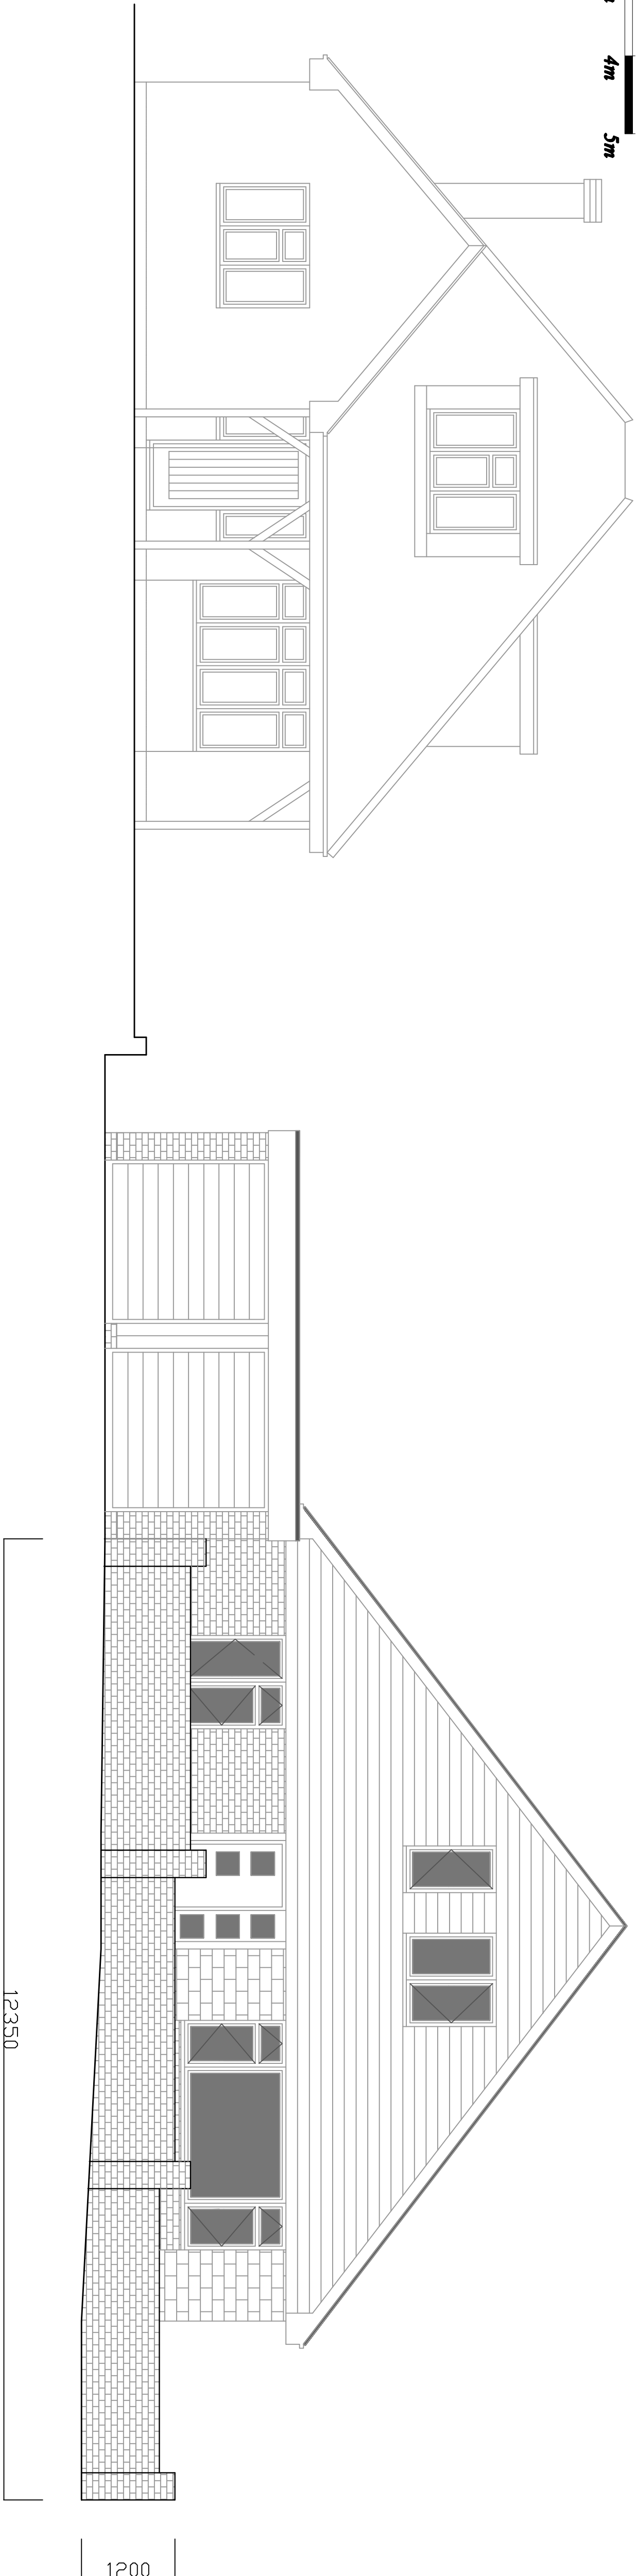

EXISTING STREET SCENE

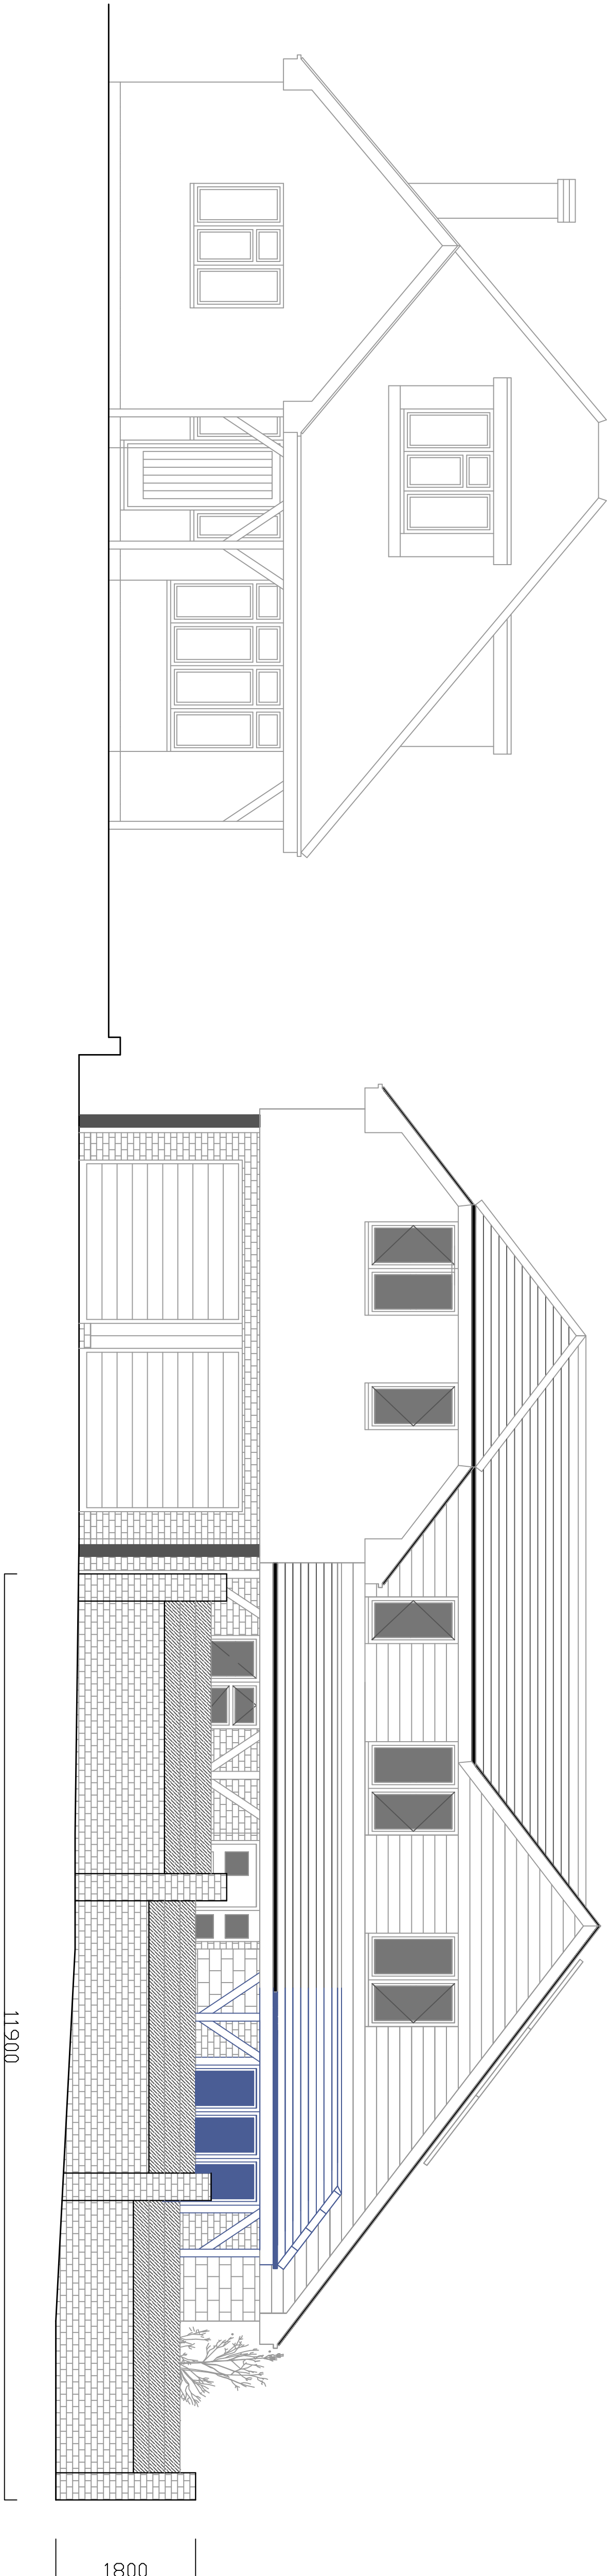

PROPOSED STREET SCENE