


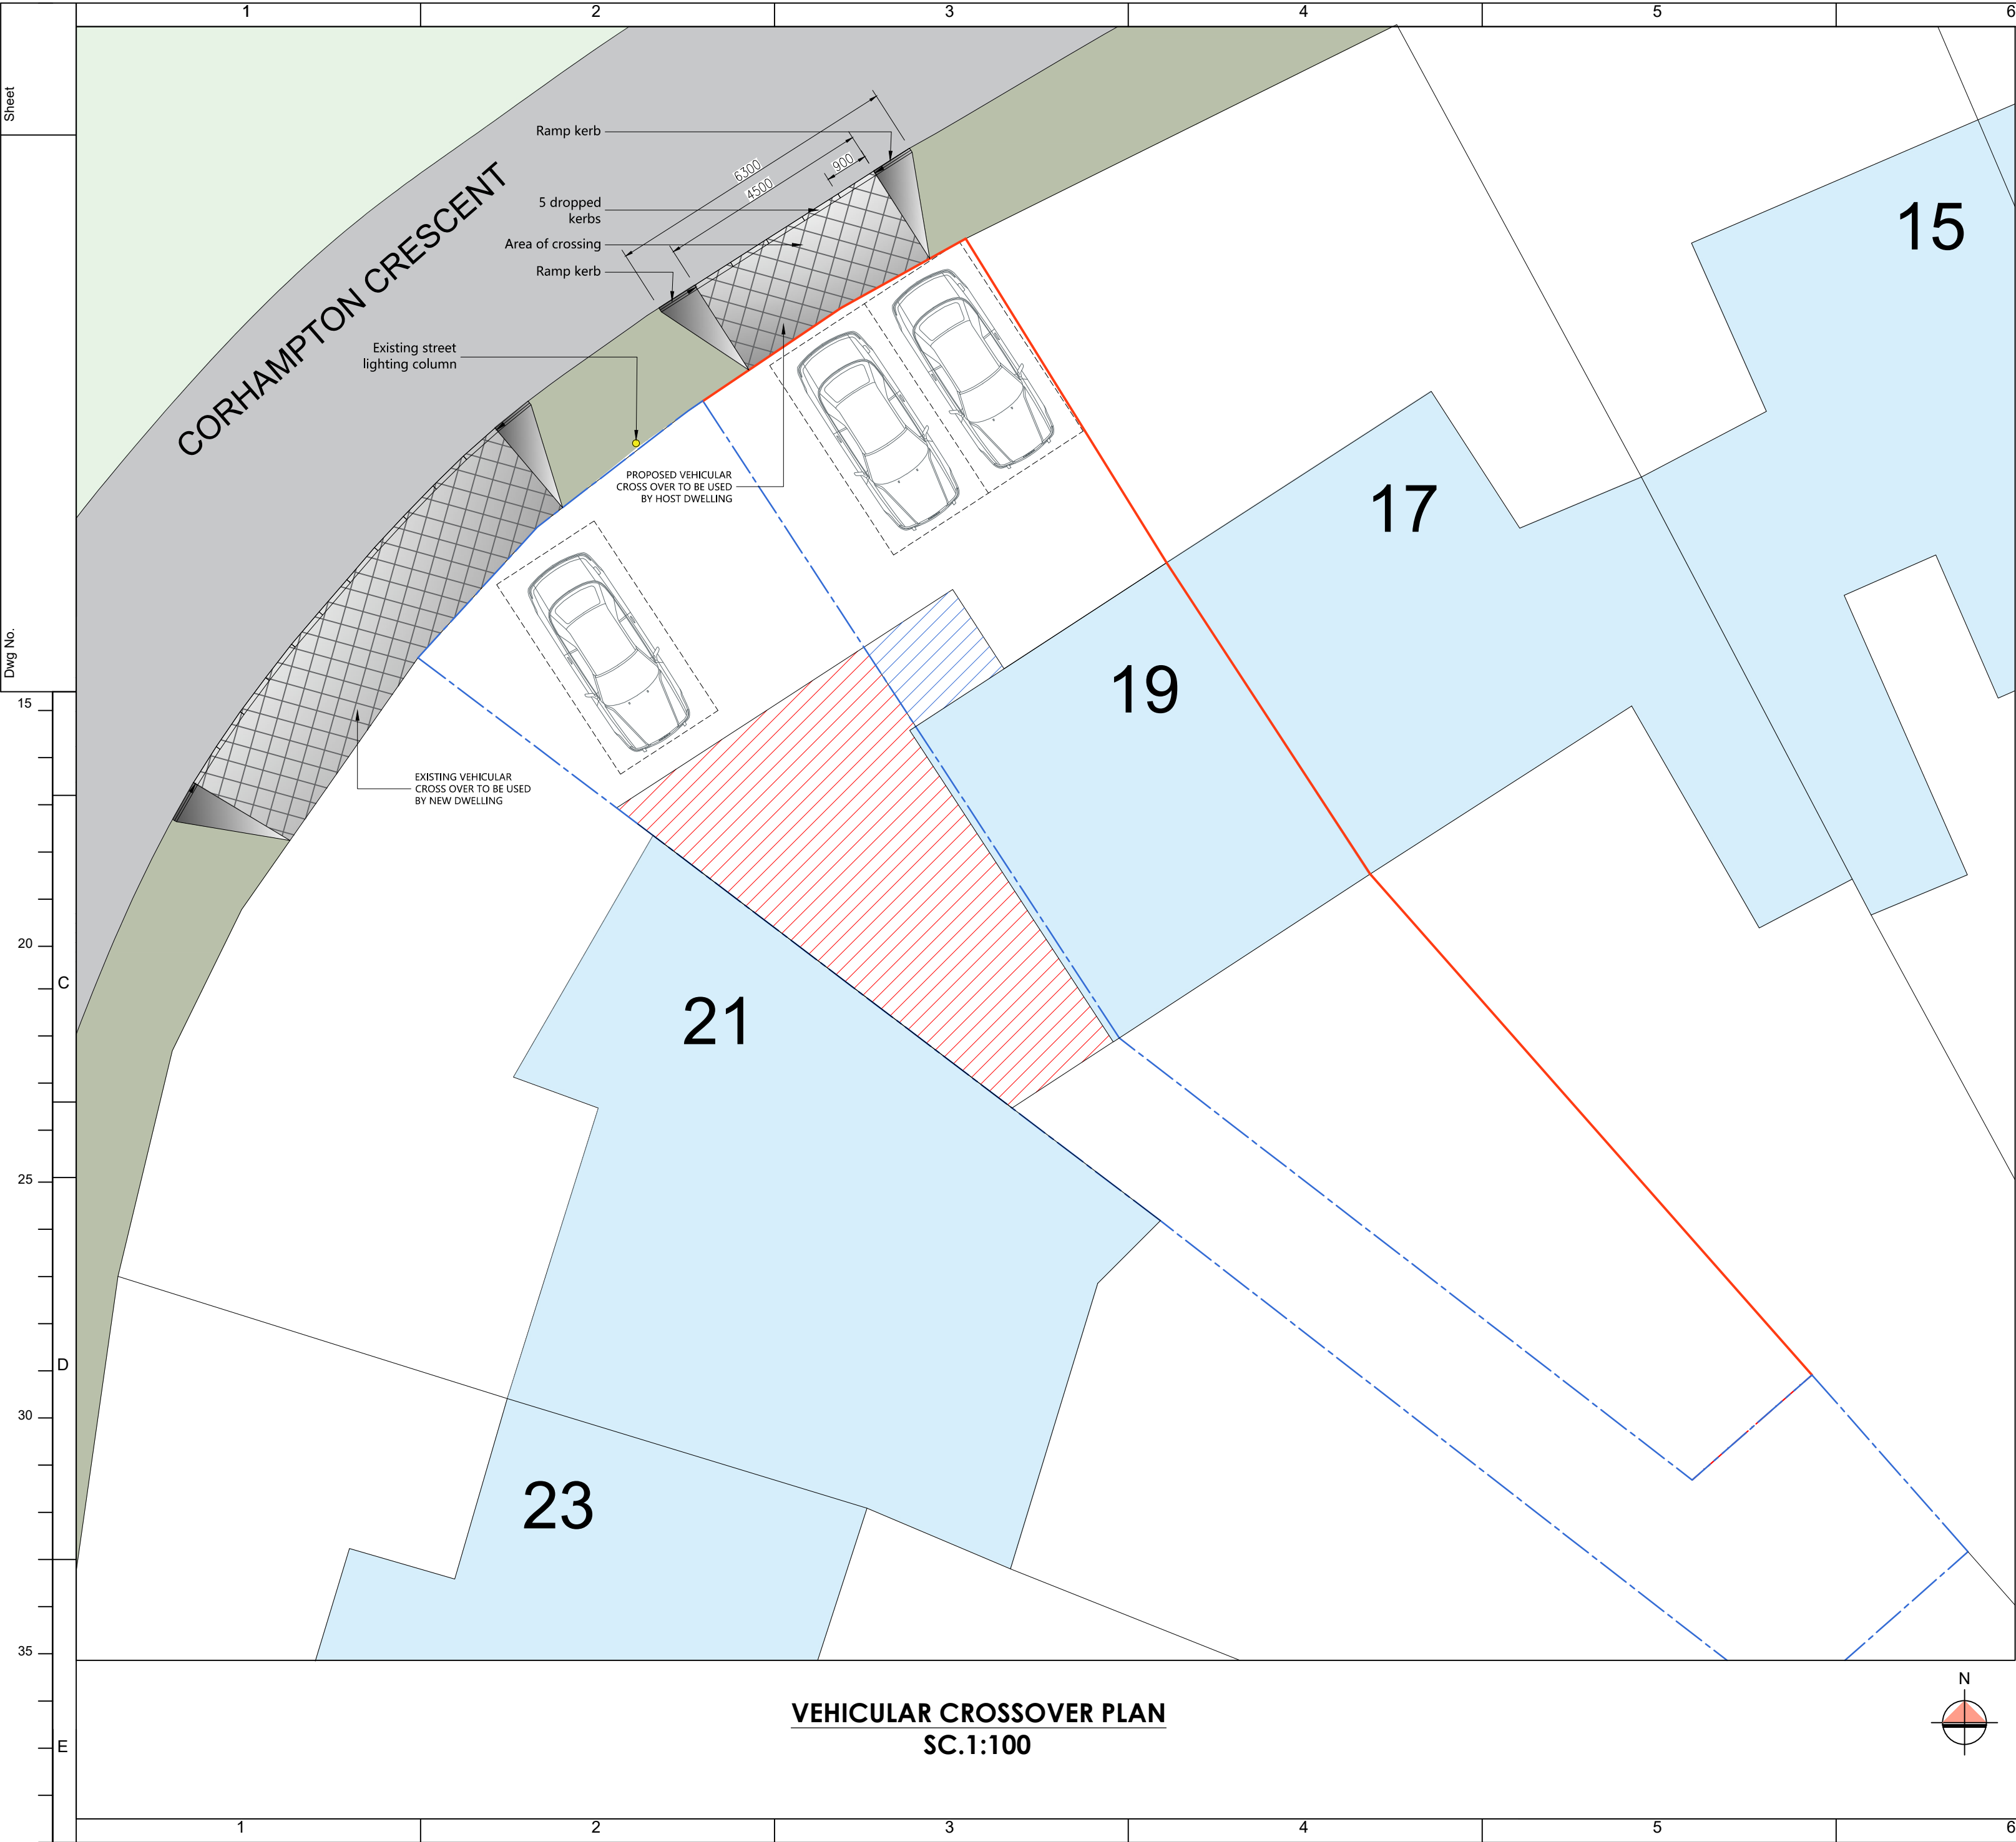

NOTES:

- PROPOSED DROPPED KERB DESCRIPTION:
- AS PART OF THE NEW DWELLING APPLICATION, THE EXISTING DROPPED KERB WILL BE USED TO ACCOMMODATE ACCESS FOR PROPOSED DWELLING & THE NEW PROPOSED DROPPED KERB WILL BE USED TO ACCOMMODATE ACCESS FOR EXISTING DWELLING.
 - THE PROPOSED DROPPED KERB WILL MATCH THE EXISTING IN TERMS OF MATERIALS, SHAPE, DESIGN, AND FINISH, ENSURING CONSISTENCY WITH THE SURROUNDING STREETScape.
 - ALL WORKS WILL BE CARRIED OUT IN ACCORDANCE WITH LOCAL HIGHWAY AUTHORITY (HAMPSHIRE COUNTY COUNCIL) STANDARDS AND SPECIFICATIONS. THE ALIGNMENT AND DIMENSIONS OF THE NEW DROPPED KERB WILL BE DESIGNED TO FACILITATE SAFE VEHICULAR ACCESS WHILE MAINTAINING UNIFORMITY WITH THE EXISTING KERB AND ADJACENT PROPERTIES.

This drawing is not for CONSTRUCTION purposes. If no dimension is given, we take no responsibility for any dimension obtained by measuring or scaling from this drawing. This drawing is the property of Maplin Studio Limited. It is copyright protected and is not to be reproduced, disclosed or copied without written permission.

Reference drawings						
Drawing No.	Rev	Drawing title				
1		PROPOSED VEHICULAR CROSS OVER PLAN	AG	OM	OM	09/01/2026
Rev	Description	Drawn by	Checked by	Appd by	Date	
Please check scale bar before scaling this drawing scale 1:100					Scale	
0 1 2 3 4 5					A2 1:100	
Project NEW DWELLING						
Location 19 CORHAMPTON CRESCENT, HAVANT PO9 3BX						
Title PROPOSED VEHICULAR CROSS OVER PLAN						
<div> Office 203b, Us&Co Stratford, 11 Burford Rd, London E15 2ST Tel. +44(0)203 4755544 projects@maplinworld.com</div>						
Dwg No. MS24506	Phase: PLANNING				Sheet 1 of 1	Rev. 1