Rev.	Author	Checker	Date
P01	IJ	JS	18.12.25

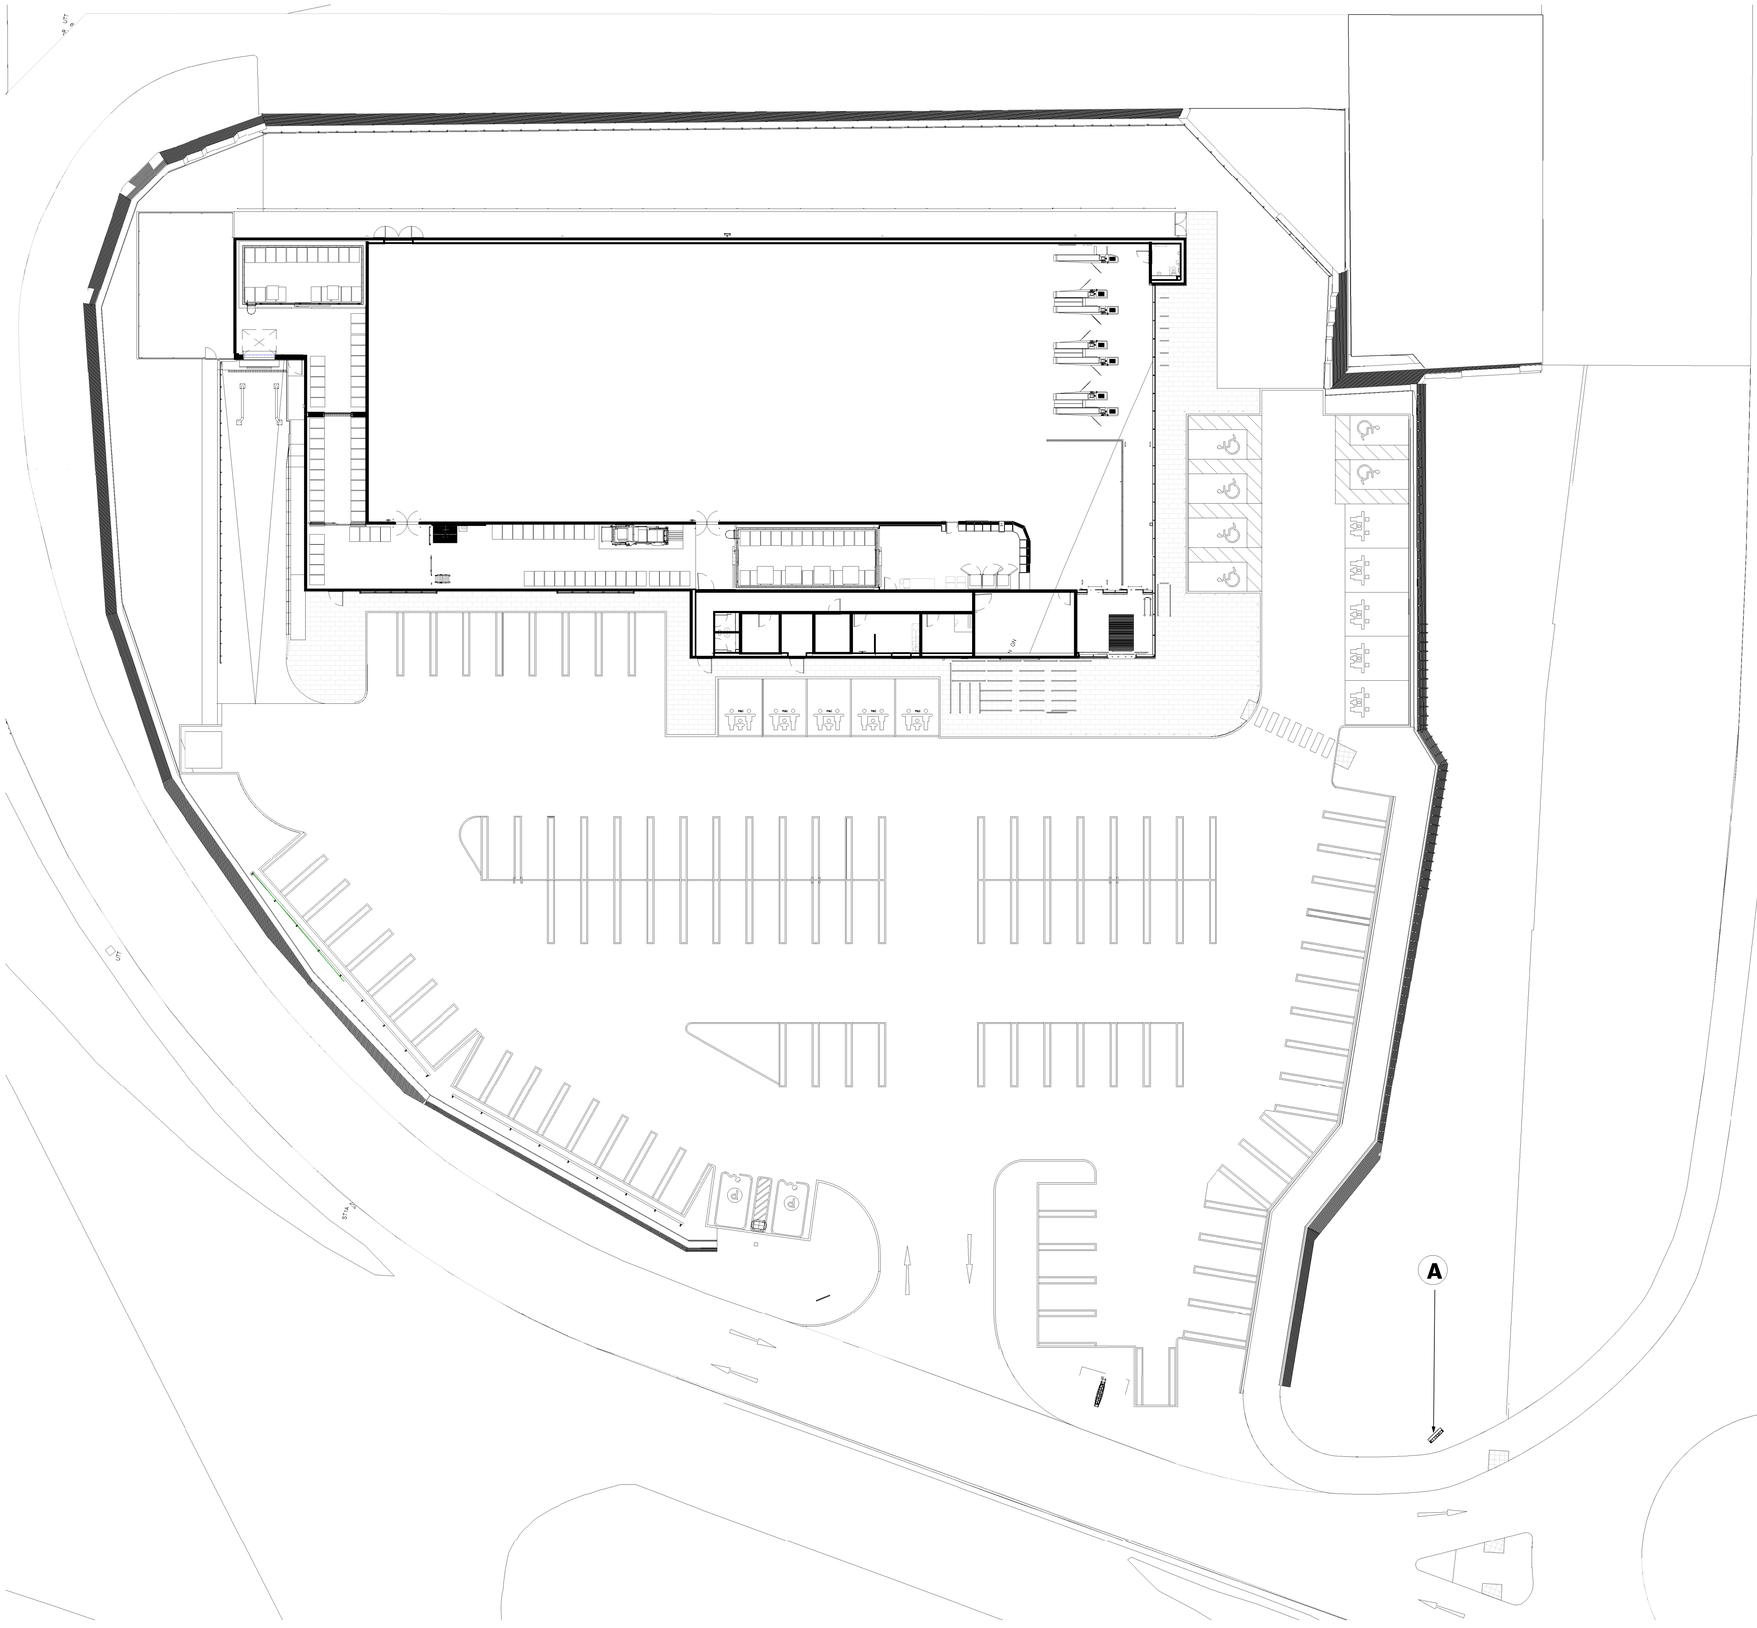

Sign Location
1 : 250

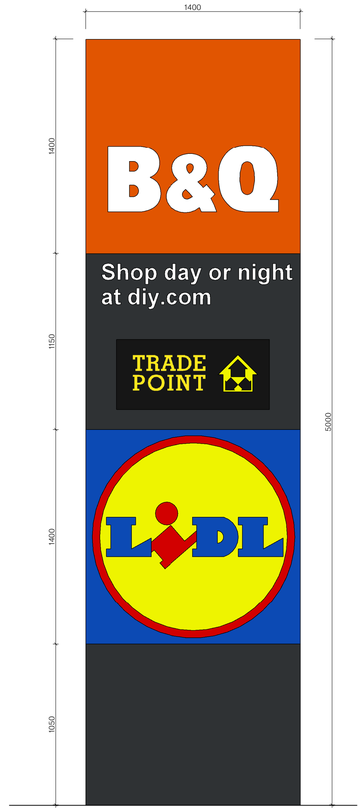

A

B&Q Totem
Existing Totem reclad and updated with new graphics.

5000mm x 1400mm x 400mm thk

Folded aluminium trays.
'Shop day and night' fret cut 10mm opal acrylic.

'Trade Point' fret cut opal acrylic with translucent vinyl.

Lidl Logo lighting box with a thermoformed, flush with printed acrylic logo shell.

Illumination
Internal LEDs illuminated logo skins and fret cut letters.
Luminance Approx 300 cd/m².

B&Q Totem Sign
1 : 20

500mm 2m

5m 25m

N

Store Specification

Drawing Purpose
PLANNING
This drawing has been prepared for the sole purpose of forming part of a planning application, and should not be used for any other purpose.

SPACE

Spaceworks, Benton Park Road, Newcastle upon Tyne, NE7 7LX
T: +44 (0)844 809 6660
www.spacearchitects.co.uk

Project
Lidl Purbrook Way Havant

Drawing Title
Proposed Site Entrance Sign

Project No.	Drawing No.	Status	Rev.	Scale at A1
08636	XX-XX-DR-A-91004		P01	As indicated

File Reference: 08636-SPACE-XX-XX-DR-A-91004-P01

This drawing is Copyright - Check all dimensions on site - Inform originator of any discrepancies - Work to figured dimensions only - Do not scale

C:\Users\ian.johnston\Documents\08636-SPACE-XX-ZZ-M3-L-000039rv-A_ian.johnston952C9.rvt