


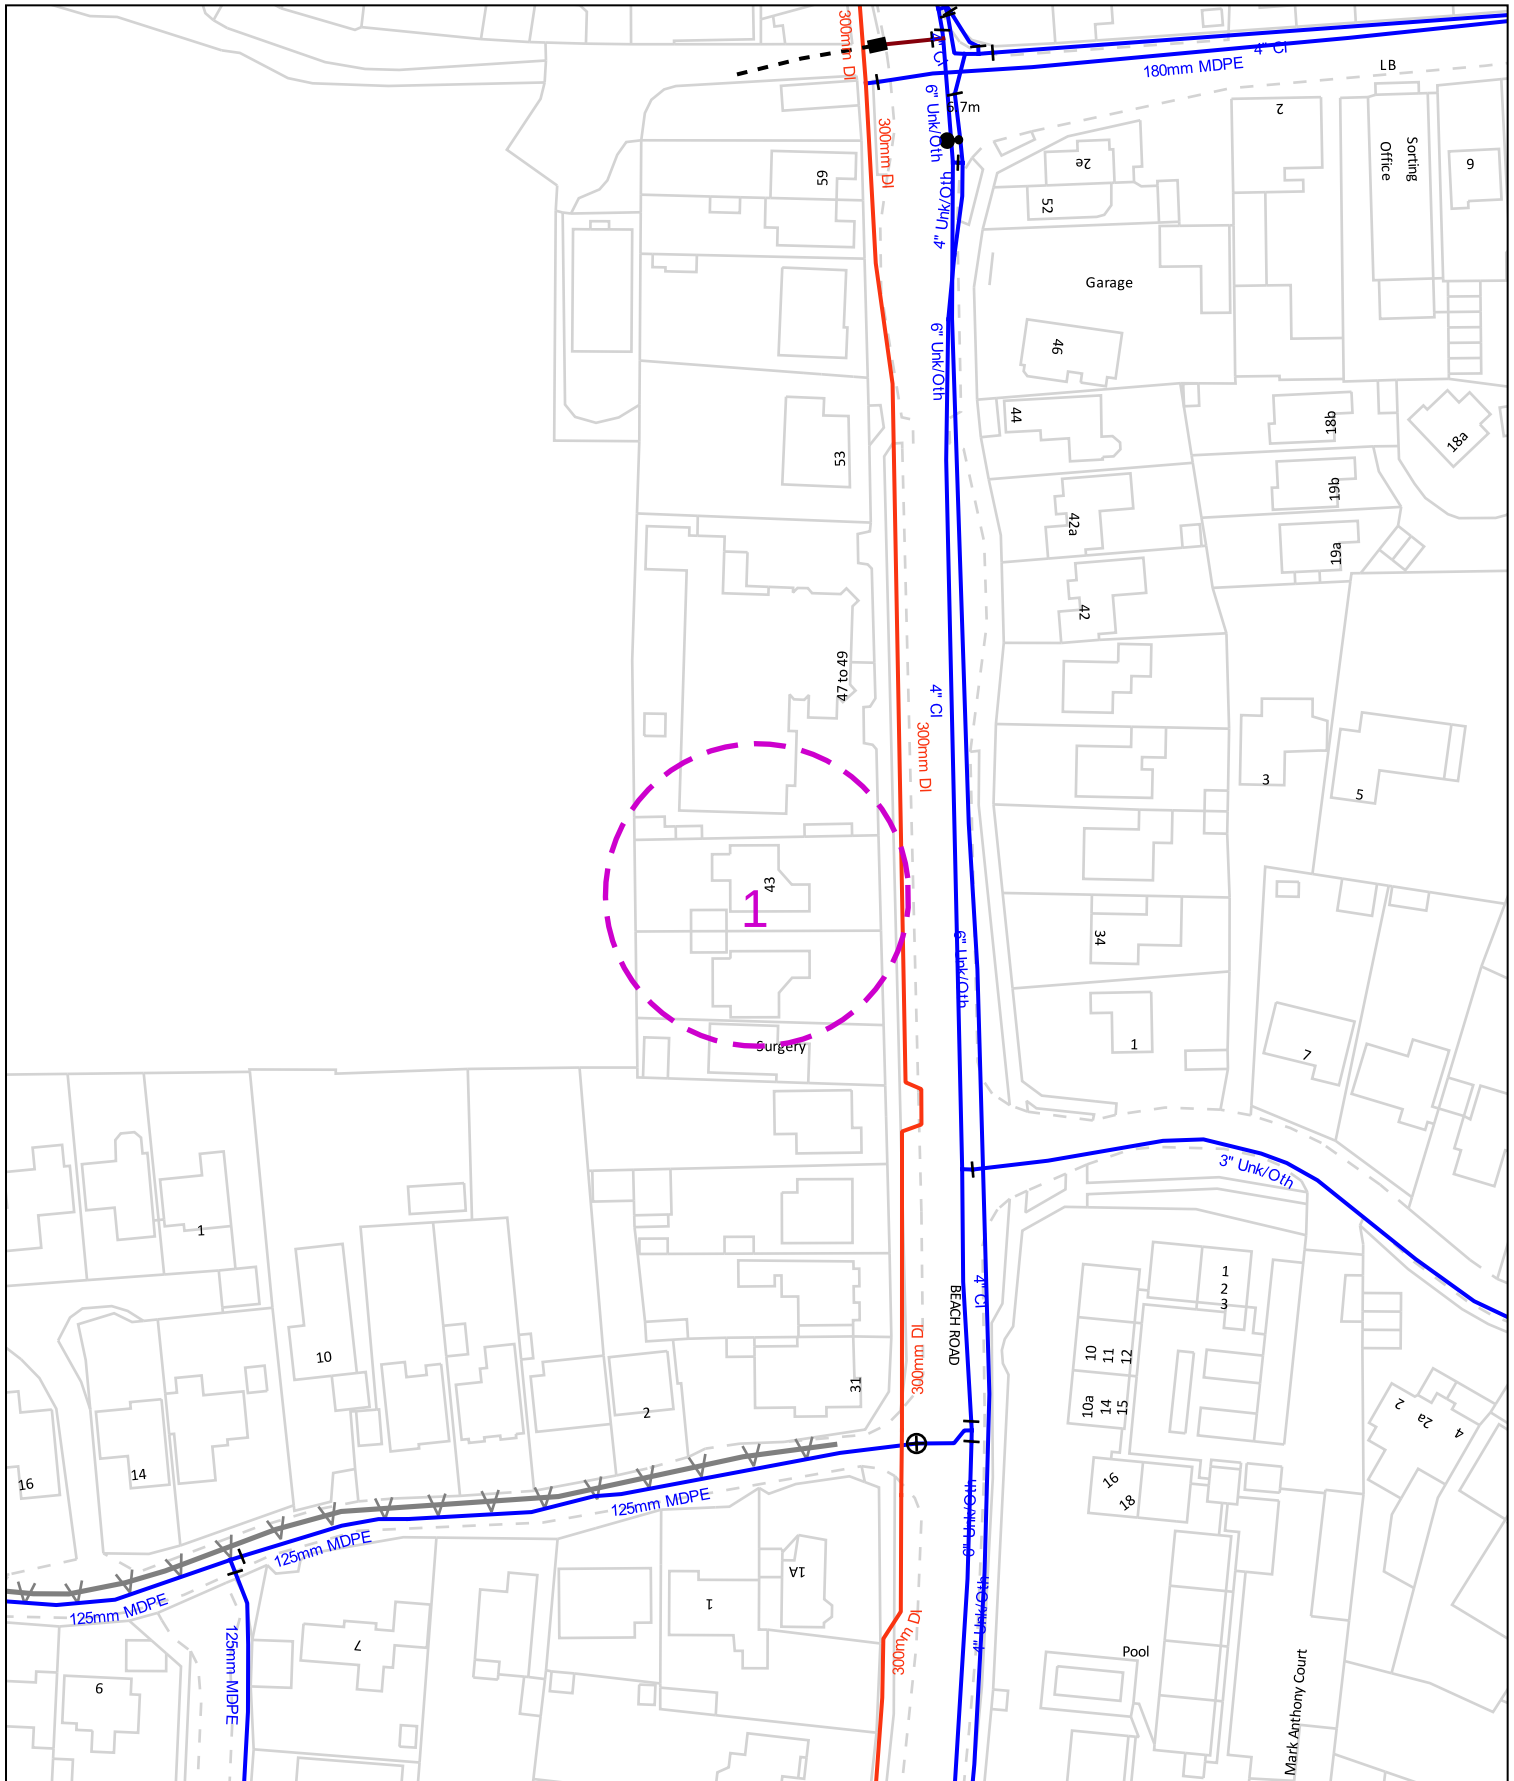

0 50m Dig Sites Area: Line: Measurements scaled from this plan may not match measurements between the same points on the ground.

Date Requested: 19/01/2026
Job Reference: 40115146
Site Location: 471431 099290
Requested by: Mr Alex Robinson
Your Scheme/Reference:
APP/26/00019

- | | | | |
|--------------------|----------------------------------|--------------|---|
| Distribution Mains | Abandoned Mains | Reflux Valve | Butterfly Valve |
| Communication Pipe | Cable | Air Valve | Pressure Flow Valve |
| Fire Main | Company Washout Hydrant (Single) | Open Valve | Meter |
| Private Mains | Company Washout Hydrant (Offset) | Closed Valve | New Appointments & Variations |
| Raw Water Main | Fire Brigade Hydrant (Single) | Capped End | Assets within shaded area please contact Leap Utilities |
| Trunk Main | Fire Brigade Washout Hydrant | Stop Cock | Email: water@leaputilities.co.uk |
| | Fire Brigade Hydrant (Offset) | | Tel: 0345 122 6780 |

The information supplied is given in good faith as a guide to locating underground apparatus. Its accuracy cannot be guaranteed, nor does it include comprehensive information about the existence or location of service pipes or cables to individual premises. The responsibility for locating and avoiding damage to apparatus on site shall be that of the person proposing to excavate in the street who shall be liable to the apparatus owner and any third party who may be affected in any way for any loss or damage caused by their failure to do so.



Registered Office
P.O. BOX NO. 8, West Street, Havant,
Hampshire. PO9 1LG.
Registered in England No. 2536455
Telephone: (023) 9249 9888
Fax: (023) 9245 3632
Website: www.portsmouthwater.co.uk