


REV	AMENDMENTS	DATE	CAD	CHKD	APPD

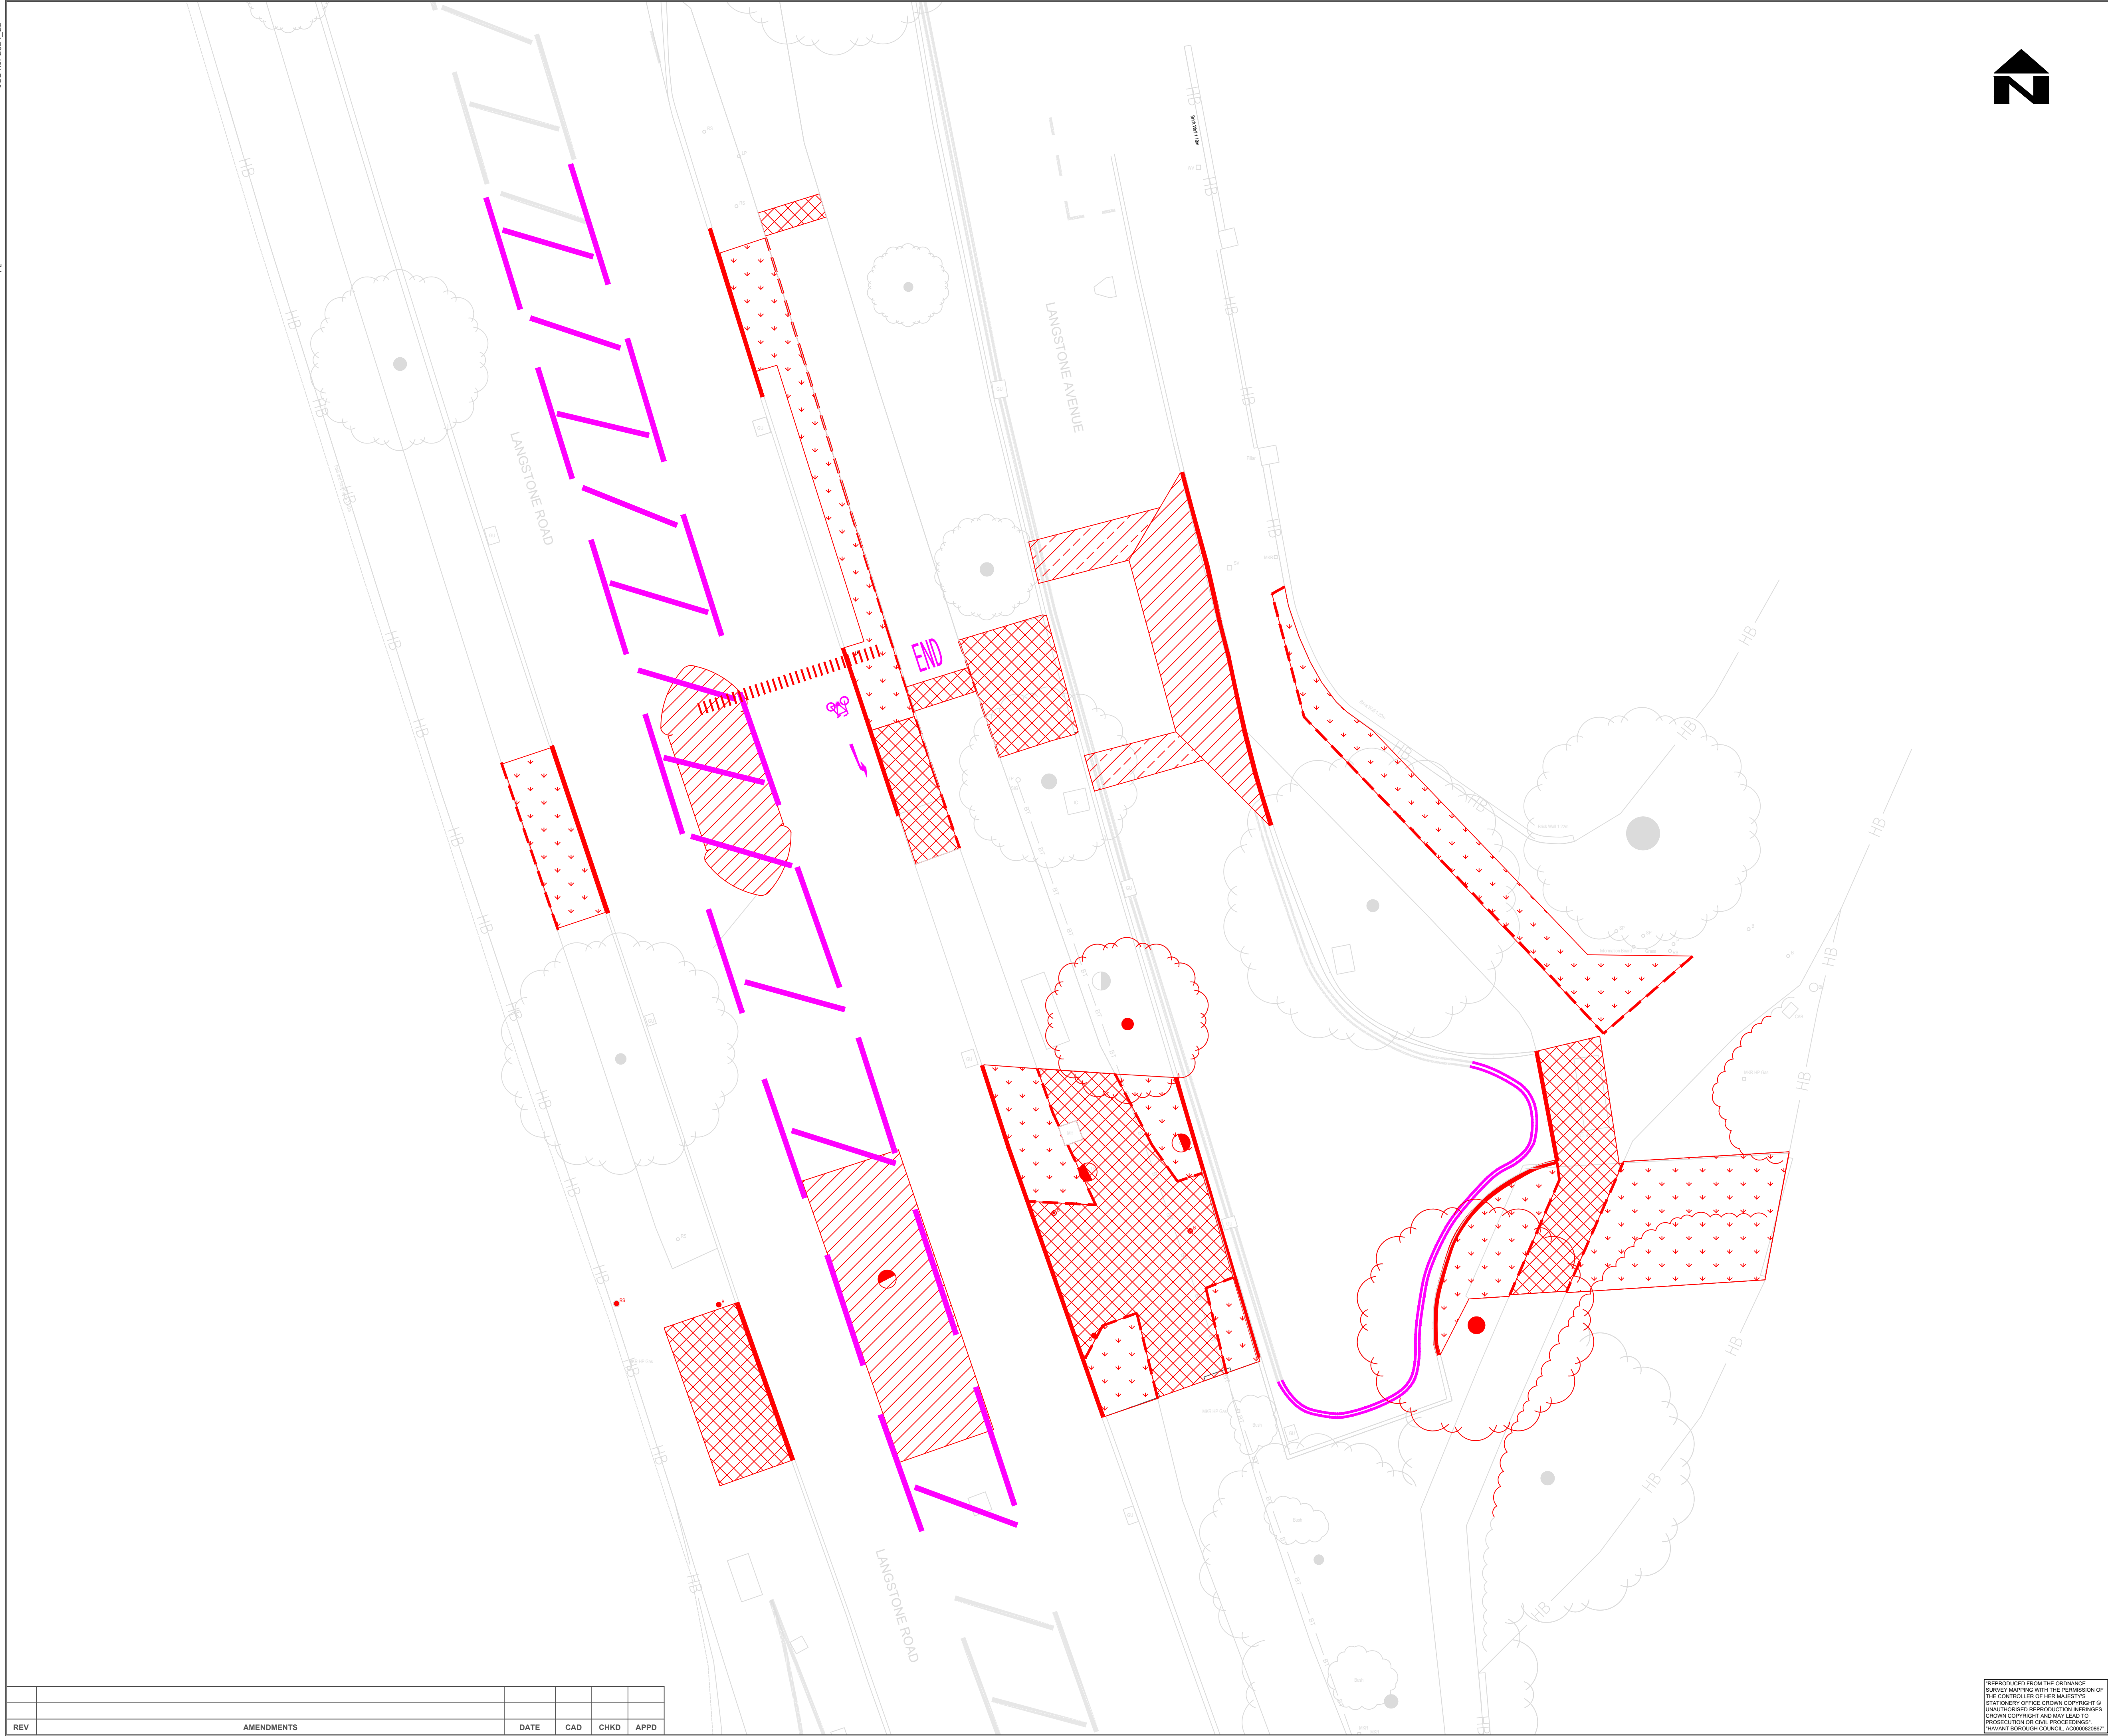

NOTES SITE CLEARANCE

1. CONTRACTORS RESPONSIBILITY TO PRINT DRAWING TO CORRECT SCALE
2. ALL DIMENSIONS ARE IN METRES UNLESS OTHERWISE STATED
3. THE CONTRACTOR SHALL BE AWARE OF ALL STATUTORY UNDERTAKERS PLANT THAT MAY BE LOCATED WITHIN THE SITE
4. ALL WORKS TO BE CARRIED OUT IN ACCORDANCE WITH THE SPECIFICATION REFERRED TO IN THE CONTRACT DOCUMENTS AND THE APPROPRIATE STANDARD DETAIL DRAWINGS
5. ANY DISCREPANCIES SHOULD BE REPORTED TO THE OVERSEEING ORGANIZATION IMMEDIATELY SO THAT CLARIFICATION CAN BE SOUGHT PRIOR TO THE COMMENCEMENT OF WORK
6. SITE OPERATIVES SHALL BE CONFINED TO THE SITE EXTENTS UNLESS OTHERWISE AGREED WITH THE SUPERVISOR.
7. SITE CLEARANCE DEPTHS WILL BE DEPENDANT ON INDIVIDUAL CONSTRUCTION ELEMENTS.
8. STREET LIGHTING REMOVALS TO BE UNDERTAKEN IN AGREEMENT WITH HAMPSHIRE COUNTY COUNCIL PFI LIGHTING
9. NOT FOR CONSTRUCTION

LEGEND SITE CLEARANCE

- EXCAVATION OF ACCEPTABLE MATERIAL CARRIAGEWAY - AREA 74m²
- EXCAVATION OF ACCEPTABLE MATERIAL FOOTPATH - AREA 95m²
- MILLING OF ACCEPTABLE MATERIAL FOR SPEED TABLE 40mm - AREA 10m²
- EXCAVATION OF ACCEPTABLE MATERIAL VERGE - AREA 23m²
- DUCTING ELECTRICAL SUPPLY - 7m
- REMOVAL OF PCC KERBS - 70m
- REMOVAL OF PCC EDGINGS - 81m
- REMOVAL OF EXISTING THERMOPLASTIC LINING - 139m
- REMOVAL OF LETTERS X 3
- REMOVAL OF DIRECTION ARROW X 1
- REMOVAL OF CYCLE SYMBOL X 1
- TAKE UP AND REMOVE TO STORE - 3 X NEOPOLITIAN BOLLARD
- REMOVE CONCRETE BOLLARD X 1
- TAKE UP AND REMOVE TO STORE SIGN POST AND SIGNS X 1
- EXISTING STREET LIGHTING TO BE REMOVED X 3
- TREE TO BE REMOVED X 2
- VEGETATION CLEARANCE

SAFETY, HEALTH AND ENVIRONMENT INFORMATION

Hazards and risks normally associated with the works detailed on this drawing are not specifically noted. To be considered at detailed design stage.

SPECIAL CONSIDERATIONS AND POTENTIAL RISK/HAZARDS SHOWN THUS



FURTHER INFORMATION CONTAINED IN RISK REGISTER WITHIN CONTRACT

Public Service Plaza
Civic Centre Road
Havant, Hampshire PO9 2AX
Telephone: 023 9244 6019
Email: celt@havant.gov.uk
Internet: www.havant.gov.uk

Civil Engineering
& Landscape Team

CLIENT

SCHEME

Langstone Road, Langstone Compound Access

DRAWING TITLE

Site Clearance - Phase 1

SCALE @ A1 1:100	DESIGNED/DRAWN OD	CHECKED	APPROVED
ORIGINAL SIZE A1	DATE 16/11/2025	DATE	DATE

DRAWING NUMBER					SERIES TOTAL
CLIENT NUMBER	ORIGINATOR	PROJECT NR	TYPE	ID.SERIES	1 OF 2
2024_22	HBC	LRCA	PL	02001	REV 0

REPRODUCED FROM THE ORDNANCE SURVEY MAPING WITH THE PERMISSION OF THE CONTROLLER OF HER MAJESTY'S STATIONERY OFFICE CROWN COPYRIGHT IS UNAUTHORISED REPRODUCTION INFRINGES CROWN COPYRIGHT AND MAY LEAD TO PROSECUTION OR CIVIL PROCEEDINGS.
HAVANT BOROUGH COUNCIL, AC000080867