


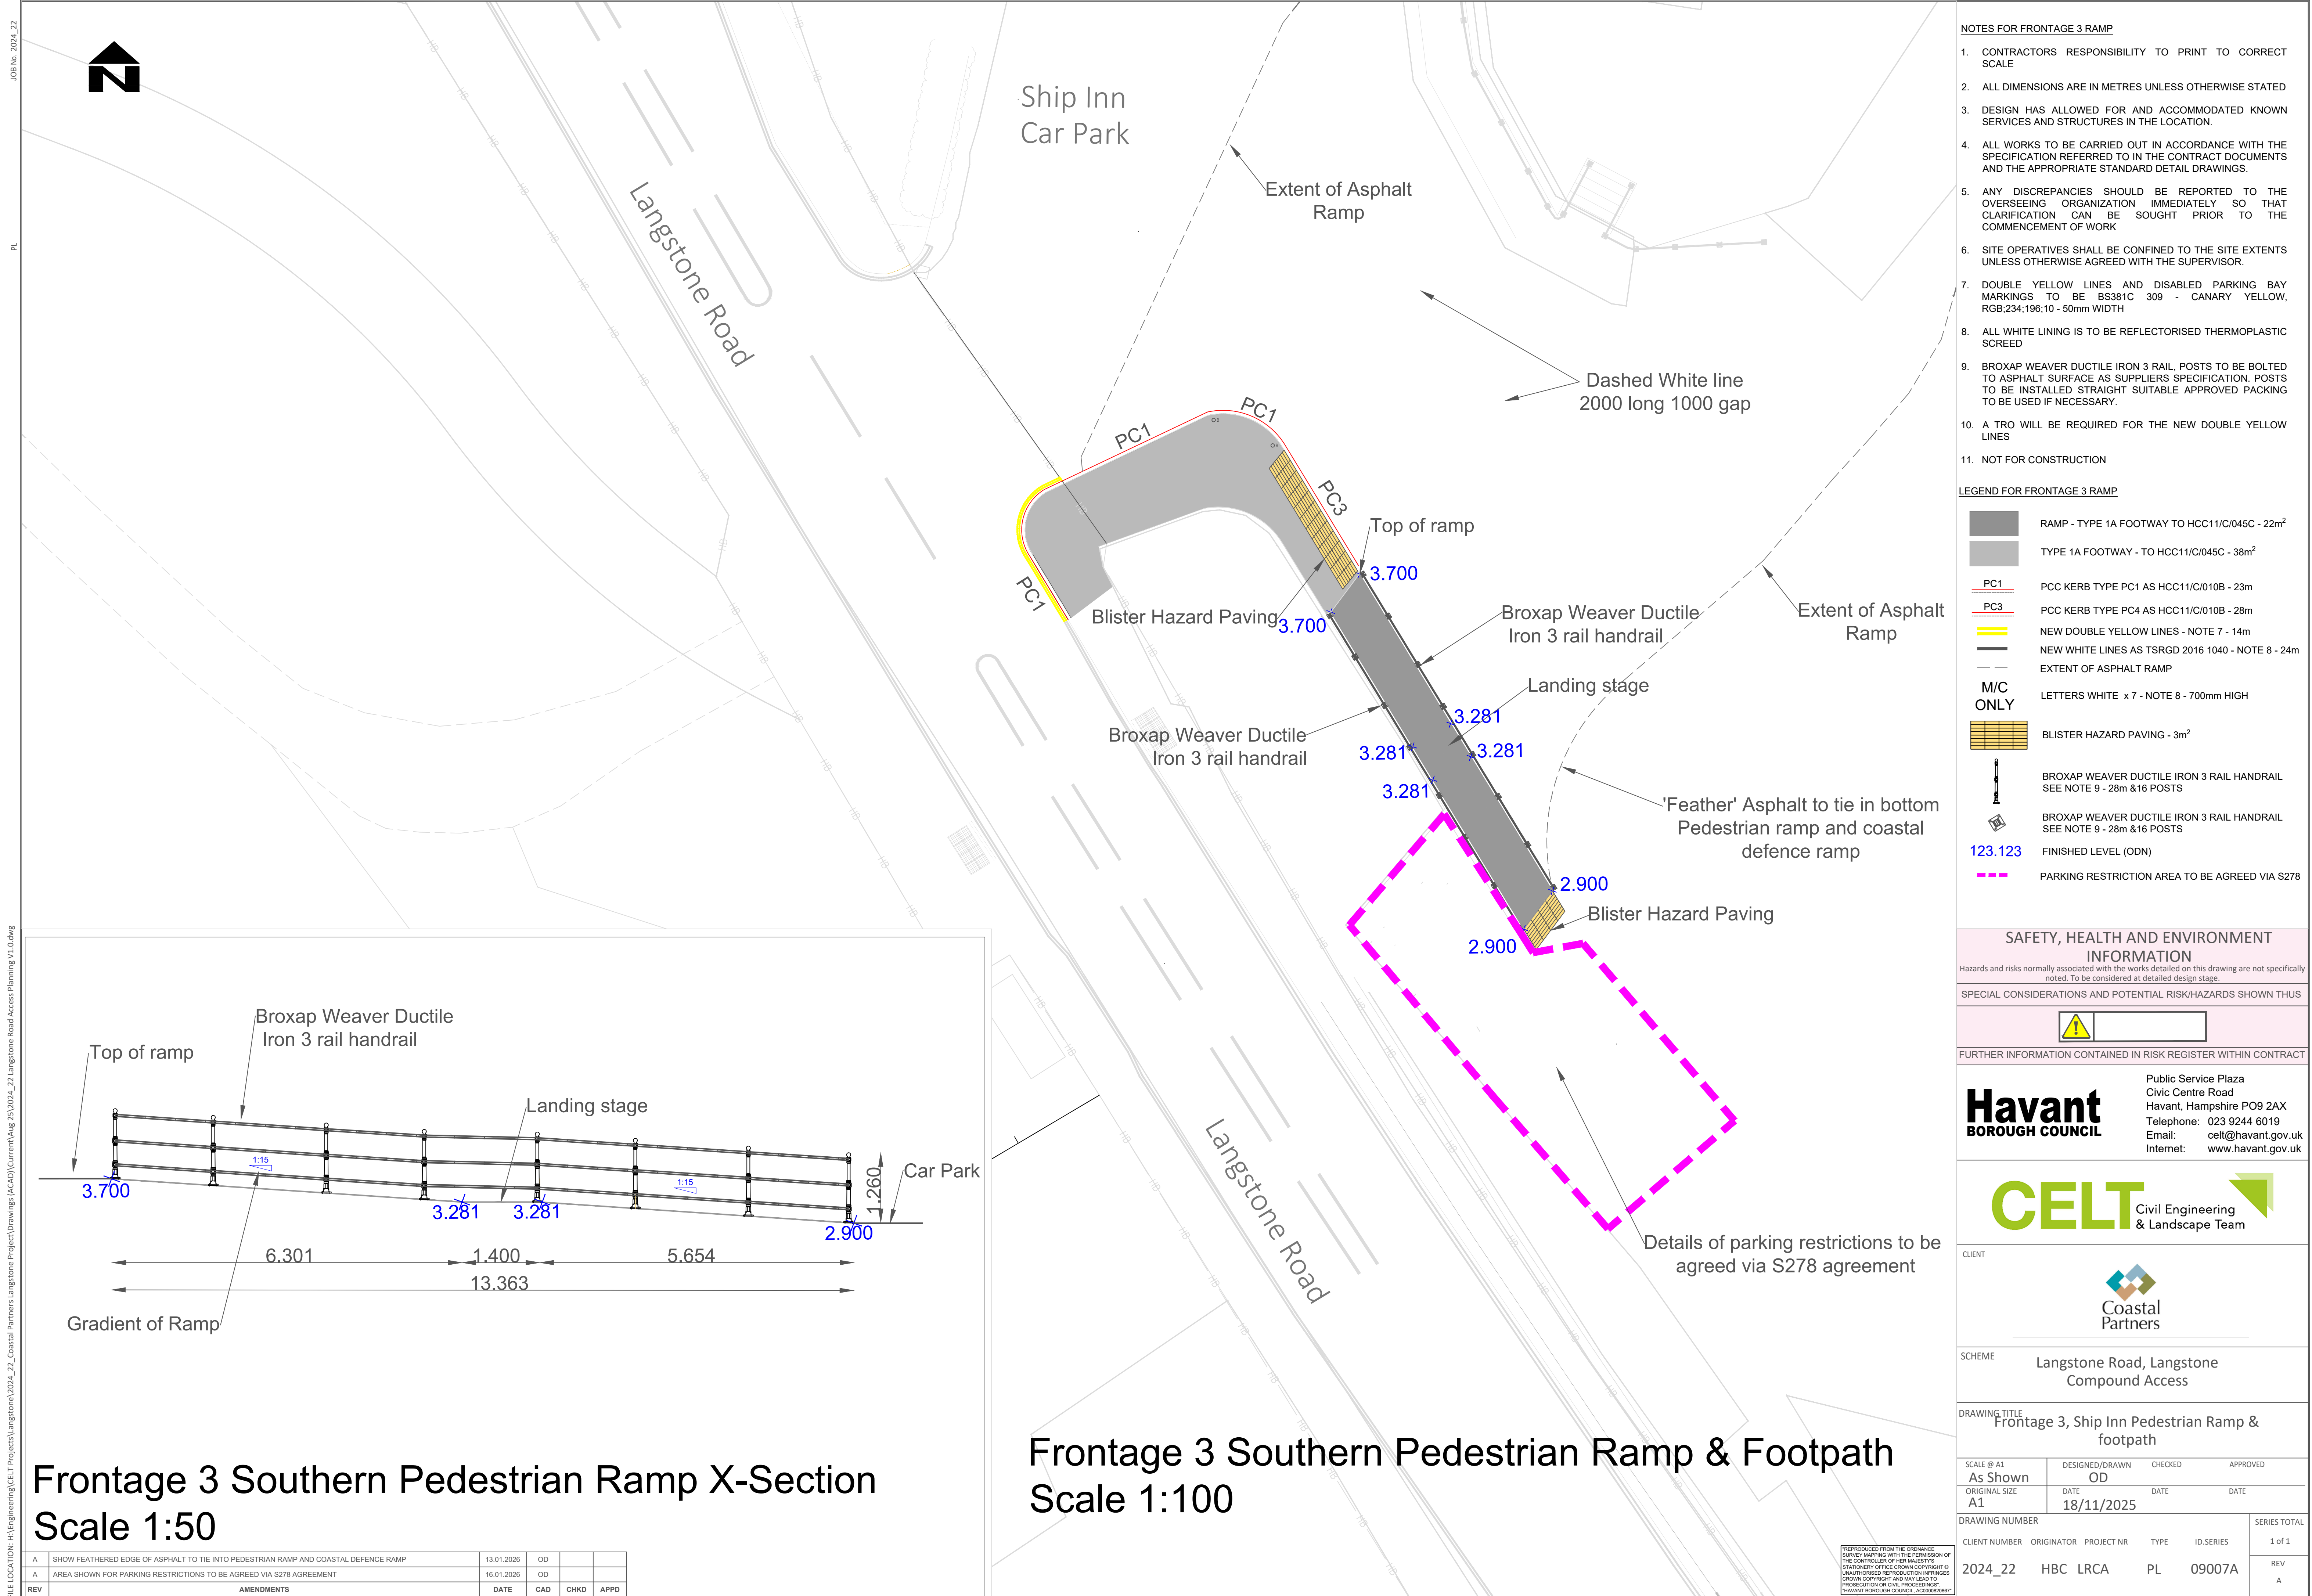

NOTES FOR FRONTAGE 3 RAMP

1. CONTRACTORS RESPONSIBILITY TO PRINT TO CORRECT SCALE
2. ALL DIMENSIONS ARE IN METRES UNLESS OTHERWISE STATED
3. DESIGN HAS ALLOWED FOR AND ACCOMMODATED KNOWN SERVICES AND STRUCTURES IN THE LOCATION.
4. ALL WORKS TO BE CARRIED OUT IN ACCORDANCE WITH THE SPECIFICATION REFERRED TO IN THE CONTRACT DOCUMENTS AND THE APPROPRIATE STANDARD DETAIL DRAWINGS.
5. ANY DISCREPANCIES SHOULD BE REPORTED TO THE OVERSEEING ORGANIZATION IMMEDIATELY SO THAT CLARIFICATION CAN BE SOUGHT PRIOR TO THE COMMENCEMENT OF WORK
6. SITE OPERATIVES SHALL BE CONFINED TO THE SITE EXTENTS UNLESS OTHERWISE AGREED WITH THE SUPERVISOR.
7. DOUBLE YELLOW LINES AND DISABLED PARKING BAY MARKINGS TO BE BS381C 309 - CANARY YELLOW, RGB:234;196;10 - 50mm WIDTH
8. ALL WHITE LINING IS TO BE REFLECTORISED THERMOPLASTIC SCREED
9. BROXAP WEAVER DUCTILE IRON 3 RAIL, POSTS TO BE BOLTED TO ASPHALT SURFACE AS SUPPLIERS SPECIFICATION. POSTS TO BE INSTALLED STRAIGHT SUITABLE APPROVED PACKING TO BE USED IF NECESSARY.
10. A TRO WILL BE REQUIRED FOR THE NEW DOUBLE YELLOW LINES
11. NOT FOR CONSTRUCTION

LEGEND FOR FRONTAGE 3 RAMP

- RAMP - TYPE 1A FOOTWAY TO HCC11/C/045C - 22m²
- TYPE 1A FOOTWAY - TO HCC11/C/045C - 38m²
- PCC KERB TYPE PC1 AS HCC11/C/010B - 23m
- PCC KERB TYPE PC4 AS HCC11/C/010B - 28m
- NEW DOUBLE YELLOW LINES - NOTE 7 - 14m
- NEW WHITE LINES AS TSRGD 2016 1040 - NOTE 8 - 24m
- EXTENT OF ASPHALT RAMP
- LETTERS WHITE x 7 - NOTE 8 - 700mm HIGH
- BLISTER HAZARD PAVING - 3m²
- BROXAP WEAVER DUCTILE IRON 3 RAIL HANDRAIL SEE NOTE 9 - 28m & 16 POSTS
- BROXAP WEAVER DUCTILE IRON 3 RAIL HANDRAIL SEE NOTE 9 - 28m & 16 POSTS
- FINISHED LEVEL (ODN)
- PARKING RESTRICTION AREA TO BE AGREED VIA S278

SAFETY, HEALTH AND ENVIRONMENT INFORMATION

Hazards and risks normally associated with the works detailed on this drawing are not specifically noted. To be considered at detailed design stage.

SPECIAL CONSIDERATIONS AND POTENTIAL RISK/HAZARDS SHOWN THUS



FURTHER INFORMATION CONTAINED IN RISK REGISTER WITHIN CONTRACT

Havant
BOROUGH COUNCIL

Public Service Plaza
Civic Centre Road
Havant, Hampshire PO9 2AX
Telephone: 023 9244 6019
Email: celt@havant.gov.uk
Internet: www.havant.gov.uk

CELT

Civil Engineering
& Landscape Team

CLIENT

Coastal Partners

SCHEME

Langstone Road, Langstone Compound Access

DRAWING TITLE

Frontage 3, Ship Inn Pedestrian Ramp & footpath

SCALE @ A1	DESIGNED/DRAWN	CHECKED	APPROVED
As Shown	OD		
ORIGINAL SIZE	DATE	DATE	DATE
A1	18/11/2025		

DRAWING NUMBER	CLIENT NUMBER	ORIGINATOR	PROJECT NR	TYPE	ID.SERIES	SERIES TOTAL
	2024_22	HBC	LRCA	PL	09007A	1 of 1
						REV A

Frontage 3 Southern Pedestrian Ramp X-Section Scale 1:50

REV	AMENDMENTS	DATE	CAD	CHKD	APPD
A	SHOW FEATHERED EDGE OF ASPHALT TO TIE INTO PEDESTRIAN RAMP AND COASTAL DEFENCE RAMP	13.01.2026	OD		
A	AREA SHOWN FOR PARKING RESTRICTIONS TO BE AGREED VIA S278 AGREEMENT	16.01.2026	OD		

Frontage 3 Southern Pedestrian Ramp & Footpath Scale 1:100

REPRODUCED FROM THE ORDINANCE SURVEY MAPS WITH THE PERMISSION OF THE CONTROLLER OF HER MAJESTY'S STATIONERY OFFICE. CROWN COPYRIGHT IS AUTHORISED REPRODUCTION INFRINGES CROWN COPYRIGHT AND MAY LEAD TO PROSECUTION ON CIVIL PROCEEDINGS. HAVANT BOROUGH COUNCIL, AC0000838667