


FILE LOCATION: H:\Engineering\CELT Projects\Langstone\Langstone\2024_22_Coastal Partners Langstone Project\Drawings\ACAD\Current\Langstone Road Access Planning V1.0.dwg



PL

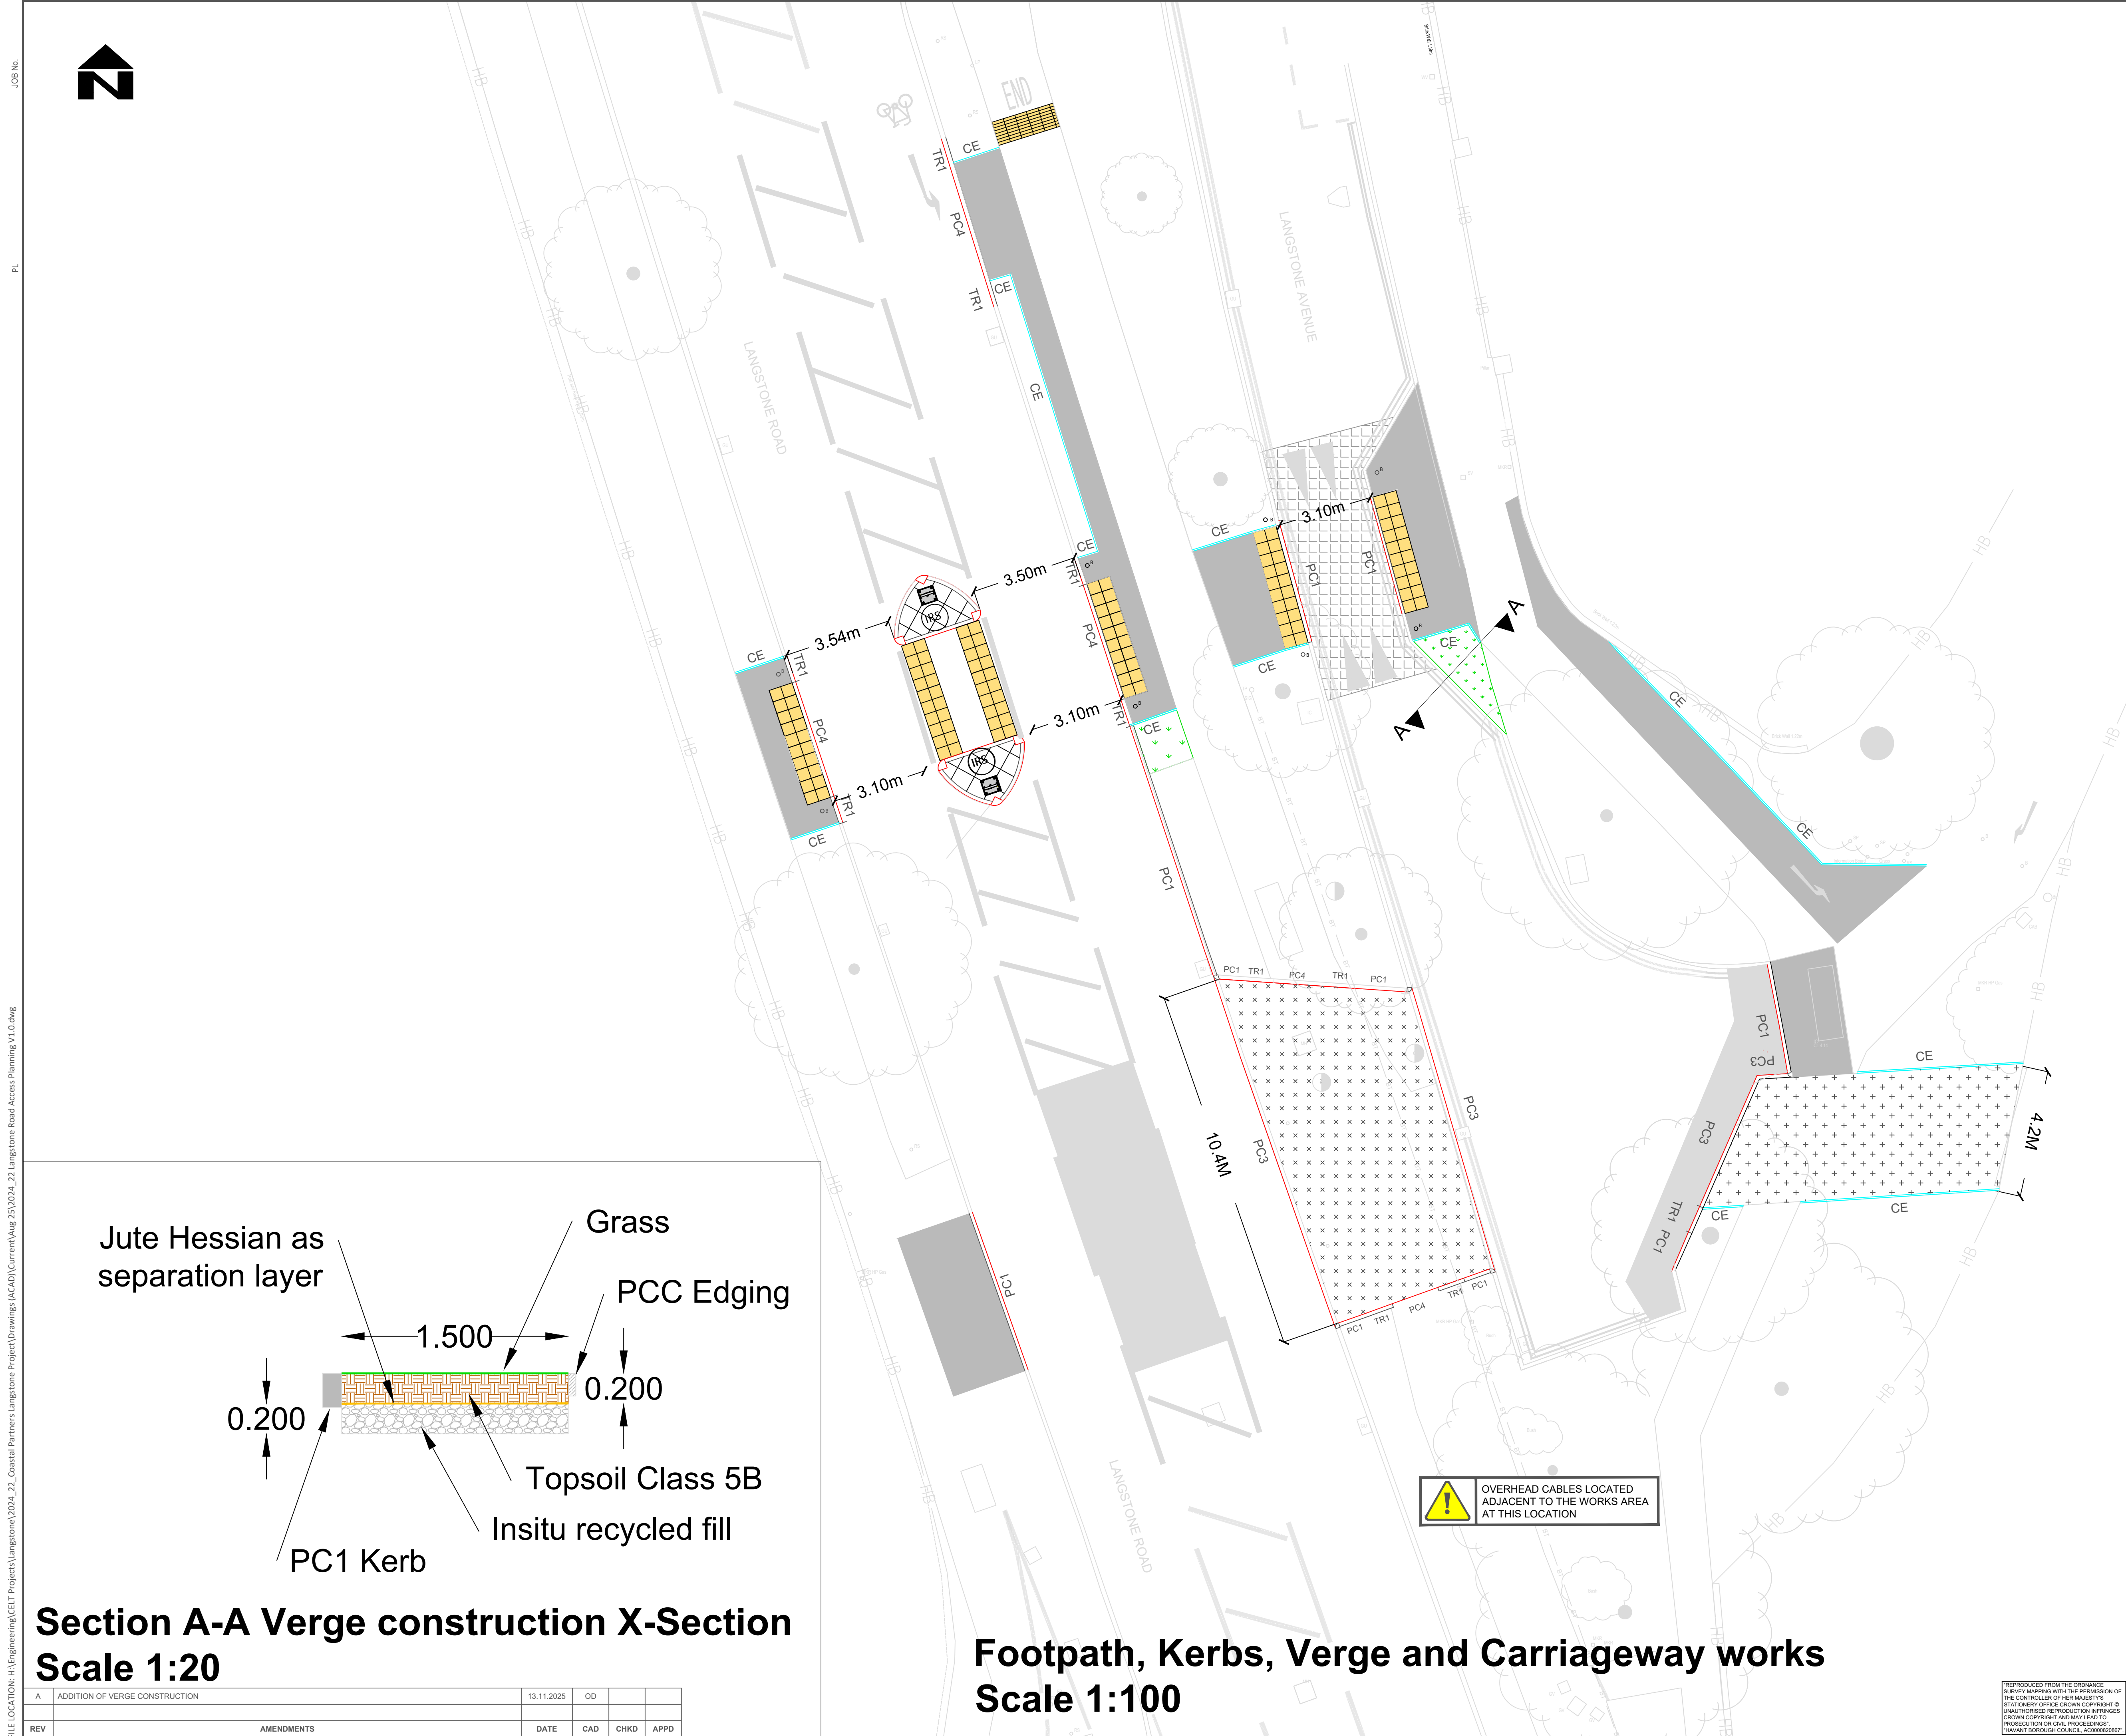

Section A-A Verge construction X-Section Scale 1:20

A	ADDITION OF VERGE CONSTRUCTION	13.11.2025	OD		
REV	AMENDMENTS	DATE	CAD	CHKD	APPD

Footpath, Kerbs, Verge and Carriageway works Scale 1:100

NOTES FOR GENERAL ARRANGEMENT

1. CONTRACTORS RESPONSIBILITY TO PRINT TO CORRECT SCALE
2. ALL DIMENSIONS ARE IN METRES UNLESS OTHERWISE STATED
3. DESIGN HAS ALLOWED FOR AND ACCOMMODATED KNOWN SERVICES AND STRUCTURES IN THE LOCATION.
4. ALL WORKS TO BE CARRIED OUT IN ACCORDANCE WITH THE SPECIFICATION REFERRED TO IN THE CONTRACT DOCUMENTS AND THE APPROPRIATE STANDARD DETAIL DRAWINGS.
5. ANY DISCREPANCIES SHOULD BE REPORTED TO THE OVERSEEING ORGANIZATION IMMEDIATELY SO THAT CLARIFICATION CAN BE SOUGHT PRIOR TO THE COMMENCEMENT OF WORK
6. SITE OPERATIVES SHALL BE CONFINED TO THE SITE EXTENTS UNLESS OTHERWISE AGREED WITH THE SUPERVISOR.
7. NOT FOR CONSTRUCTION

LEGEND FOR FOOTWAY & KERBS

	CARRIAGEWAY REPAIR TYPE B3 AS HCC11/M/030C 51m²
	RAISED TABLE AS HCC11/C/090D - 28m²
	TYPE 1A FOOTWAY - TO HCC11/C/045C - 96m²
	VEHICULAR CROSSING AS SECTION B-B HCC11/C/130 97m²
	NEW GRASS VERGE - 7m²
	TOPSOIL CLASS 5B - 7m²
	INSITU RECYCLED FILL - 1m³
	PC1 KERB SEE DWG 2024_22_HBC_LRCA_PL_11001
	PCC EDGING SEE DWG 2024_22_HBC_LRCA_PL_11001
	BLISTER TACTILE PAVING - 20m²
	BLISTER HAZARD PAVING - 2m²
	PCC KERB TYPE PC1 AS HCC11/C/010B - 26m
	PCC KERB TYPE PC4 AS HCC11/C/010B - 28m
	PCC KERB TYPE PC4 AS HCC11/C/010B - 16m
	TRANSITION KERB AS HCC11/C/010B - 11m
	PCC EDGING TYPE EF AS HCC11/C/045C - 52m
	QUADRANT KERB AS HCC11/C/010B - 5n°
	HIGHWAY BOUNDARY
	NEW PLASTIC BOLLARDS AS HCC11/C/135C - 8n°
	JUTE HESSIAN AS SEPARATION LAYER - 4m²
	GRASS VERGE PLANTED AREA SEE NOTE 6 - 4m²
	NEW TRAFFIC ISLAND TYPE 9B AS HCC11/C/080C

SAFETY, HEALTH AND ENVIRONMENT INFORMATION

Hazards and risks normally associated with the works detailed on this drawing are not specifically noted. To be considered at detailed design stage.

SPECIAL CONSIDERATIONS AND POTENTIAL RISK/HAZARDS SHOWN THUS



FURTHER INFORMATION CONTAINED IN RISK REGISTER WITHIN CONTRACT

Havant
BOROUGH COUNCIL

Public Service Plaza
Civic Centre Road
Havant, Hampshire PO9 2AX
Telephone: 023 9244 6019
Email: celt@havant.gov.uk
Internet: www.havant.gov.uk

CELT Civil Engineering
& Landscape Team

CLIENT



SCHEME Langstone Road, Langstone
Compound Access

DRAWING TITLE Footpath, Kerbs, Verge and
Carriageway works

SCALE @ A1 As Shown	DESIGNED/DRAWN OD	CHECKED SM	APPROVED SW
ORIGINAL SIZE A1	DATE 22/08/2025	DATE 02/09/2025	DATE 08/09/2025

DRAWING NUMBER	CLIENT NUMBER	ORIGINATOR	PROJECT NR	TYPE	ID.SERIES	SERIES TOTAL
	2024_22	HBC	LRCA	PL	11001	1 of 1
						REV A

REPRODUCED FROM THE ORDNANCE
SURVEY MAPING WITH THE PERMISSION OF
THE CONTROLLER OF HER MAJESTY'S
STATIONERY OFFICE CROWN COPYRIGHT IS
MAINTAINED. REPRODUCTION INFRINGES
CROWN COPYRIGHT AND MAY LEAD TO
PROSECUTION ON CIVIL PROCEEDINGS.
HAVANT BOROUGH COUNCIL, AC0008086P