


028 No. 2024_22 PL
FILE LOCATION: H:\Engineering\CELT Projects\Langstone\Langstone\2024_22_Coastal Partners Langstone Project\Drawings (ACAD)\Current\Aug 25\2024_22_Langstone Road Access Planning V1.0.dwg

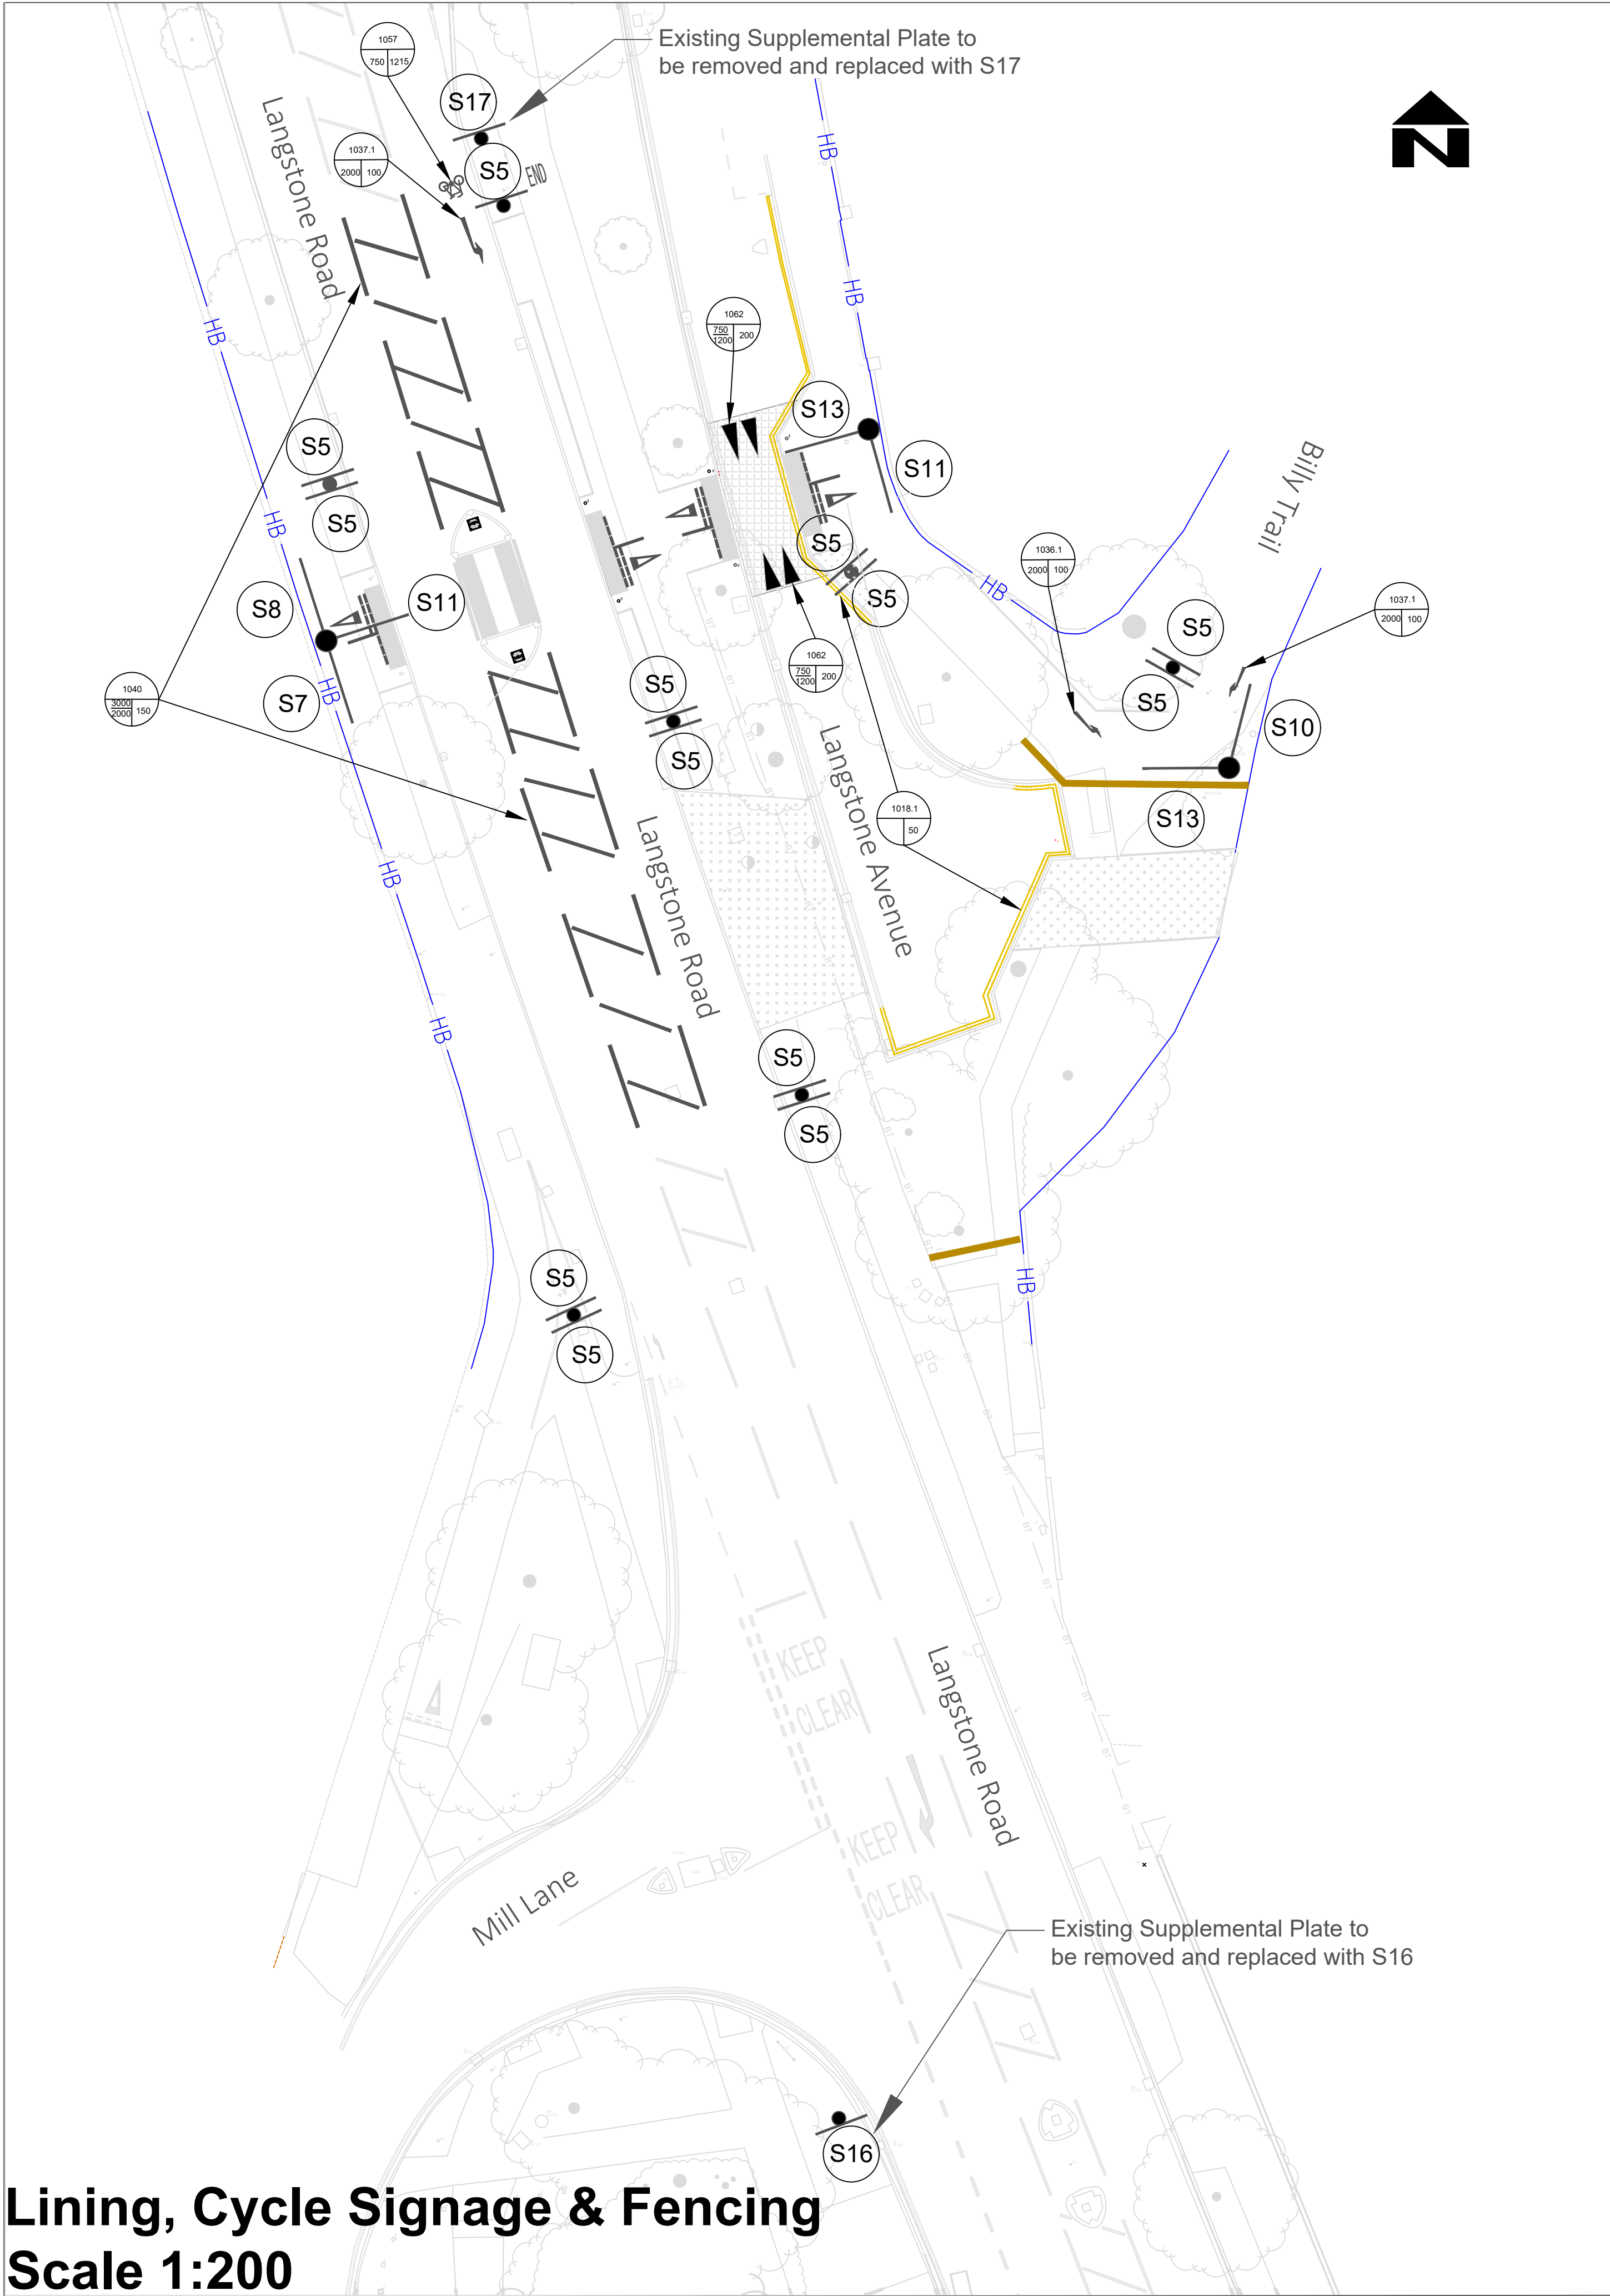

S5		X 11
S7		X 1
S8		X 1
S10		X 1
S11		X 2
S13		X 2
S16		X 1
S17		X 1

Cycle Signage Schedule

Scale NTS

- NOTES FOR CYCLE SIGNAGE
- CONTRACTORS RESPONSIBILITY TO PRINT TO CORRECT SCALE
 - ALL DIMENSIONS ARE IN METRES UNLESS OTHERWISE STATED
 - DESIGN HAS ALLOWED FOR AND ACCOMMODATED KNOWN SERVICES AND STRUCTURES IN THE LOCATION.
 - ALL WORKS TO BE CARRIED OUT IN ACCORDANCE WITH THE SPECIFICATION REFERRED TO IN THE CONTRACT DOCUMENTS AND THE APPROPRIATE STANDARD DETAIL DRAWINGS.
 - ANY DISCREPANCIES SHOULD BE REPORTED TO THE OVERSEEING ORGANIZATION IMMEDIATELY SO THAT CLARIFICATION CAN BE SOUGHT PRIOR TO THE COMMENCEMENT OF WORK
 - SITE OPERATIVES SHALL BE CONFINED TO THE SITE EXTENTS UNLESS OTHERWISE AGREED WITH THE SUPERVISOR.
 - ALL SIGNS TO BE AS TRAFFIC SIGNS REGULATIONS AND GENERAL DIRECTIONS (TSRGD) 2016.
 - DOUBLE YELLOW LINES AND DISABLED PARKING BAY MARKINGS TO BE BS381C 309 - CANARY YELLOW, RGB:234;196;10 - 50mm WIDTH
 - ALL WITH THE LINING IS TO BE REFLECTORISED THERMOPLASTIC SCREED
 - A TRO WILL BE REQUIRED FOR THE NEW DOUBLE YELLOW LINES
 - ALL POSTS AND FOUNDATIONS TO BE AS HCC11/C/155B.
 - NOT FOR CONSTRUCTION

- LEGEND FOR CYCLE SIGNAGE
- TWO FINGER POST - LINE IS DIRECTION OF SIGN X 2
 - THREE FINGER POST - LINE IS DIRECTION OF SIGN X 1
 - POST WITH DOUBLE SIGN - LINE IS FACING DIRECTION OF SIGN X 6
 - POST WITH SINGLE SIGN - LINE IS FACING DIRECTION OF SIGN X 3
 - NEW DOUBLE YELLOW LINES - NOTE 8 - 90m
 - NEW WHITE LINES AS TSRGD 2016 1040 - NOTE 9 - 112m
 - TIMBER POST AND 3 RAIL FENCE AS HCC11/C/150B - 17m
 - HIGHWAY BOUNDARY
 - END LETTERS WHITE (BS EN 1436) x 3 - NOTE 9 - 700mm HIGH
 - CYCLE GIVE WAY LINES AS TSRGD 2016 1003B & 1023B x 4 - NOTE 9 - 4m²
 - DIRECTION ARROWS TSRGD 2016 1036.1 X 2 & 1037.1 x 1 - NOTE 9 - 1m²
 - CYCLE SYMBOL TSRGD 2016 1057 X 1 - NOTE 9 - 1m²
 - ROAD HUMPS TSRGD 2016 1062 X 4 - NOTE 9 - 3m²
 - MARK GAP
 - DIAGRAM No.
 - LINING REFERENCE
 - LINE WIDTH

SAFETY, HEALTH AND ENVIRONMENT INFORMATION

Hazards and risks normally associated with the works detailed on this drawing are not specifically noted. To be considered at detailed design stage.

SPECIAL CONSIDERATIONS AND POTENTIAL RISK/HAZARDS SHOWN THUS

FURTHER INFORMATION CONTAINED IN RISK REGISTER WITHIN CONTRACT

Havant
BOROUGH COUNCIL

Public Service Plaza
Civic Centre Road
Havant, Hampshire PO9 2AX
Telephone: 023 9244 6019
Email: celt@havant.gov.uk
Internet: www.havant.gov.uk

CELT Civil Engineering & Landscape Team

CLIENT

Coastal Partners

SCHEME

Langstone Road, Langstone Compound Access

DRAWING TITLE

Lining, Cycle Signage & Fencing

SCALE @ A1	DESIGNED/DRAWN	CHECKED	APPROVED
As Shown	OD		
ORIGINAL SIZE	DATE	DATE	DATE
A1	13/11/2025		

DRAWING NUMBER	SERIES TOTAL
CLIENT NUMBER	1 of 1
ORIGINATOR	REV
PROJECT NR	A
TYPE	
ID.SERIES	

2024_22	HBC	LRCA	PL	12001
---------	-----	------	----	-------

REPRODUCED FROM THE ORDINANCE SURVEY MAPS WITH THE PERMISSION OF THE CONTROLLER OF HER MAJESTY'S STATIONERY OFFICE. CROWN COPYRIGHT IS UNAUTHORISED REPRODUCTION INFRINGES CROWN COPYRIGHT AND MAY LEAD TO PROSECUTION OR CIVIL PROCEEDINGS. HAVANT BOROUGH COUNCIL, AC00008386P