

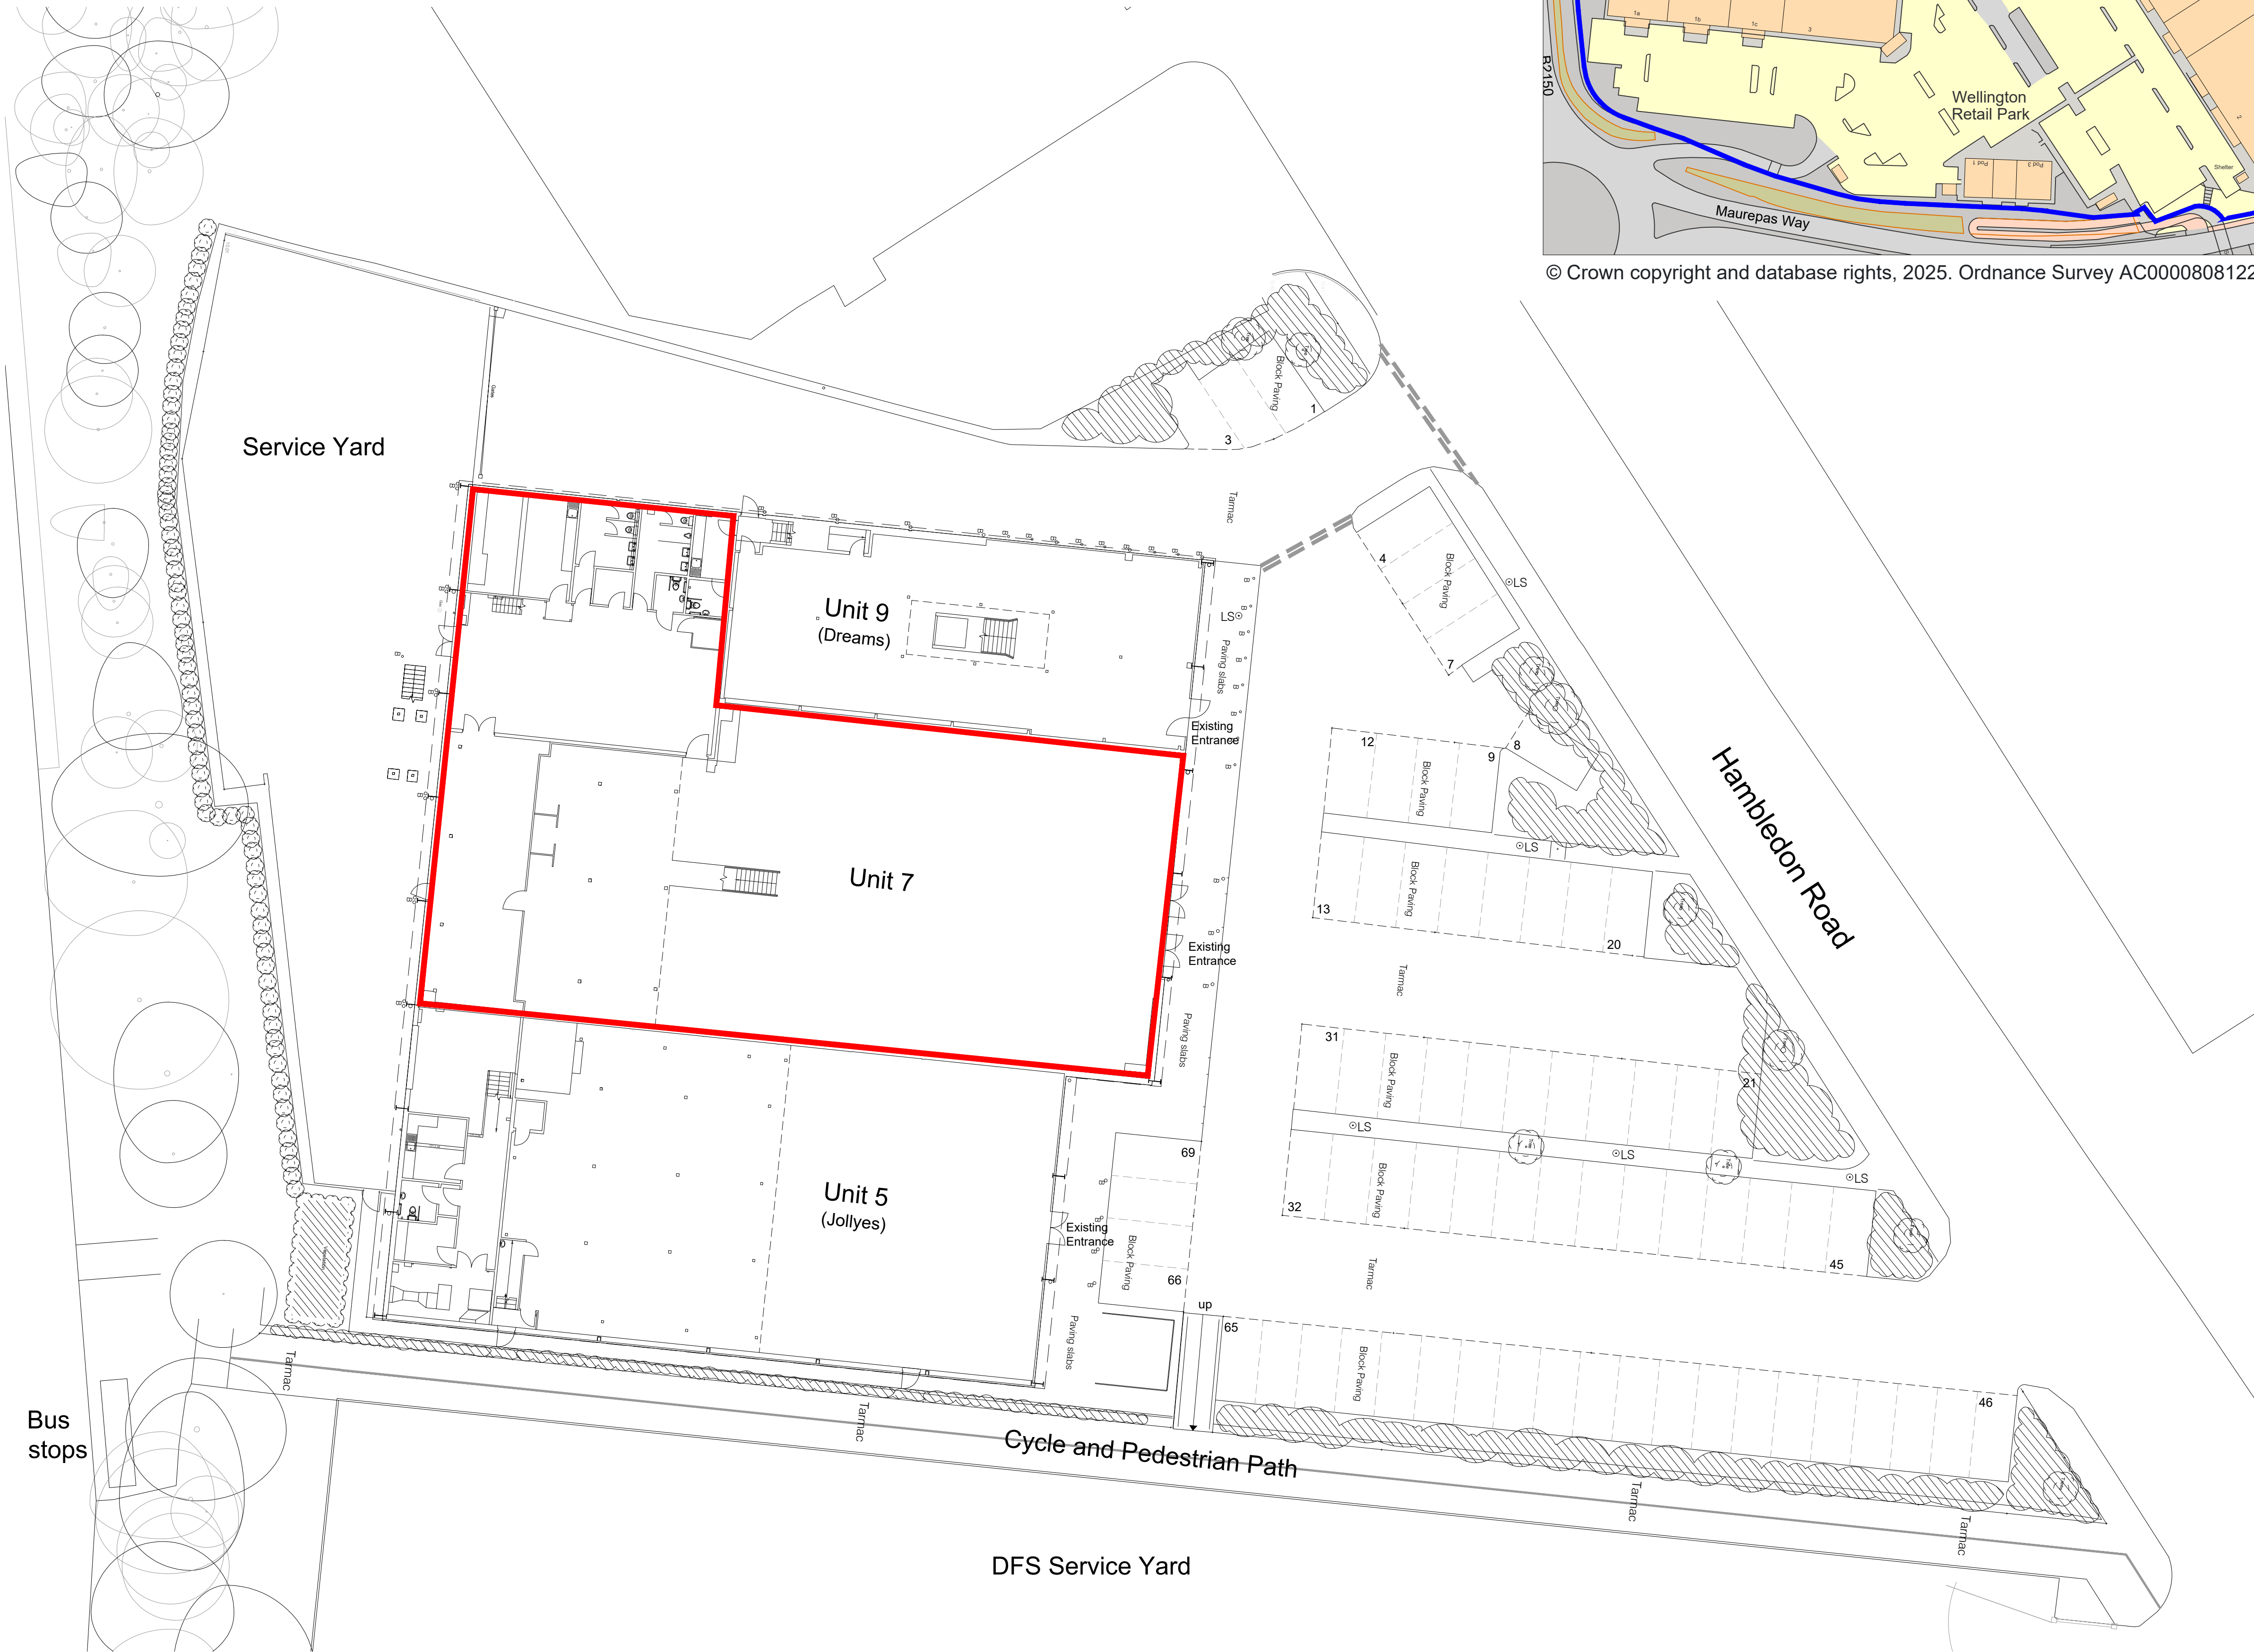


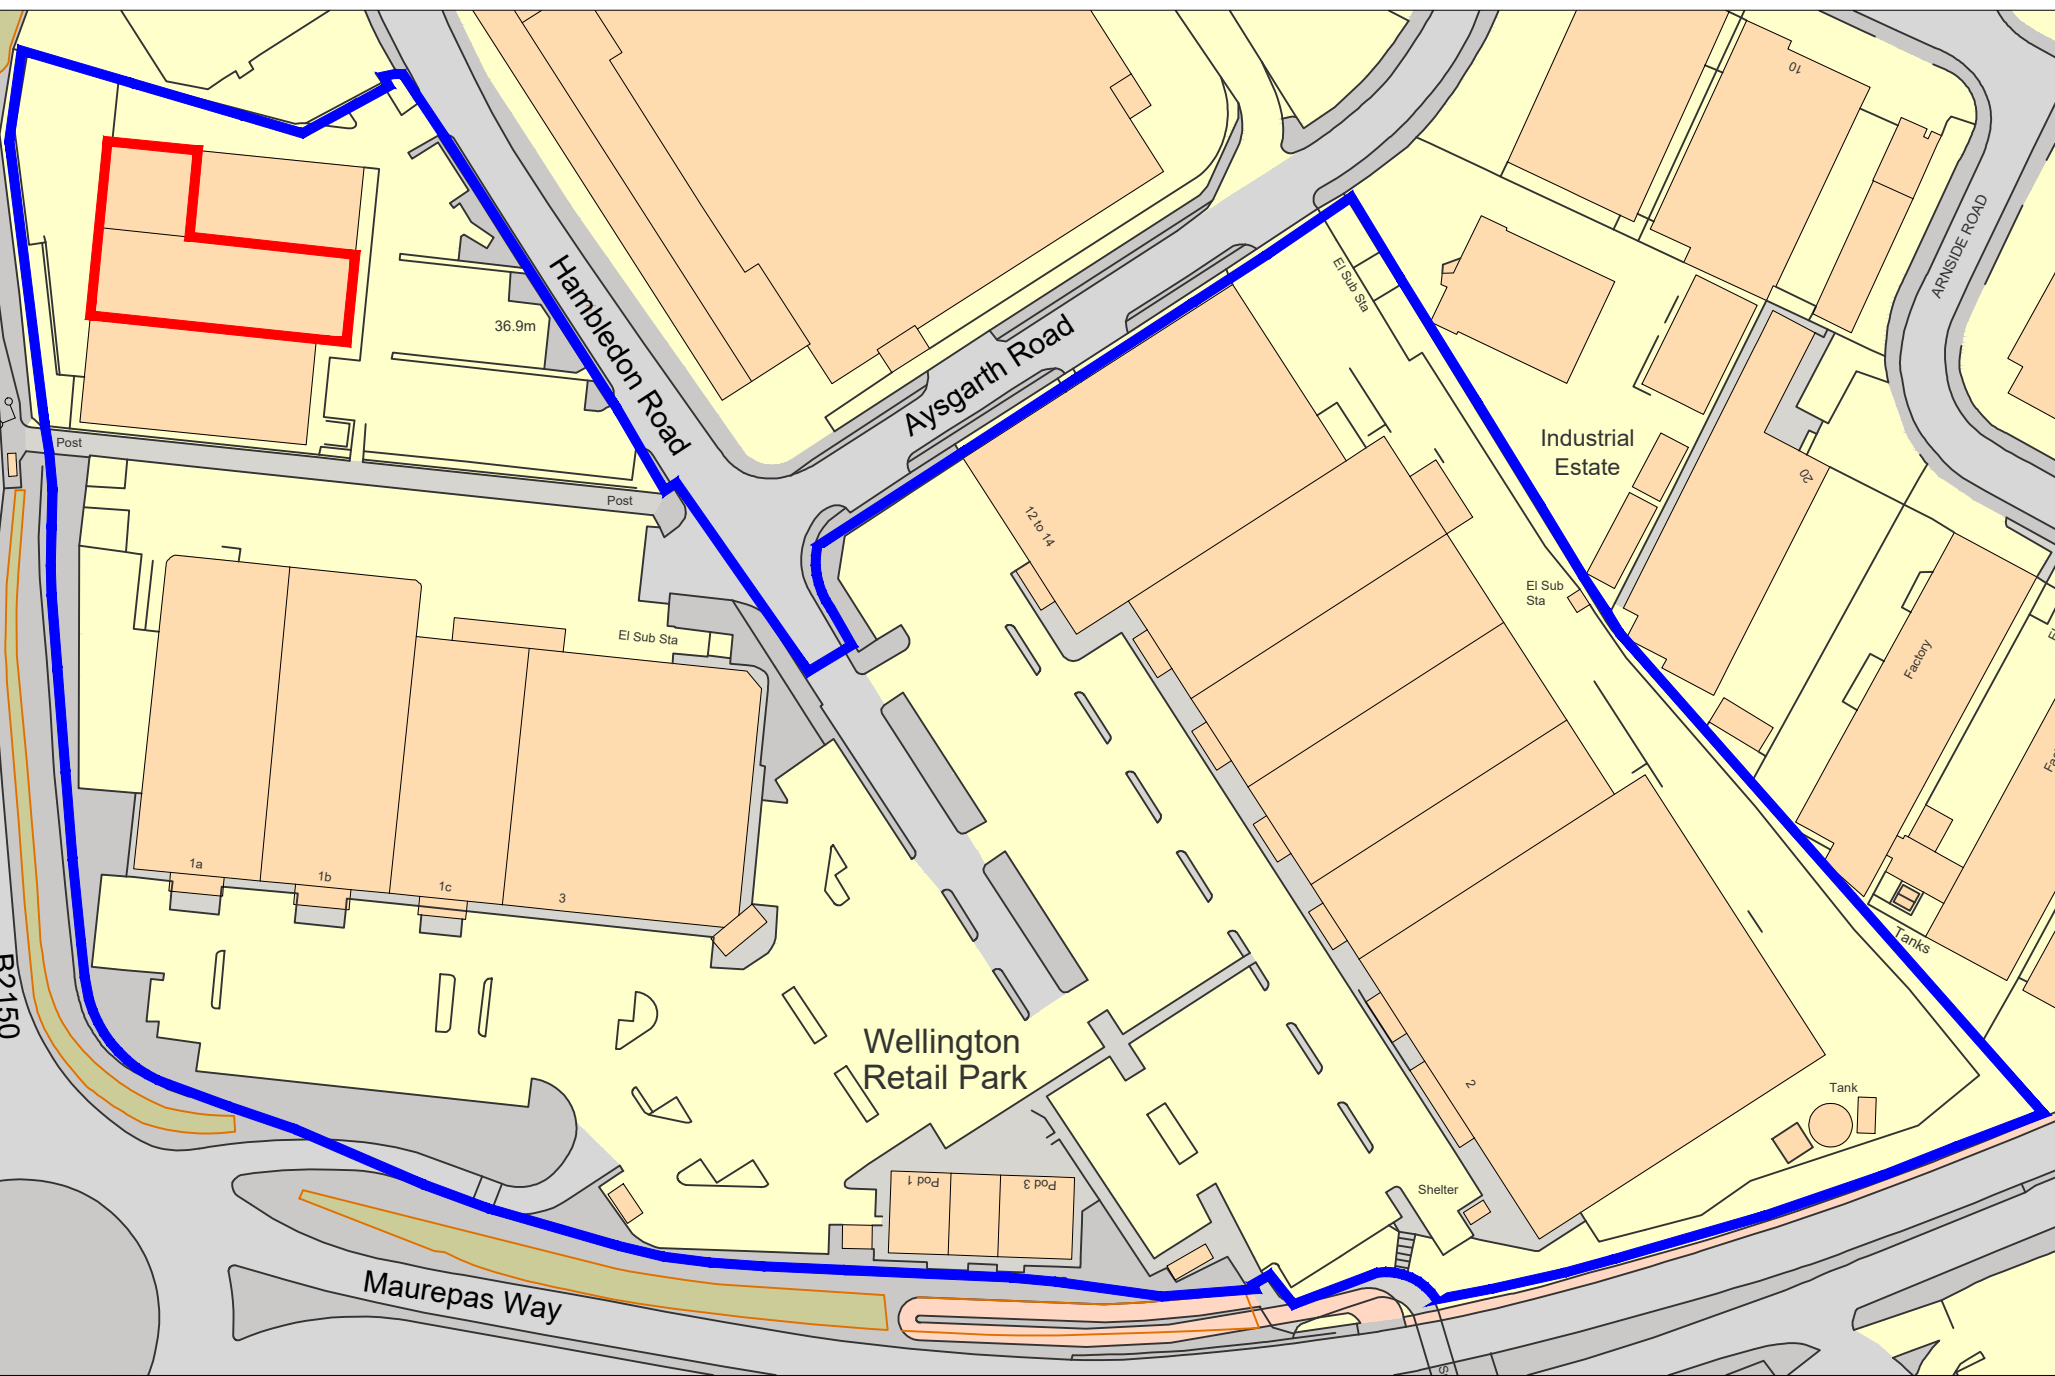

© Crown copyright and database rights, 2025. Ordnance Survey AC0000808122 Created using Plans by Emapsite

Location Plan
Scale 1:1250

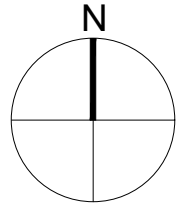

- Key:**
- ⊙ LS - Lamp Stand
 - B - Bollard
 - ⊙ - Existing Trees
 - ▨ - Existing Landscaped Areas

PLANNING

CLIENT
BL Wellington Limited Limited

PROJECT TITLE
**Wellington Retail Park
Halfords Block
Waterlooville PO7 7FG**

DRAWING TITLE
**Location Plan and
Existing Block Plan**


DATE
Jan 2026

SCALE
1:200@ A1 216-PL5-100.P1

Denning Male Polisano
Chartered Architects

Ferneberga House
Alexandra Road
Farnborough
Hampshire GU14 6DQ

T +44 (0) 1252 318448
www.dmp-architects.co.uk

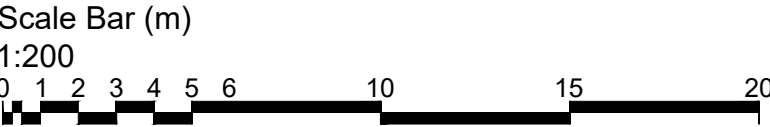

Existing Block Plan
scale 1:200

REVISION	DATE	BY
P1 PRELIMINARY ISSUE	16/01/26	SL

GENERAL NOTES

This drawing must not be scaled
All dimensions must be checked on site
All setting out to be checked on site
All levels must be checked on site and their datum confirmed
This drawing must be read in conjunction with the relevant specification clauses
This drawing must not be used for land transfer purposes

©Denning Male Polisano

DRAWING NOTES

P. refers to Preliminary Drawing
T. refers to Tender Drawing
C. refers to Construction Drawing