

**GENERAL NOTES**

Dimensions to be checked on site before commencing work. Any discrepancies shall be reported to the architect immediately.


Do not scale from these drawings except for planning purposes. Use figured dimensions only.

**ACCOMPANYING DOCUMENTATION**


All details shown on Helyer Davies Architects drawings are to be read in conjunction with the project specification and other consultants drawings and details.




SIDE ELEVATION  
[EAST]1:50

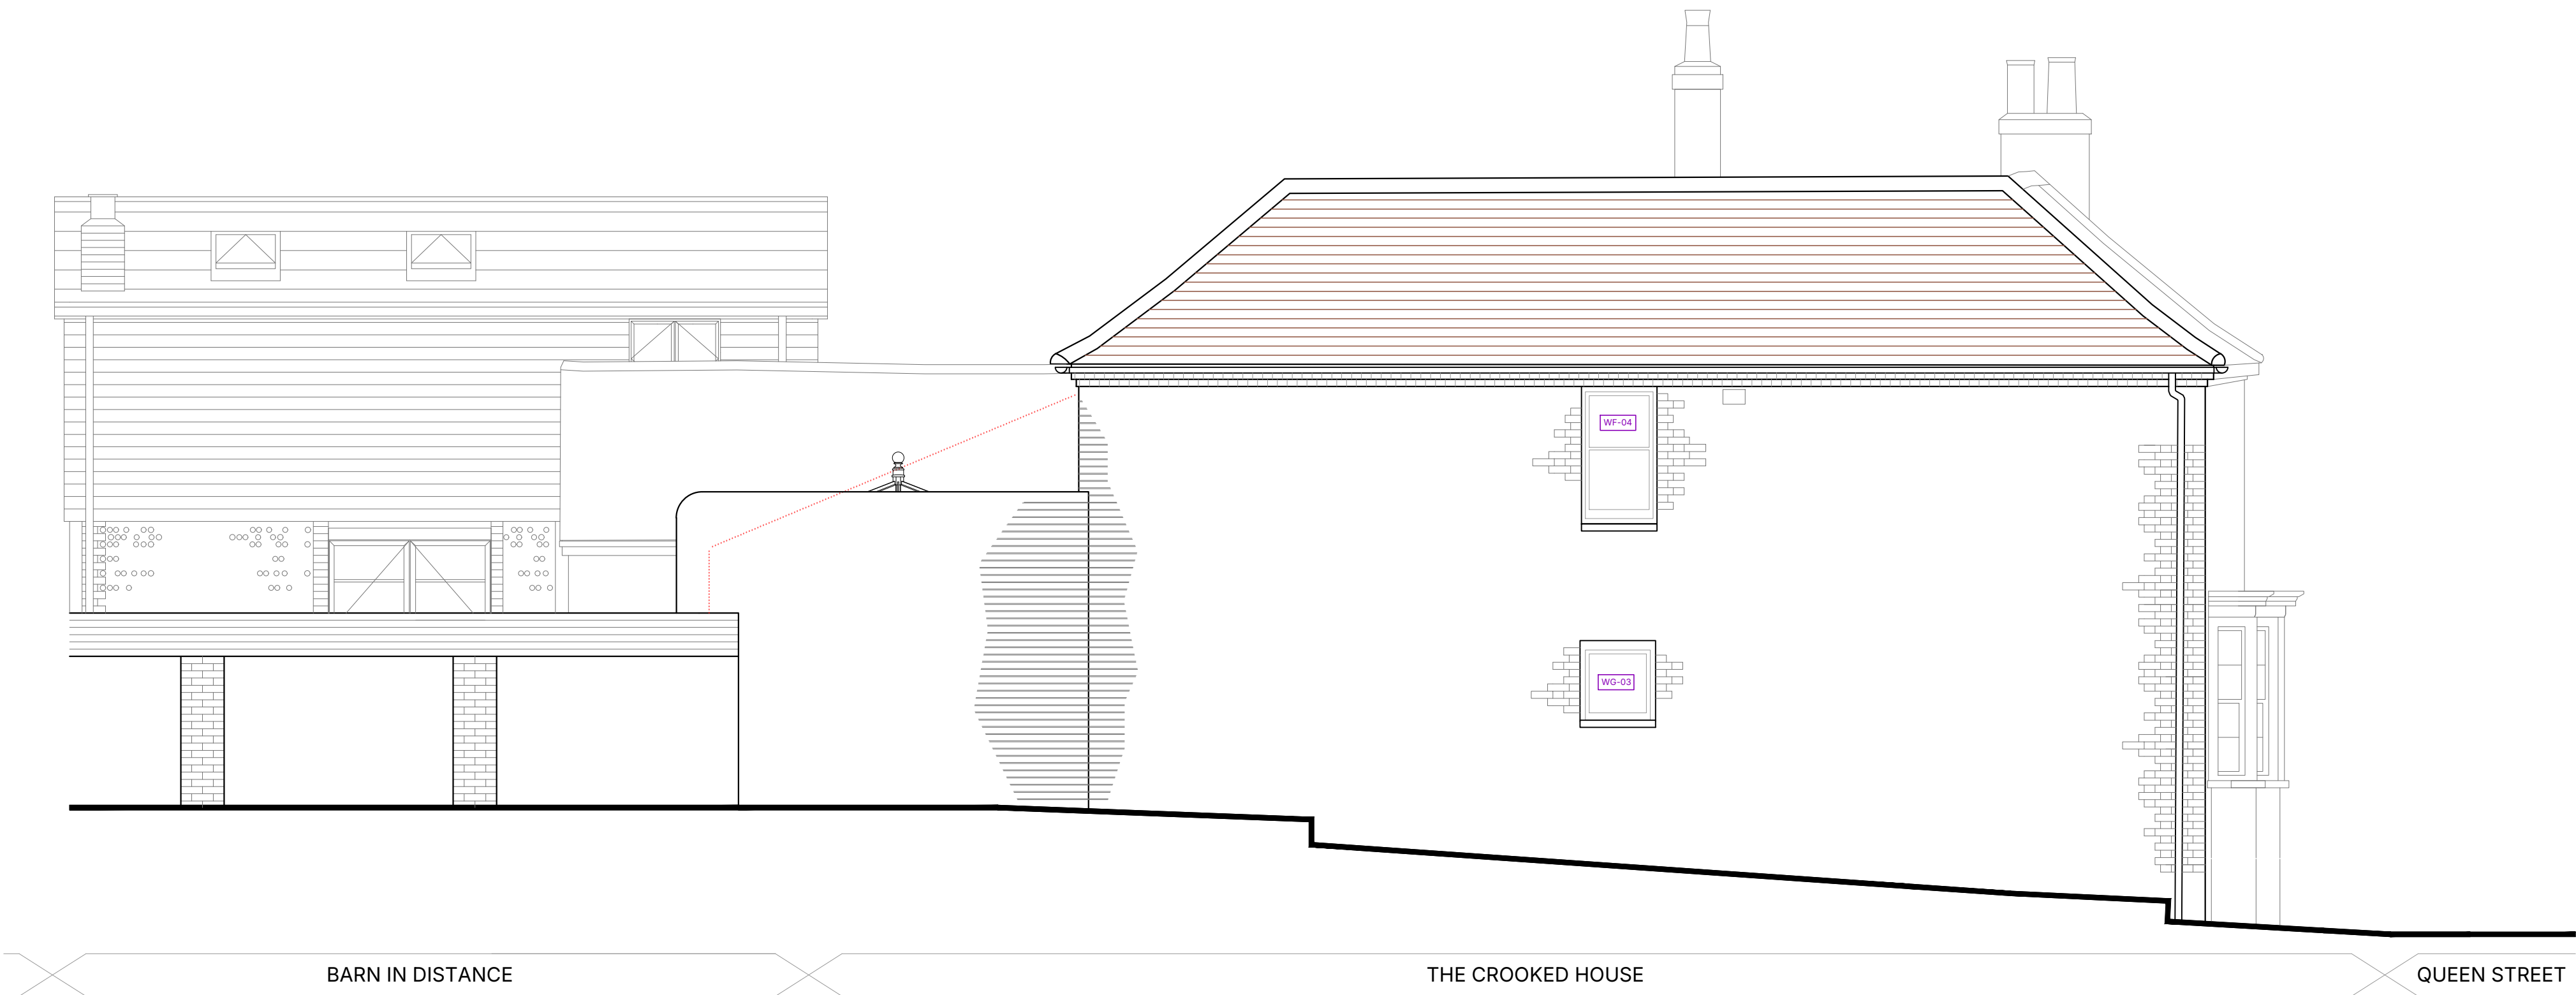

SIDE ELEVATION  
[WEST]1:50

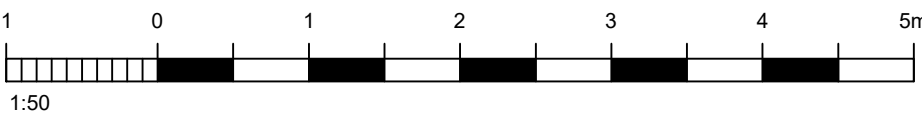

| REV | DATE | AMENDMENT | DRAWN |
|-----|------|-----------|-------|
|     |      |           |       |

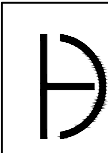 Helyer Davies Architects

www.hdarchitects.co.uk  
mail@hdarchitects.co.uk  
01243 370 715

Unit 1 The Old Flour Mill - Queen St  
Emsworth - PO10 7BT

PROJECT

THE CROOKED HOUSE, 21 QUEEN STREET  
EMSWORTH, HAMPSHIRE, PO10 7BJ

DRAWING  
MAIN HOUSE ELEVATIONS  
-

SCALE  
As noted @A1  
-

|                            |             |
|----------------------------|-------------|
| DATE<br>Nov-25             | DRAWN<br>PP |
| DRAWING No.<br>24130 - 105 | REV         |