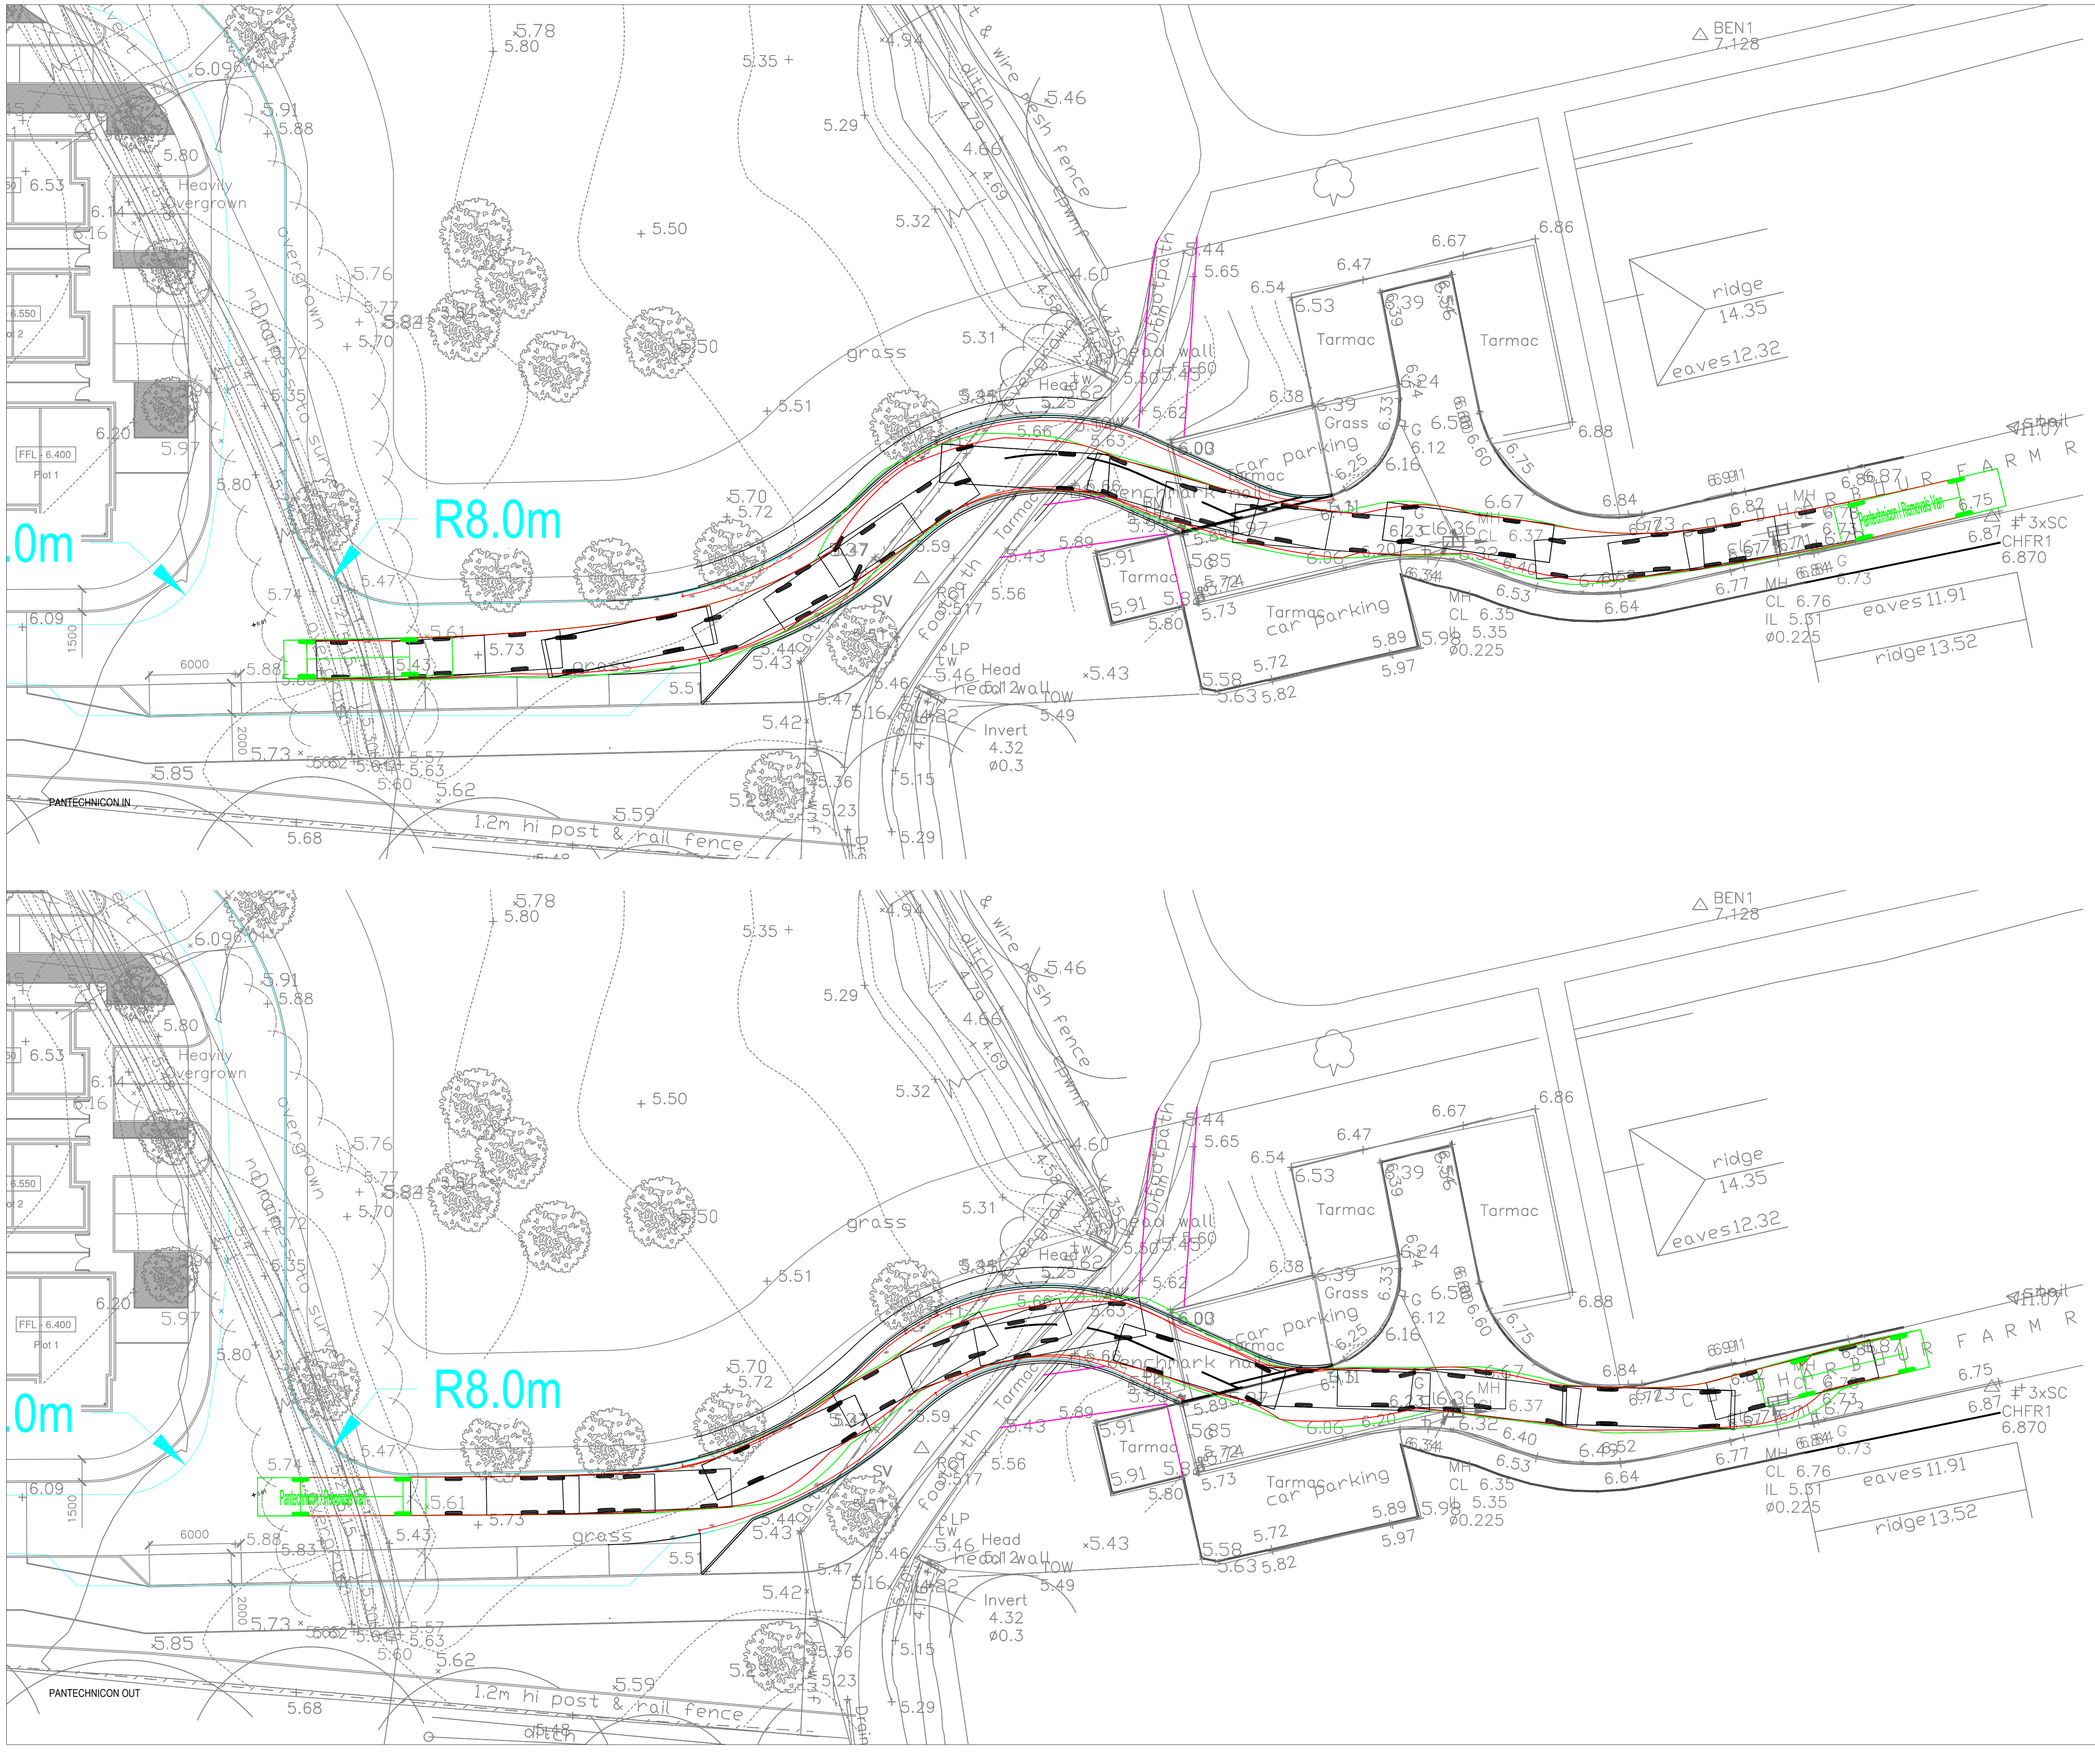

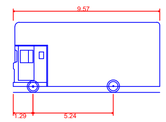

DB32 Pantechnicon	
Overall Length	9.570m
Overall Width	2.520m
Overall Body Height	4.571m
Min Body Ground Clearance	0.383m
Max Track Width	2.300m
Lock to lock time	6.00s
Kerb to Kerb Turning Radius	10.450m

Rev	Date	Description	By	Apvd
P2	15:01:26	Pedestrian crossing update	PJ	PB
P1	03.11.23	Preliminary issue	AK	RL

PROJECT:
COLD HARBOUR FARM

TITLE:
S278 TRACKING

CLIENT:
DOSWELL PROJECT

SCALE@A1:
1:200

PROJECT REF:
23339

DRAWING No: JUBB_XX_XX_DR_C_1201

REV: P2

Revision Referencing
P = Preliminary A = Approval T = Tender C = Construction

Bristol, Cardiff, Plymouth, Winchester
St James Court, St James Parade, Bristol BS1 3LH
jubb.uk.com
+44(0)117 922 6266