

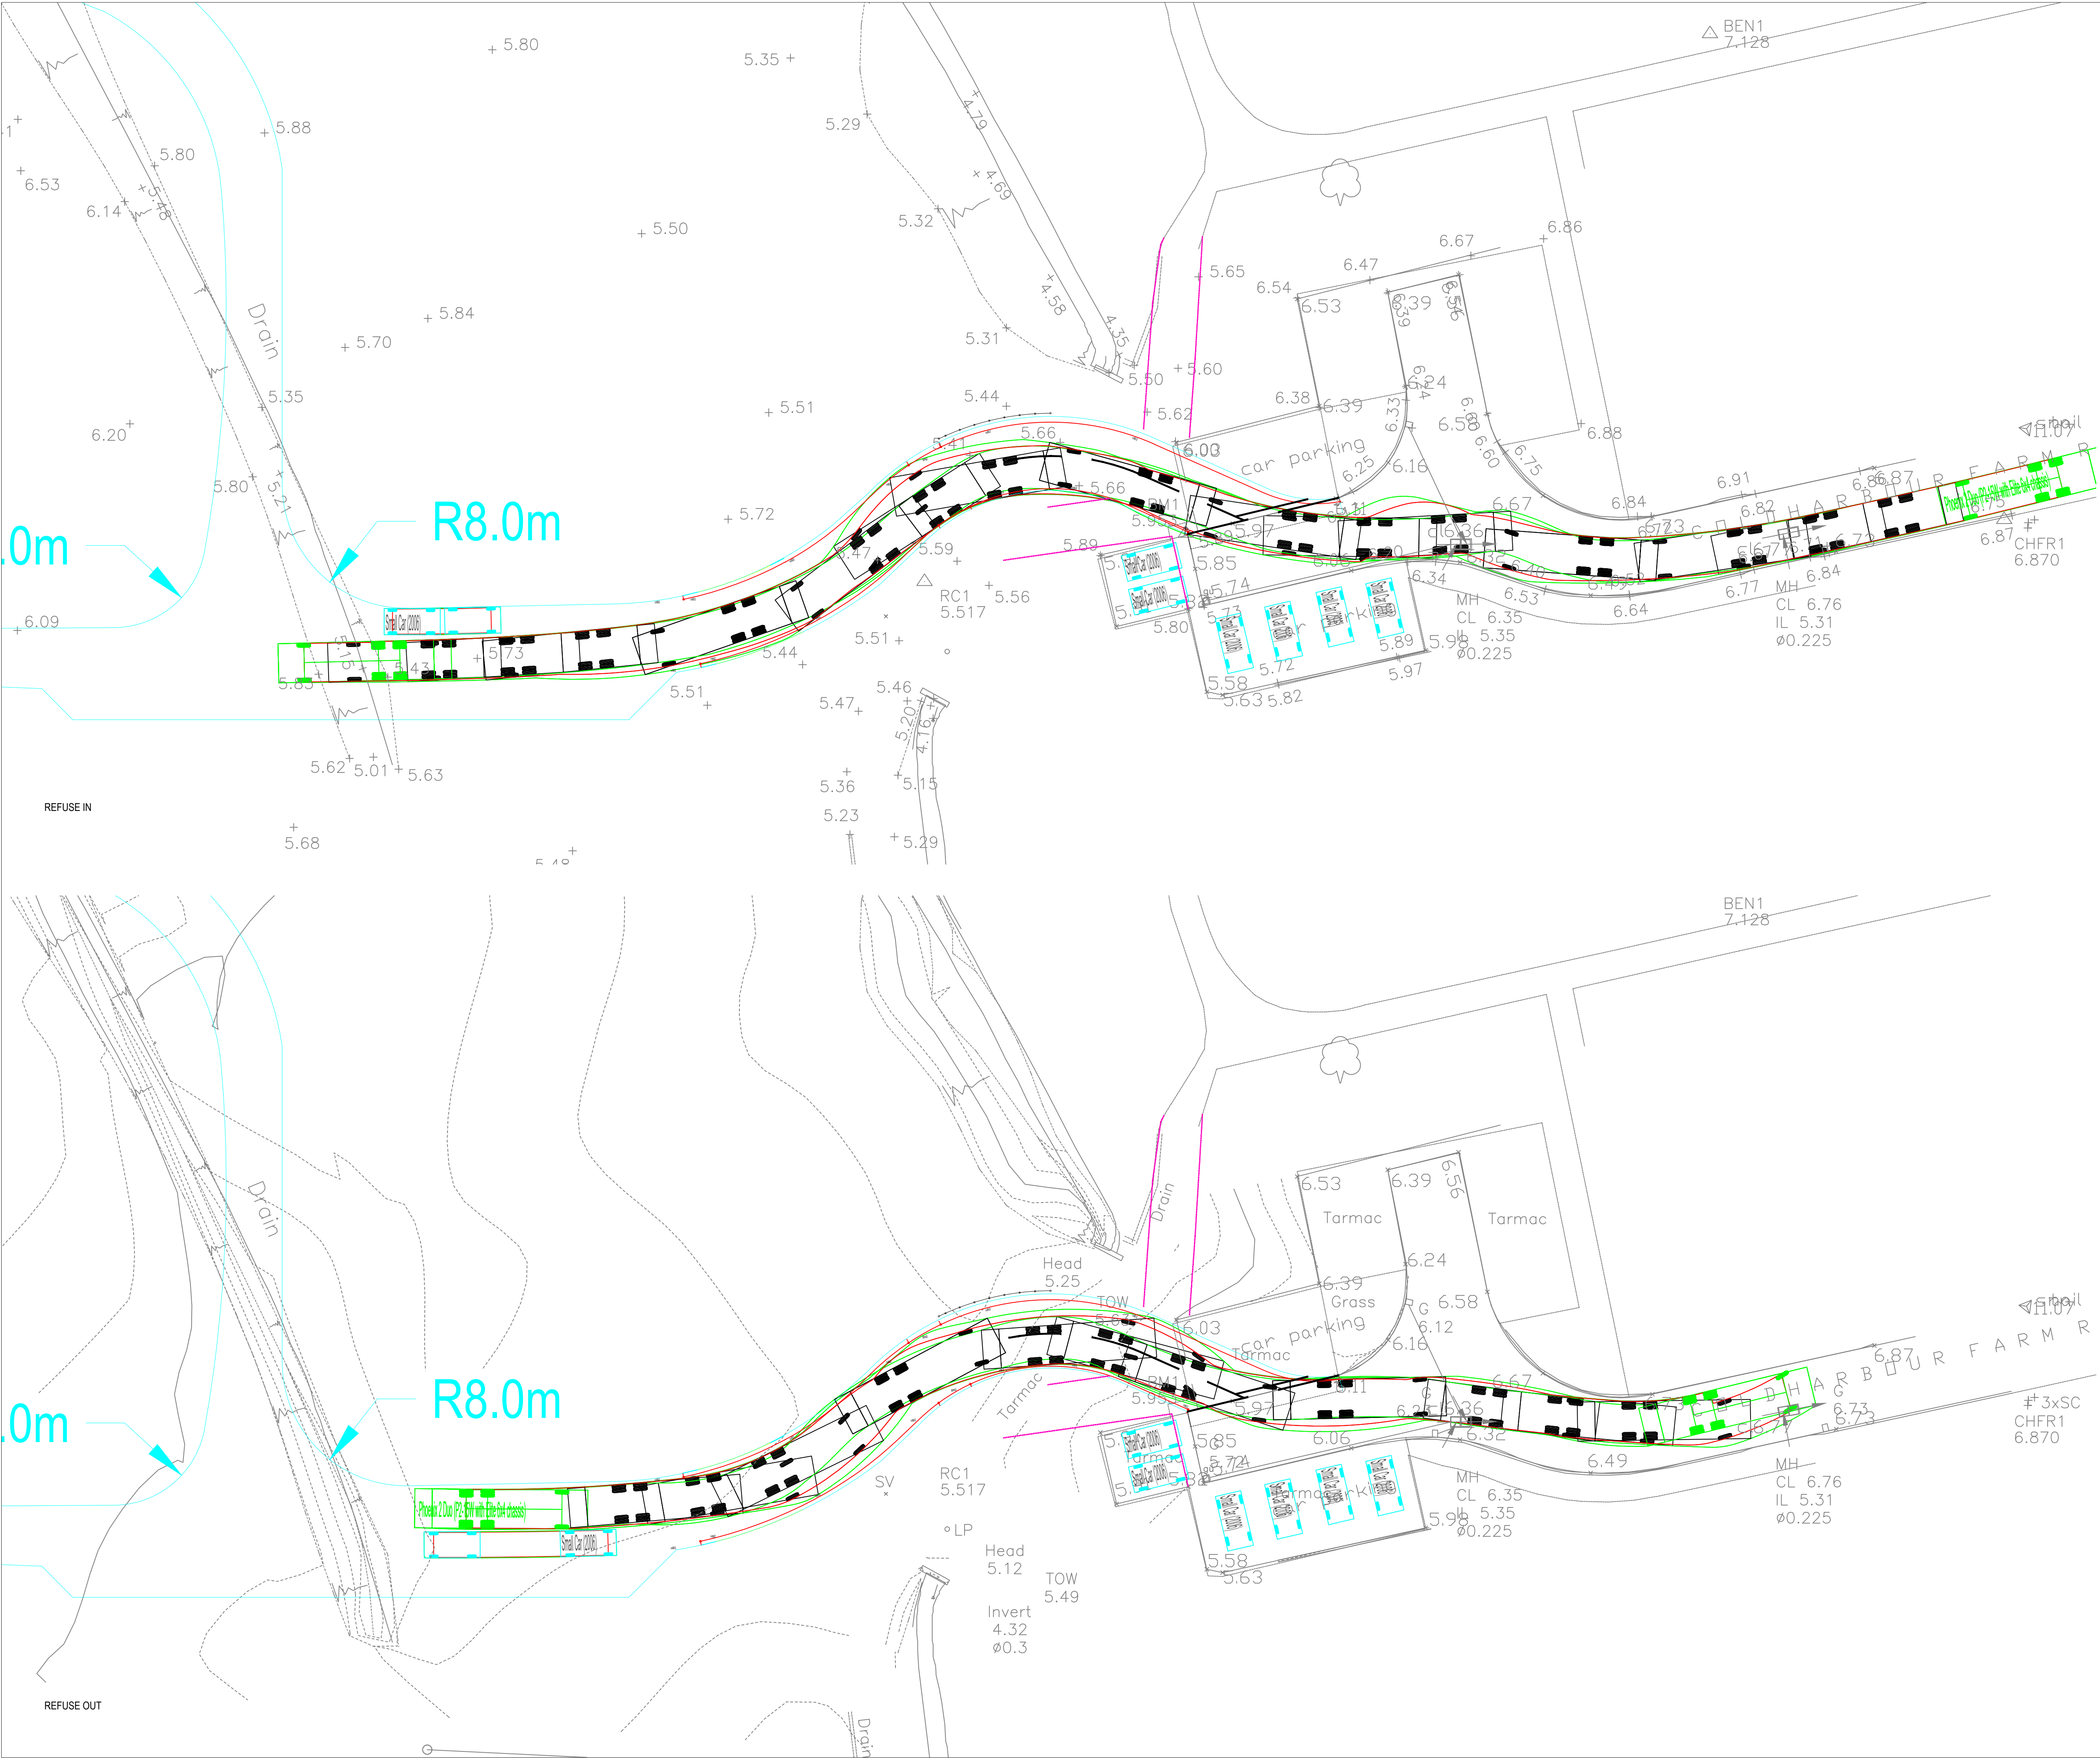


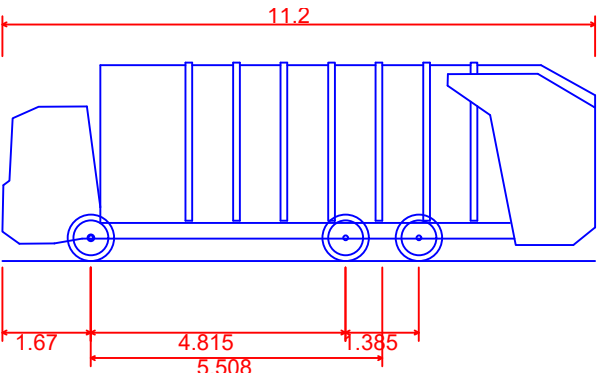

Phoenix 2 Duo (P2-15W with Elite 6x4 chassis)
Overall Length 11.200m
Overall Width 2.530m
Overall Body Height 3.751m
Min Body Ground Clearance 0.304m
Track Width 2.500m
Lock to lock time 4.00s
Kerb to Kerb Turning Radius 9.500m

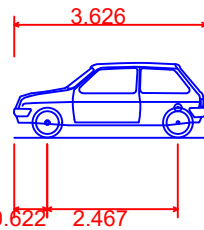

Small Car (2006)
Overall Length 3.626m
Overall Width 1.688m
Overall Body Height 1.414m
Min Body Ground Clearance 0.233m
Max Track Width 1.621m
Lock to lock time 4.00s
Kerb to Kerb Turning Radius 5.330m

C2	15/01/26	Updated to HCC comments	PJ	PB
C1	28/03/25	Construction Issue	AH	RL
P7	13/01/24	Kerbs Added	AH	RL
P6	17/12/24	Updated to HCC comments	AH	RL
P5	26/11/24	Updated to HCC comments	AH	RL
P4	2/8/24	Updated to HCC comments	AH	RL
P3	03/06/24	Updated to HCC comments	AH	RL
P2	18.04.24	Preliminary Issue	AH	RL
P1	08.04.24	Preliminary issue	AH	RL

Rev Date Description By Apvd

PROJECT:
COLD HARBOUR FARM

TITLE:
S278 TRACKING - Refuse Truck

CLIENT:
DOSWELL PROJECT

SCALE@A1:
1:200

PROJECT REF:
23339
DRAWING No:
JUBB_XX_XX_DR_C_1220
REV:
C2

Revision Referencing
P = Preliminary A = Approval T = Tender C = Construction

