

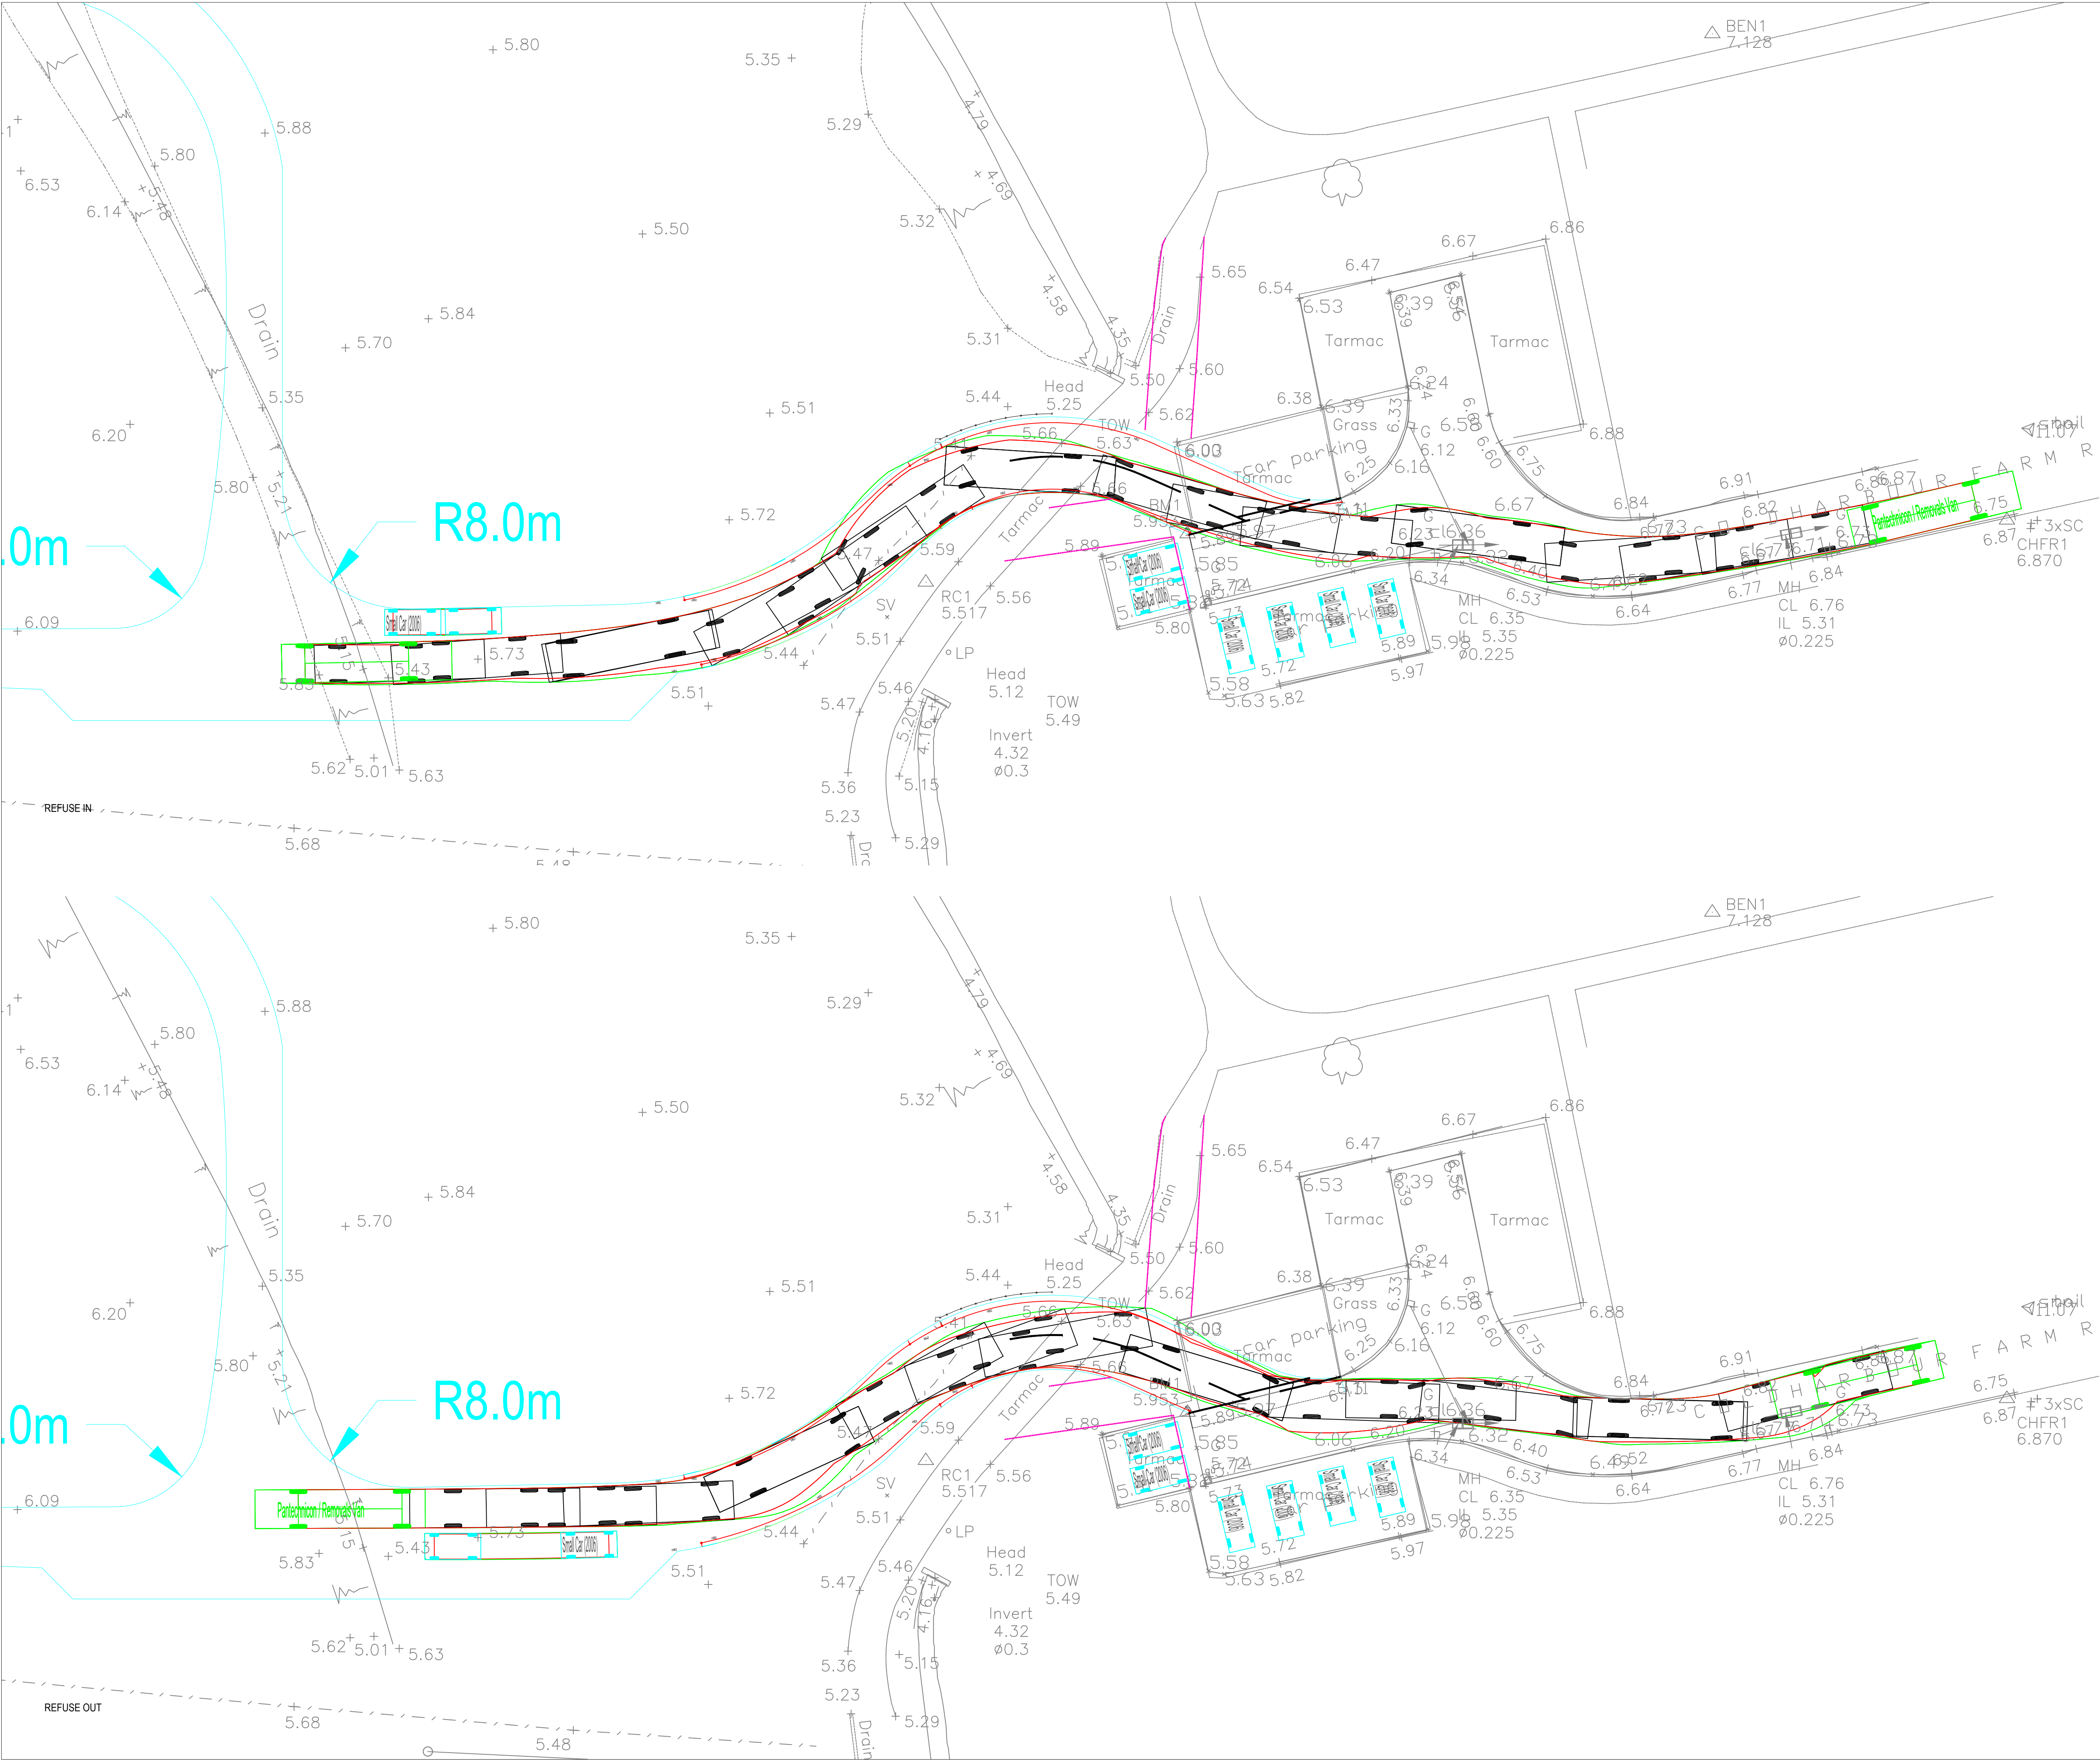


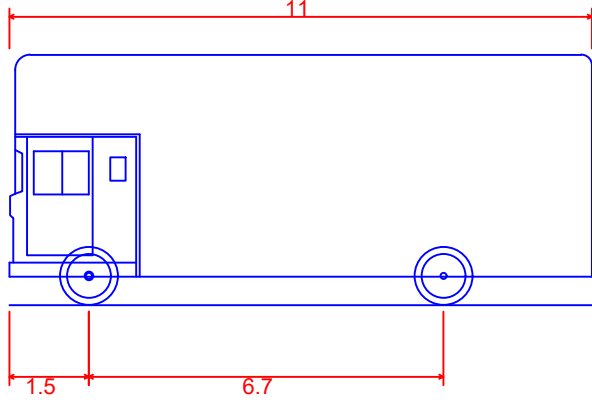

Pantechnicon / Removals Van
Overall Length 11.000m
Overall Width 2.500m
Overall Body Height 4.730m
Min Body Ground Clearance 0.541m
Track Width 2.500m
Lock to lock time 6.00s
Kerb to Kerb Turning Radius 12.200m

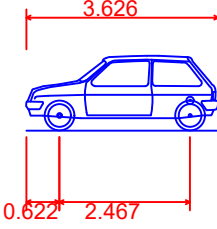

Small Car (2006)
Overall Length 3.626m
Overall Width 1.688m
Overall Body Height 1.414m
Min Body Ground Clearance 0.233m
Max Track Width 1.621m
Lock to lock time 4.00s
Kerb to Kerb Turning Radius 5.330m

C2	15/01/26	Updated to HCC comments	PJ	PB
C1	28/3/25	Construction Issue	AH	RL
P6	13/1/25	Kerbs Added	AH	RL
P5	17/12/24	Updated to HCC comments	AH	RL
P4	26/11/24	Updated to HCC comments	AH	RL
P3	2/8/24	Updated to HCC comments	AH	RL
P2	03/06/24	Updated to HCC comments	AH	RL
P1	18.04.24	Preliminary Issue	AH	RL

Rev Date Description By Apvd

PROJECT:
COLD HARBOUR FARM

TITLE:
S278 TRACKING - Pantechnicon

CLIENT:
DOSWELL PROJECT

SCALE@A1:
1:200

PROJECT REF:
23339
DRAWING No:
JUBB_XX_XX_DR_C_1221
REV:
C2

Revision Referencing
P = Preliminary A = Approval T = Tender C = Construction

Jubb

Bristol, Cardiff, Plymouth, Winchester
St James Court, St James Parade, Bristol BS1 3LH
jubb.uk.com
+44(0)117 922 6266