
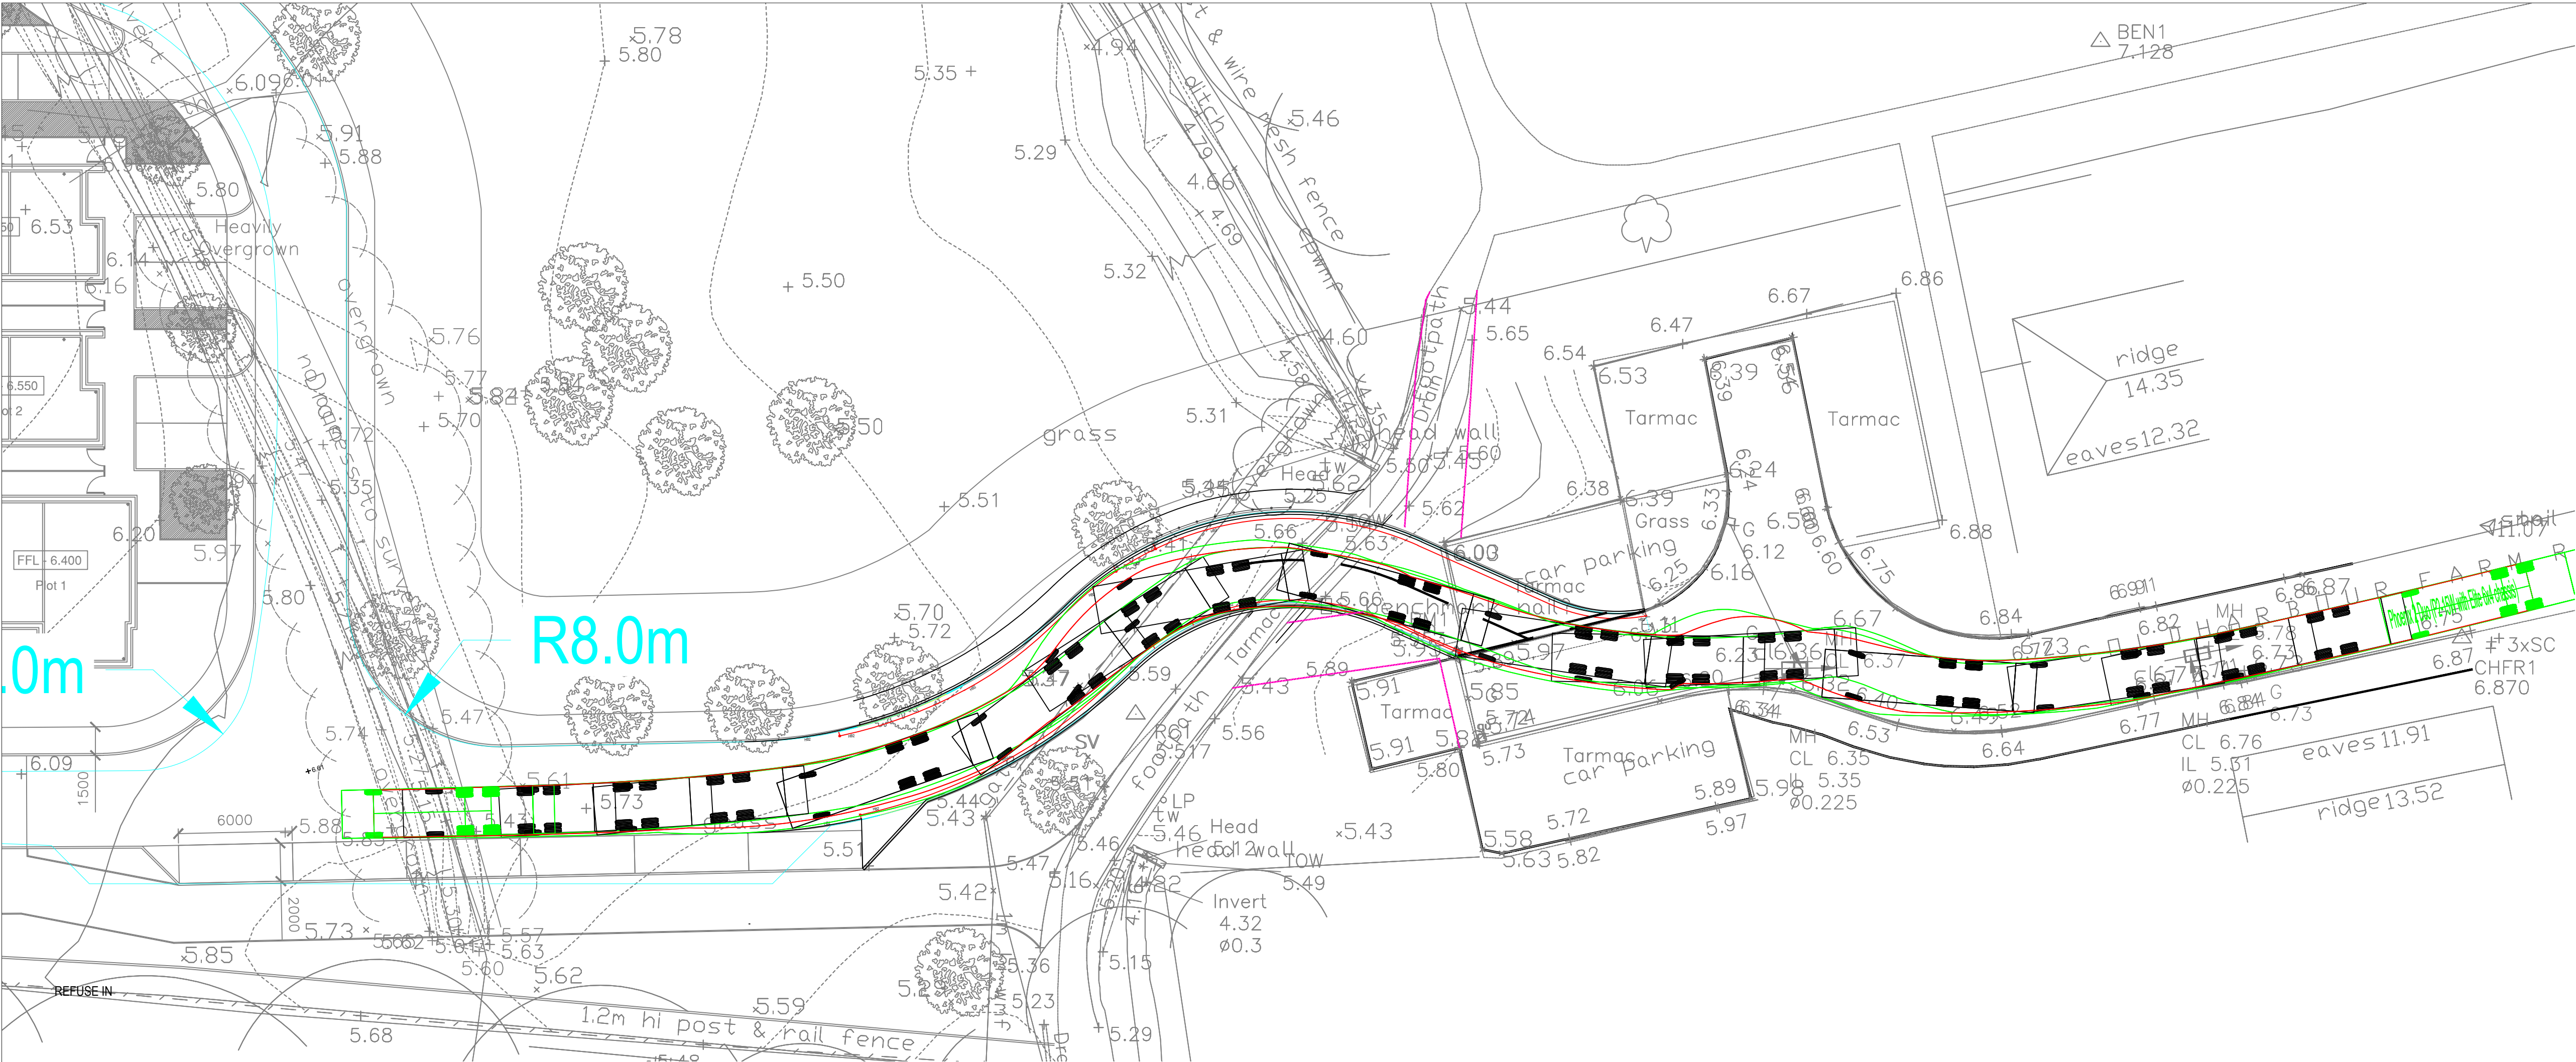


Phoenix 2 Duo (P2-15W with Elite 6x4 chassis)
Overall Length 11.200m
Overall Width 2.530m
Overall Body Height 3.751m
Min Body Ground Clearance 0.304m
Track Width 2.500m
Lock to lock time 4.00s
Kerb to Kerb Turning Radius 9.500m

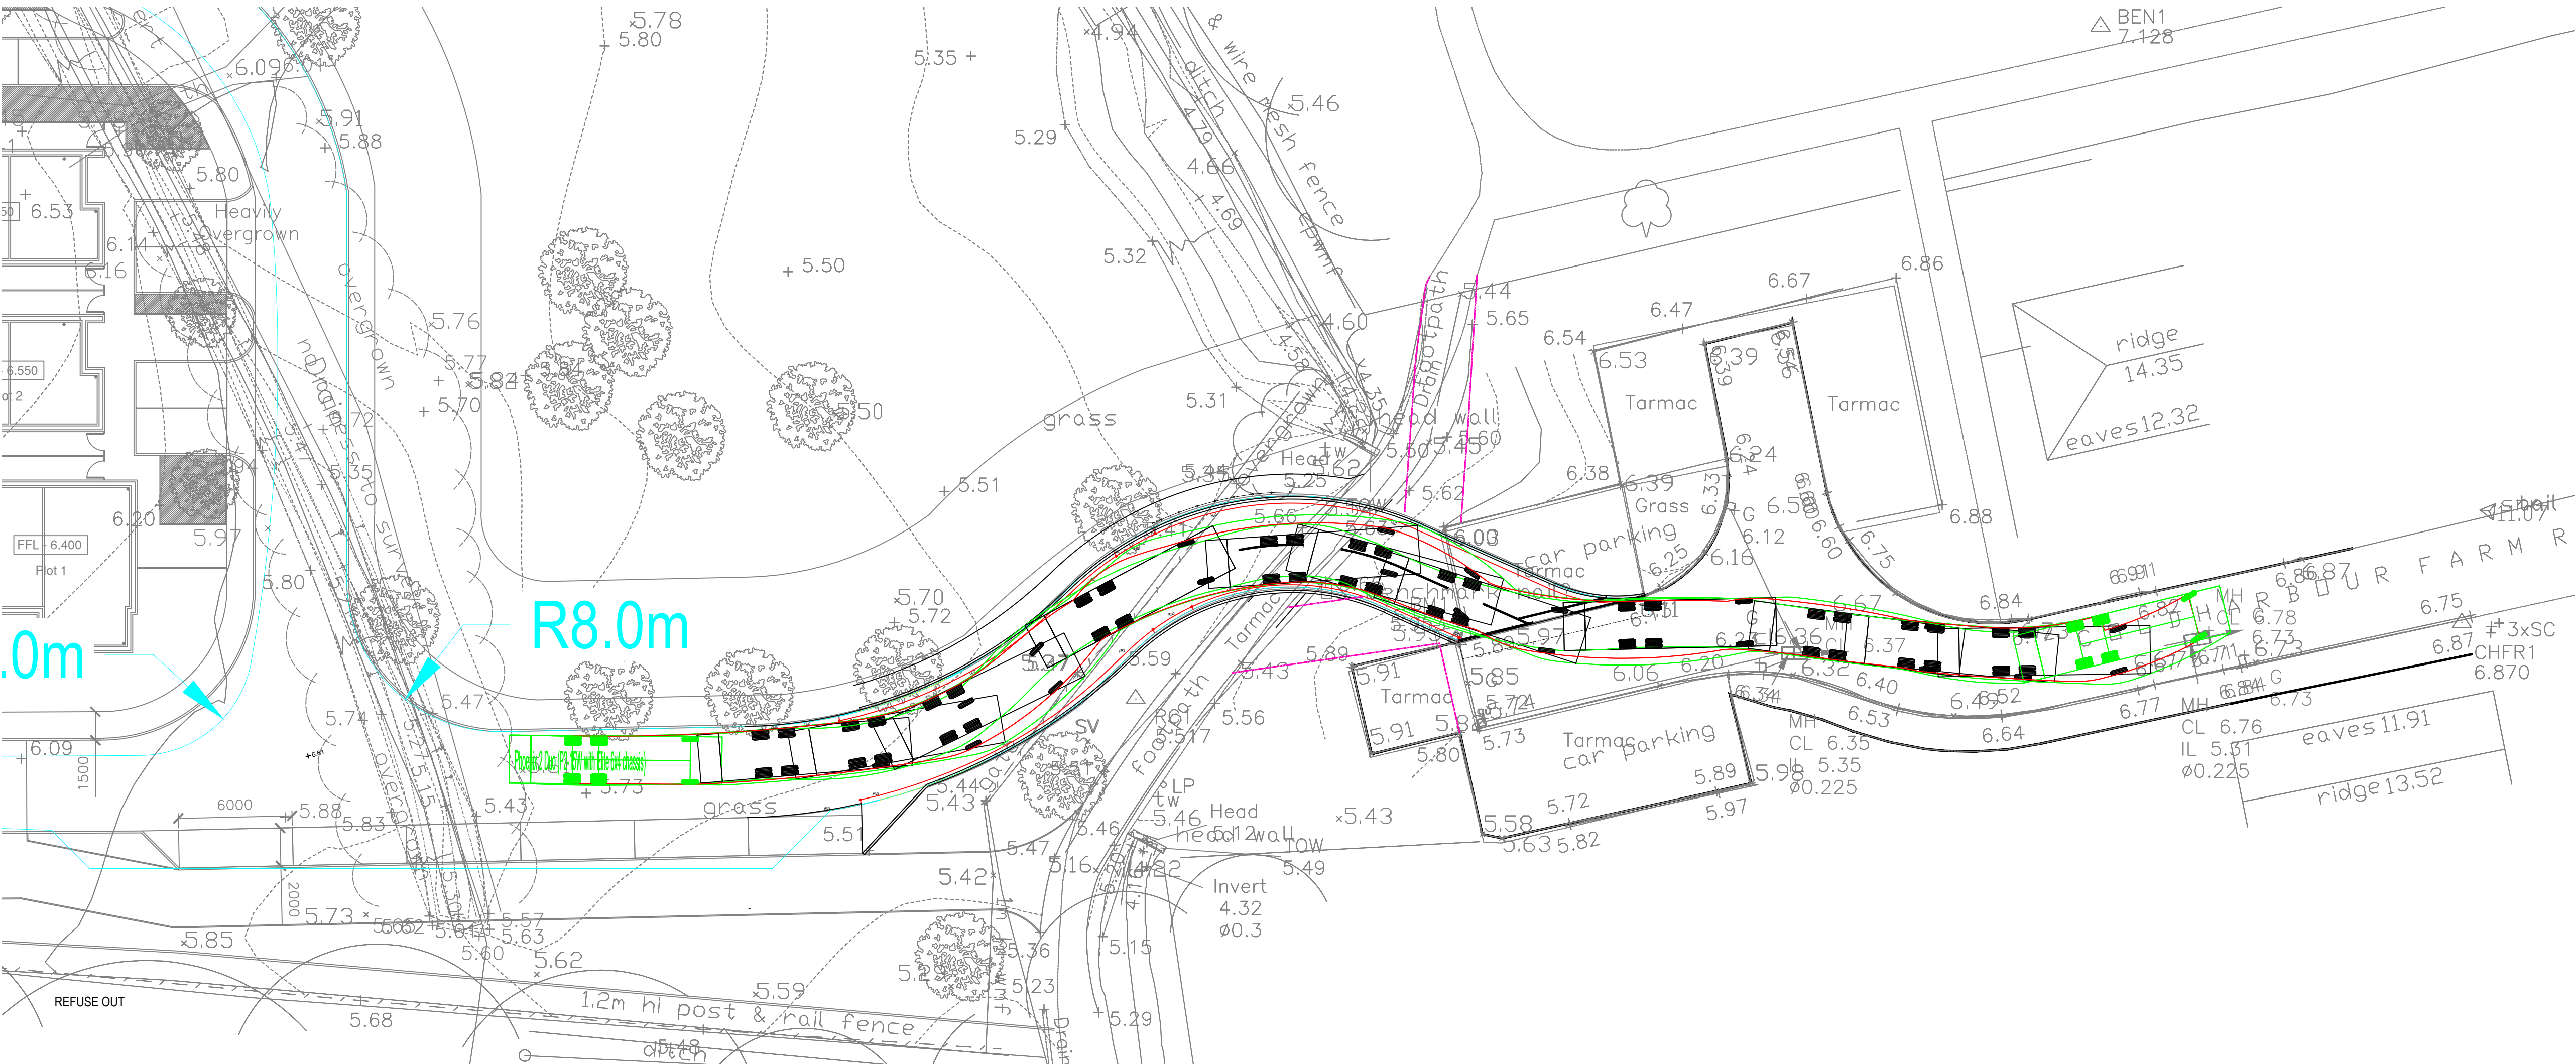

P2	15.01.26	Pedestrian crossing update	PJ	PB
P1	03.11.23	Preliminary issue	AK	RL

Rev Date Description By Apvd

PROJECT:
COLD HARBOUR FARM

TITLE:
S278 TRACKING

CLIENT:
DOSWELL PROJECT

SCALE@A1:
1:200

PROJECT REF:
23339
DRAWING No:
JUBB_XX_XX_DR_C_1200
Revision Referencing
P = Preliminary A = Approval T = Tender C = Construction

REV:
P2

Jubb

Bristol, Cardiff, Plymouth, Winchester
St James Court, St James Parade, Bristol BS1 3LH

jubb.uk.com
+44(0)117 922 6266