
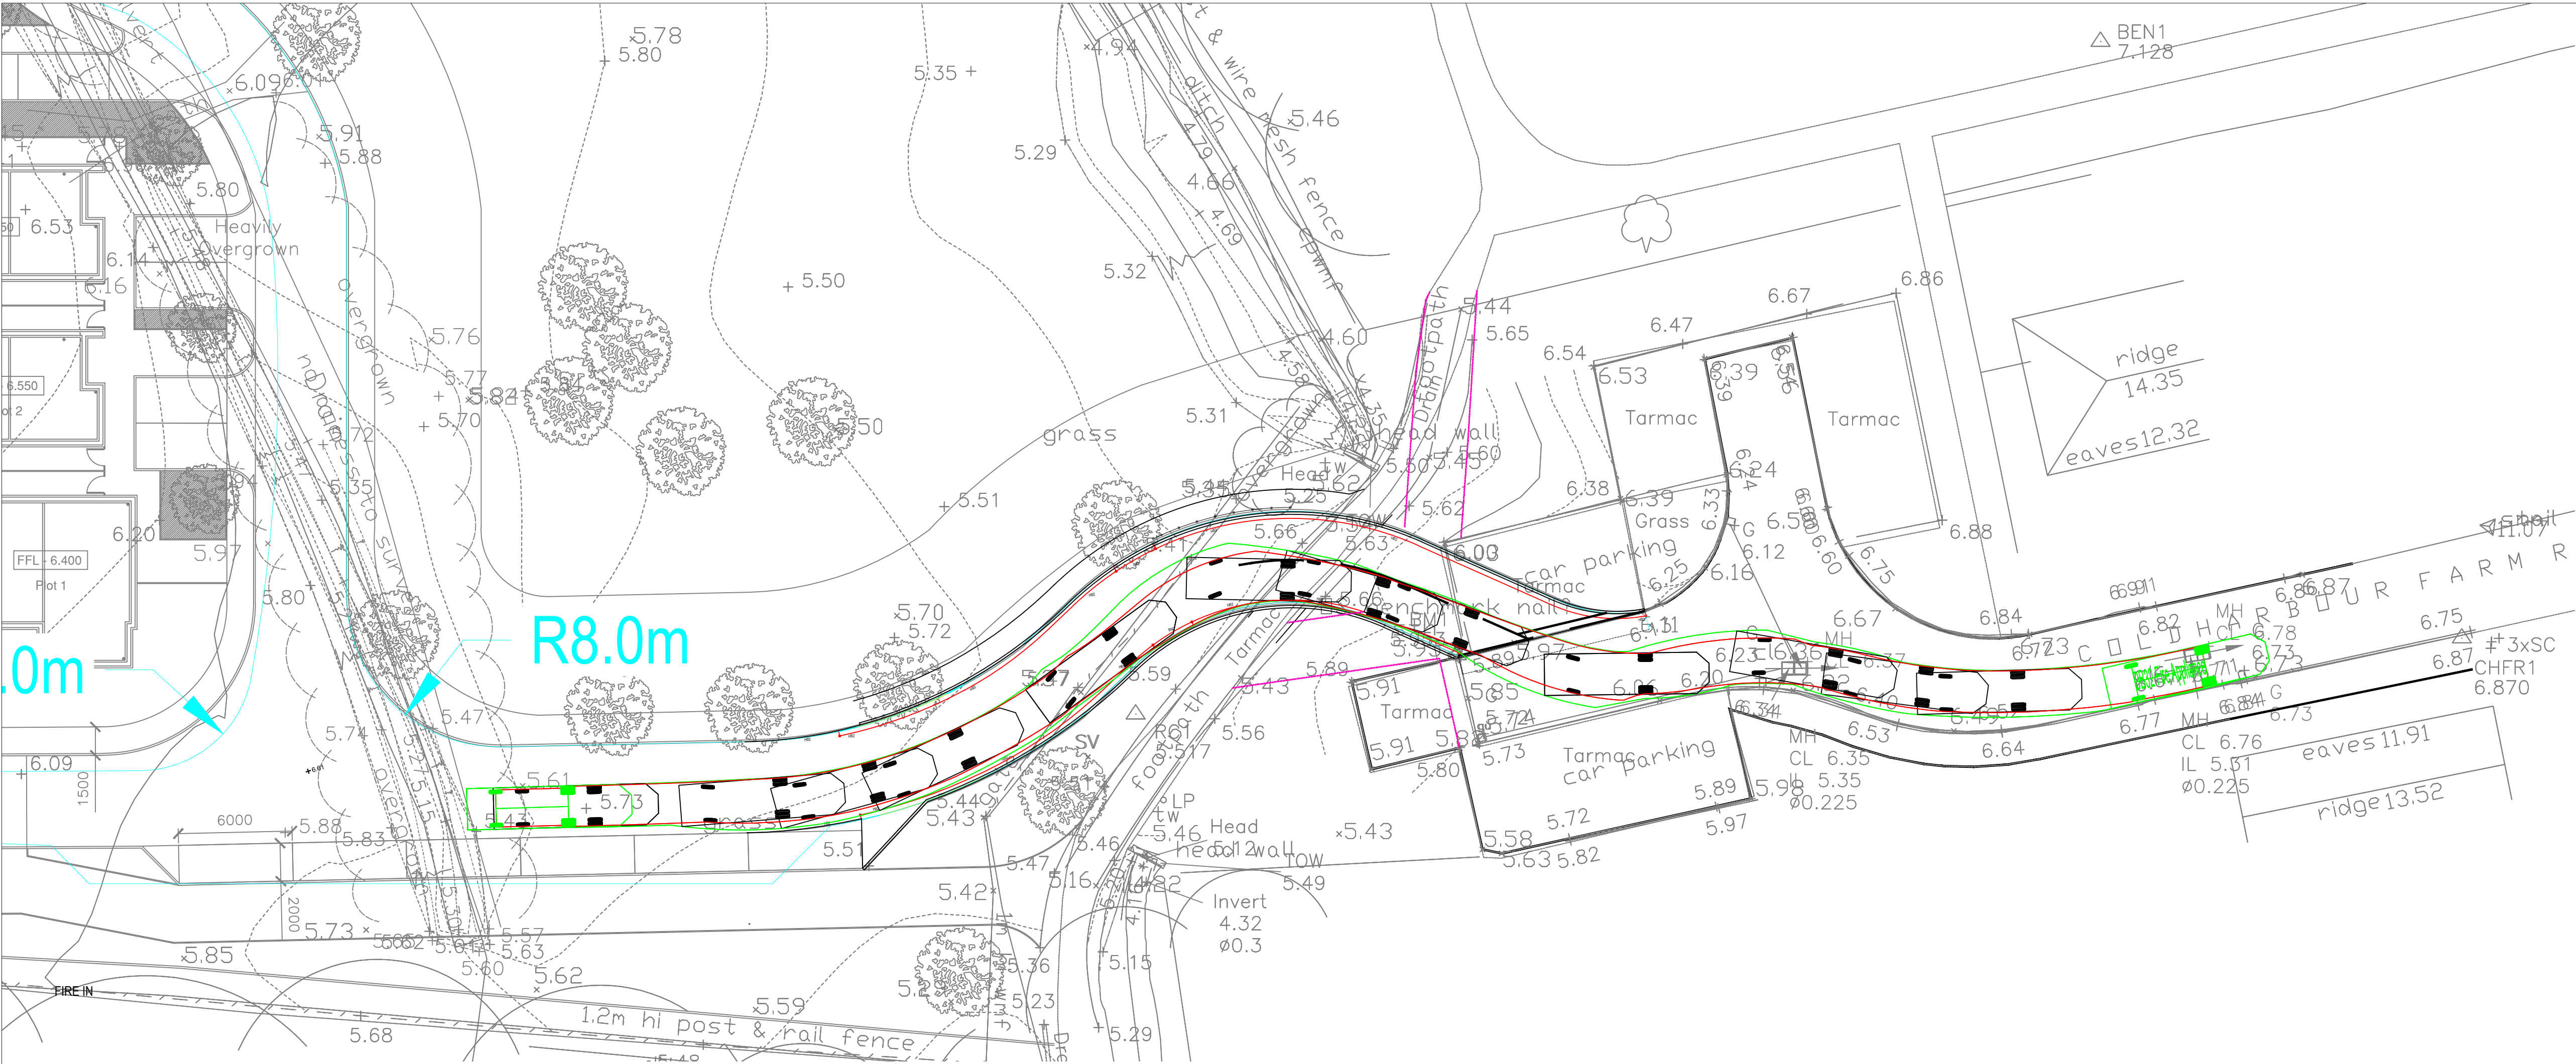


DB32 Fire Appliance
Overall Length 8.680m
Overall Width 2.180m
Overall Body Height 3.452m
Min Body Ground Clearance 0.337m
Max Track Width 2.121m
Lock to lock time 6.00s
Kerb to Kerb Turning Radius 7.910m

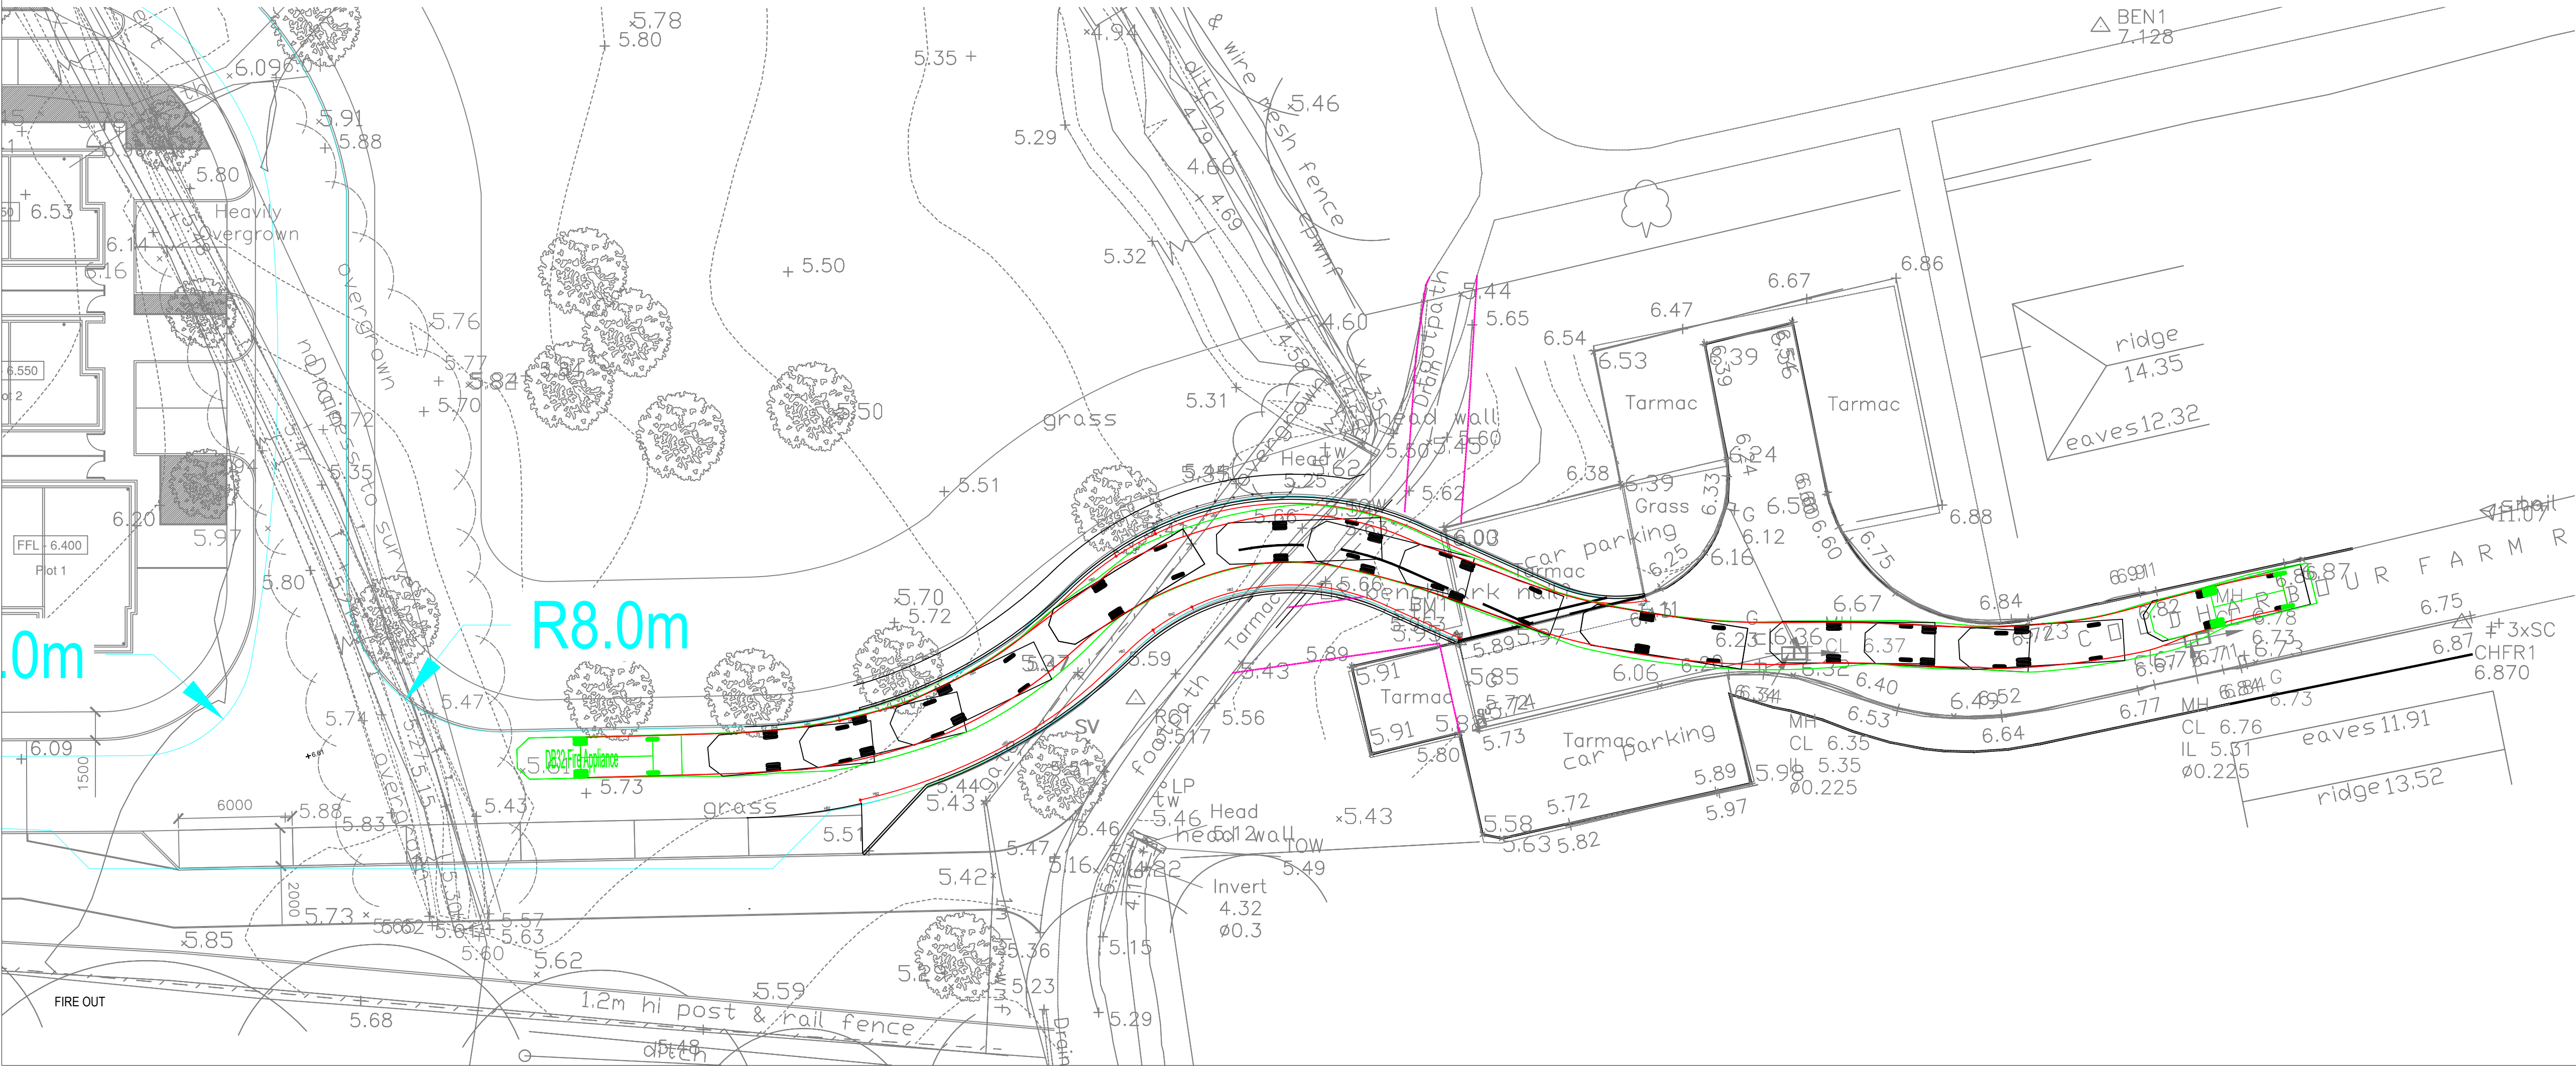

P2	15.01.26	Pedestrian crossing update	PJ	PB
P1	03.11.23	Preliminary issue	AK	RL
Rev	Date	Description	By	Apvd

PROJECT:
COLD HARBOUR FARM

TITLE:
S278 TRACKING

CLIENT:
DOSWELL PROJECT

SCALE@A1:
1:200

PROJECT REF:
23339
DRAWING No: JUBB_XX_XX_DR_C_1202
Revision Referencing
P = Preliminary A = Approval T = Tender C = Construction

REV:
P2

Jubb