


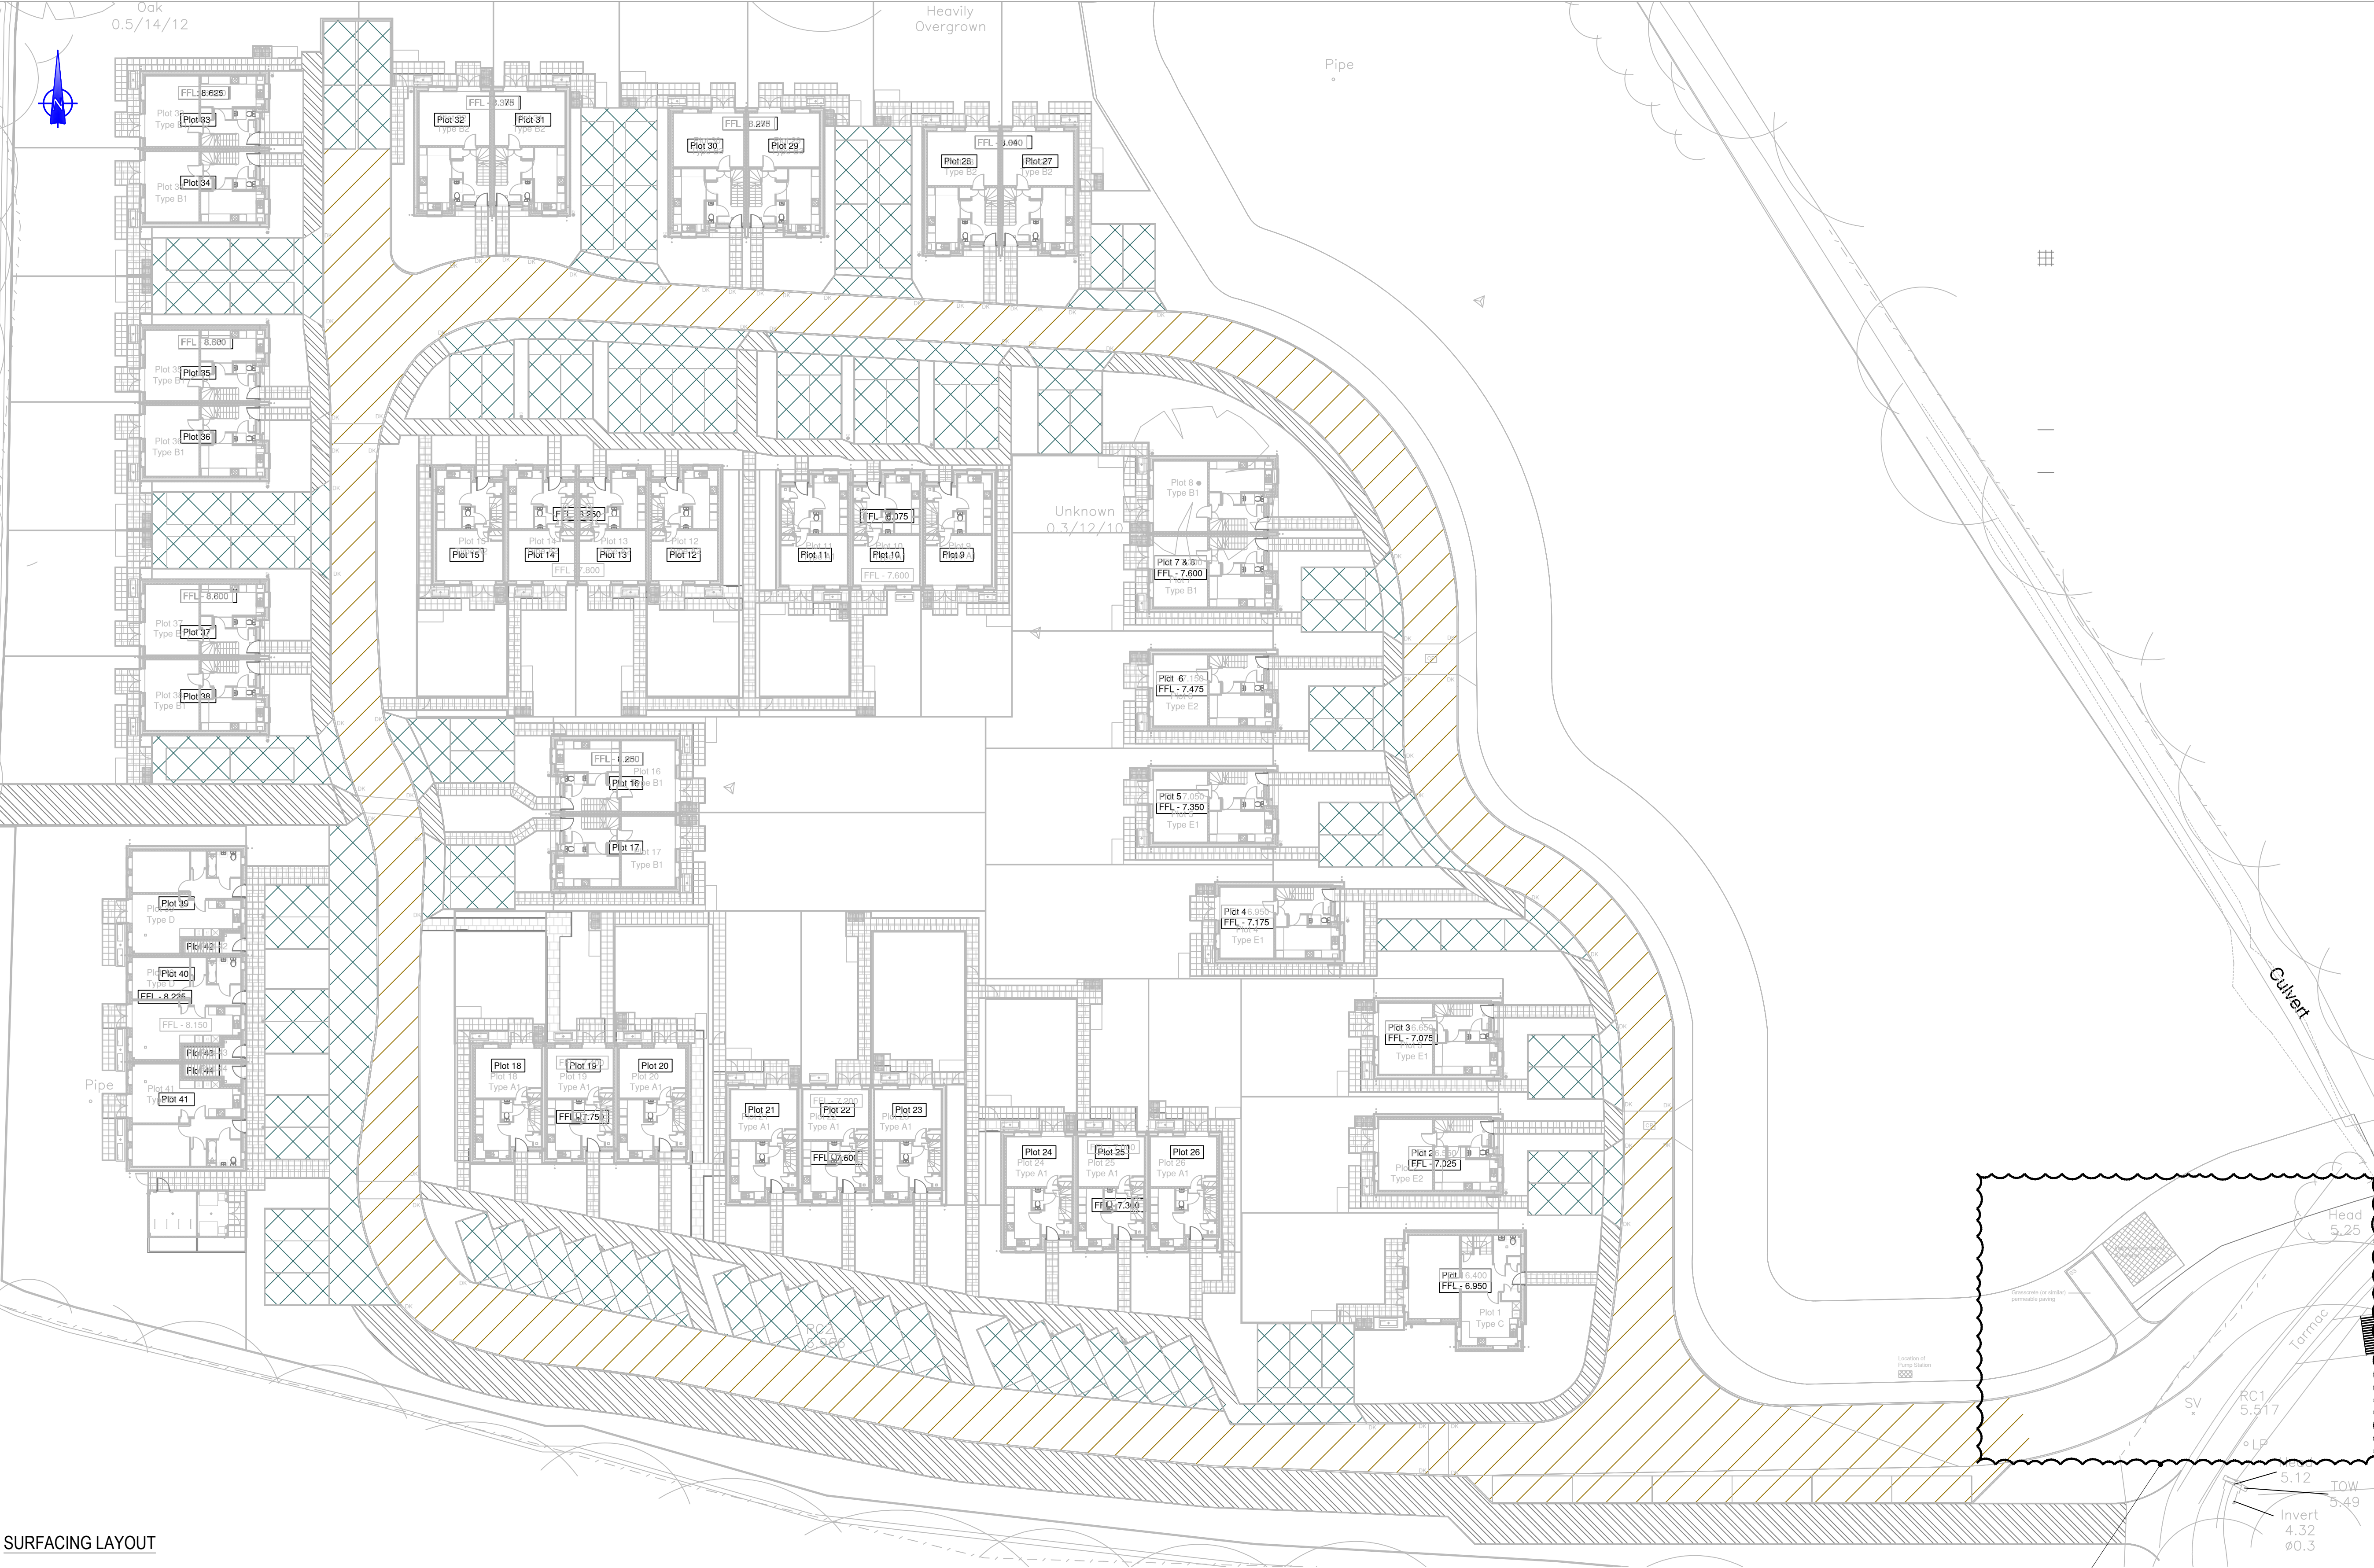

SURFACING LAYOUT

- NOTES
1. Do not scale from this drawing
 2. Drain points to be confirmed at construction phase.
 3. For Surface Materials, please see landscaping archite drawings.
 4. For build up details, please see drawing 750 Highway Details

LEGEND

- Proposed carriage way
- Proposed patio areas
- Parking bay areas
- Footway areas

C3	26.01.26	Added S278 reference	PJ	PB
C2	17.09.25	Architect Layout Updated	RL	RL
C1	18.10.24	Construction Issue	RL	RL
T4	09.07.24	Adjust scale within titleblock	RL	RL
T3	09.07.24	Adjust scale within titleblock	RL	RL
T2	19.06.24	Amended to client comments	SS	RL
T1	31.05.24	Tender Issue	SS	RL
P2	13.05.24	Updated to new layout	AH	RL
P1	23.04.24	Preliminary issue	AH	RL

Rev Date Description By Apvd

PROJECT:
COLD HARBOUR FARM

TITLE:
SURFACING PLAN

CLIENT:
DOSWELL PROJECTS

SCALE@A1:
1:250

PROJECT REF:
23339

DRAWING No:
JUBB_XX_XX_DR_C_700

REV:
C3

Revision Referencing
P = Preliminary A = Approval T = Tender C = Construction

FOR S278 DESIGN REFER TO DRAWING
"23339-JUBB-XX-XX-DR-X-000100 S278 COMBINED"

