


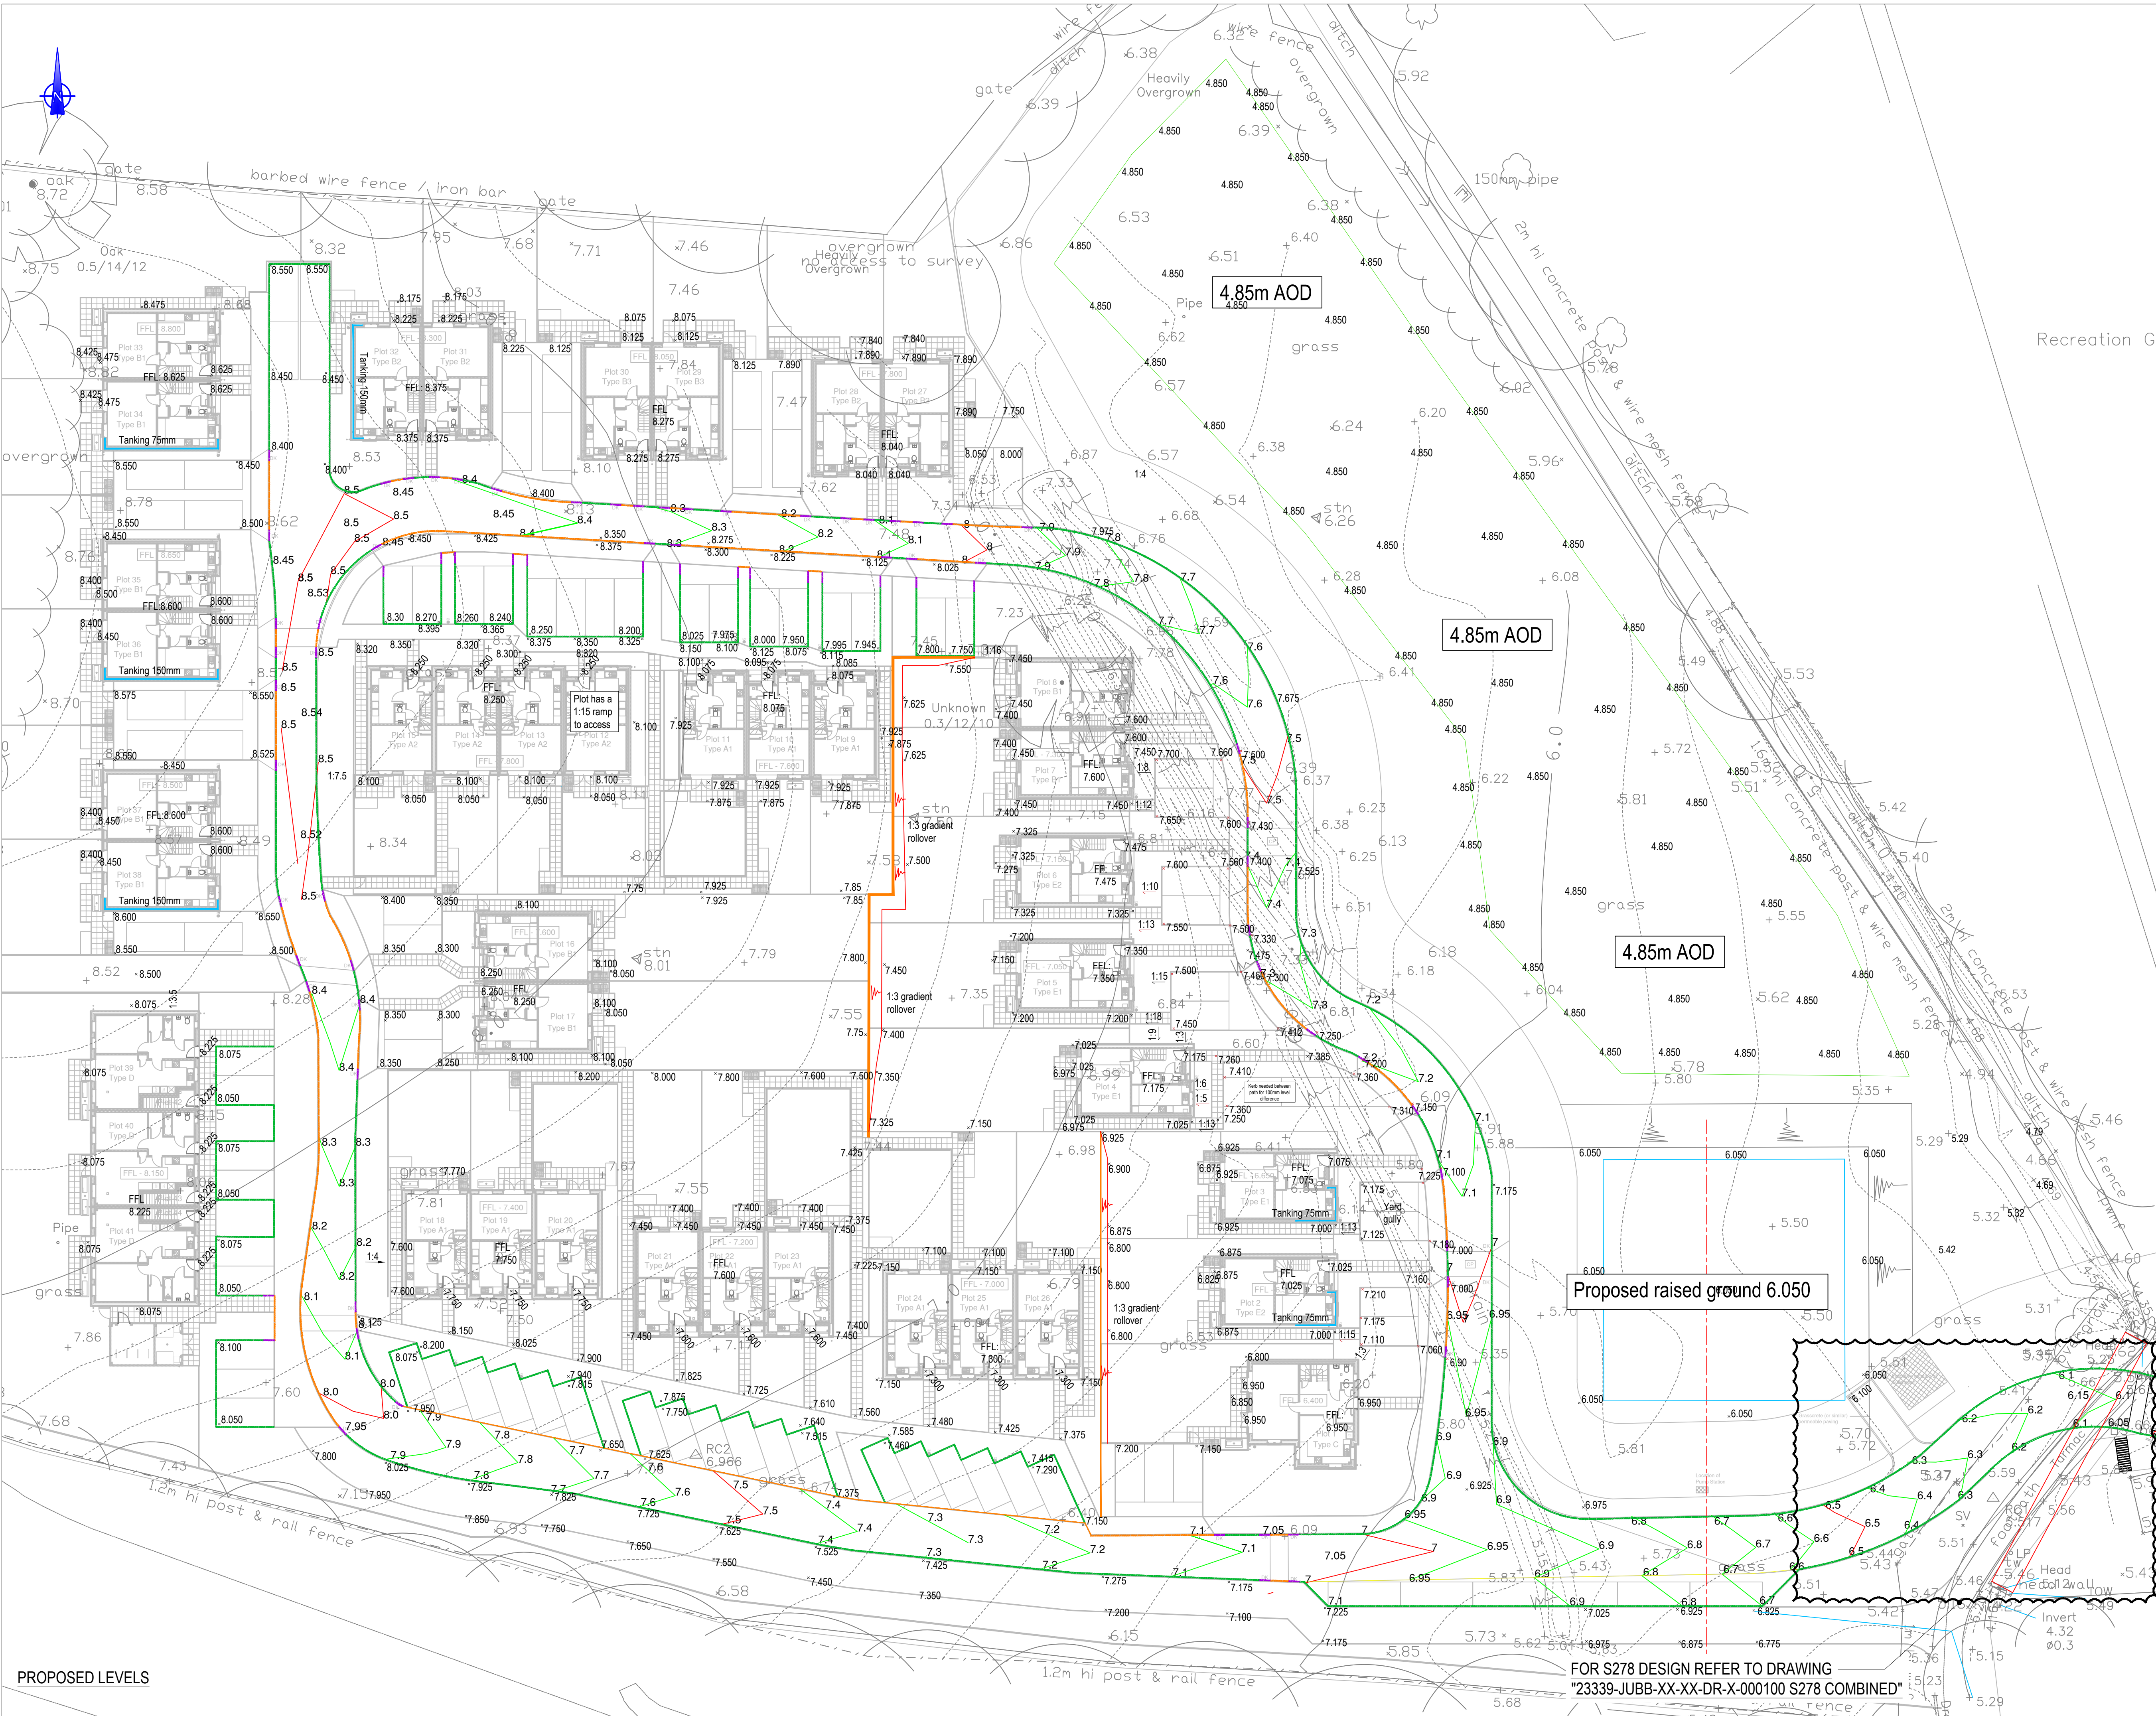

NOTES

1. Do not scale from this drawing.

LEGEND

- Minor contours (0.1m)
- Major Contours (0.5m)
- Gravel board - max height 0.15m
- Rollover 1:3 Gradient
- Half battered kerb - 235x125mm (125mm upstand)
- Bullnosed kerb 225x125mm (25mm upstand)
- Drop Kerb - (dropped/transition kerb between HB2 and BN25)
- Edging Kerb - 150x50mm square top (laid flush)
- Tanking Location. Depth shown on plot

C4	26/01/26	Added S278 reference	PJ	PB
C3	12/09/25	Entrance Layout Updated	AH	RL
C2	28/05/25	Construction Issue - Plot 1 - 8 levels updated	AH	RL
C1	18/10/24	Construction Issue	RL	RL
T7	16/10/24	Updated architects layout	AH	RL
T6	08/10/24	Updates to house levels as shown. Addition of tanking locations	AH	RL
T5	01/10/24	Updated to Barams comments	AH	RL
T4	24.09.24	Levels Updated	AH	RL
T3	02.07.24	Tender Issue - See clouds for changes	AH	RL
T2	19.06.24	Amended to clients comments	SS	RL
T1	31.05.24	Tender Issue	SS	RL
P2	10.05.24	Preliminary Issue	AH	RL
P1	19.04.24	Preliminary Issue	AH	RL

Rev Date Description By Apvd

PROJECT:
COLDHARBOUR FARM ROAD,
EMSWORTH

TITLE:
PROPOSED LEVELS

CLIENT:
DOSWELL PROJECTS

SCALE@A1:
1:250

PROJECT REF:
23339

DRAWING No:
JUBB_XX_XX_DR_C_120

REV:
C4

Revision Referencing
P = Preliminary A = Approval T = Tender C = Construction

FOR S278 DESIGN REFER TO DRAWING
"23339-JUBB-XX-XX-DR-X-000100 S278 COMBINED"

Jubb

Bristol, Cardiff, Plymouth, Winchester
St James Court, St James Parade, Bristol BS1 3LH

jubb uk.com
+44(0)117 922 6266