
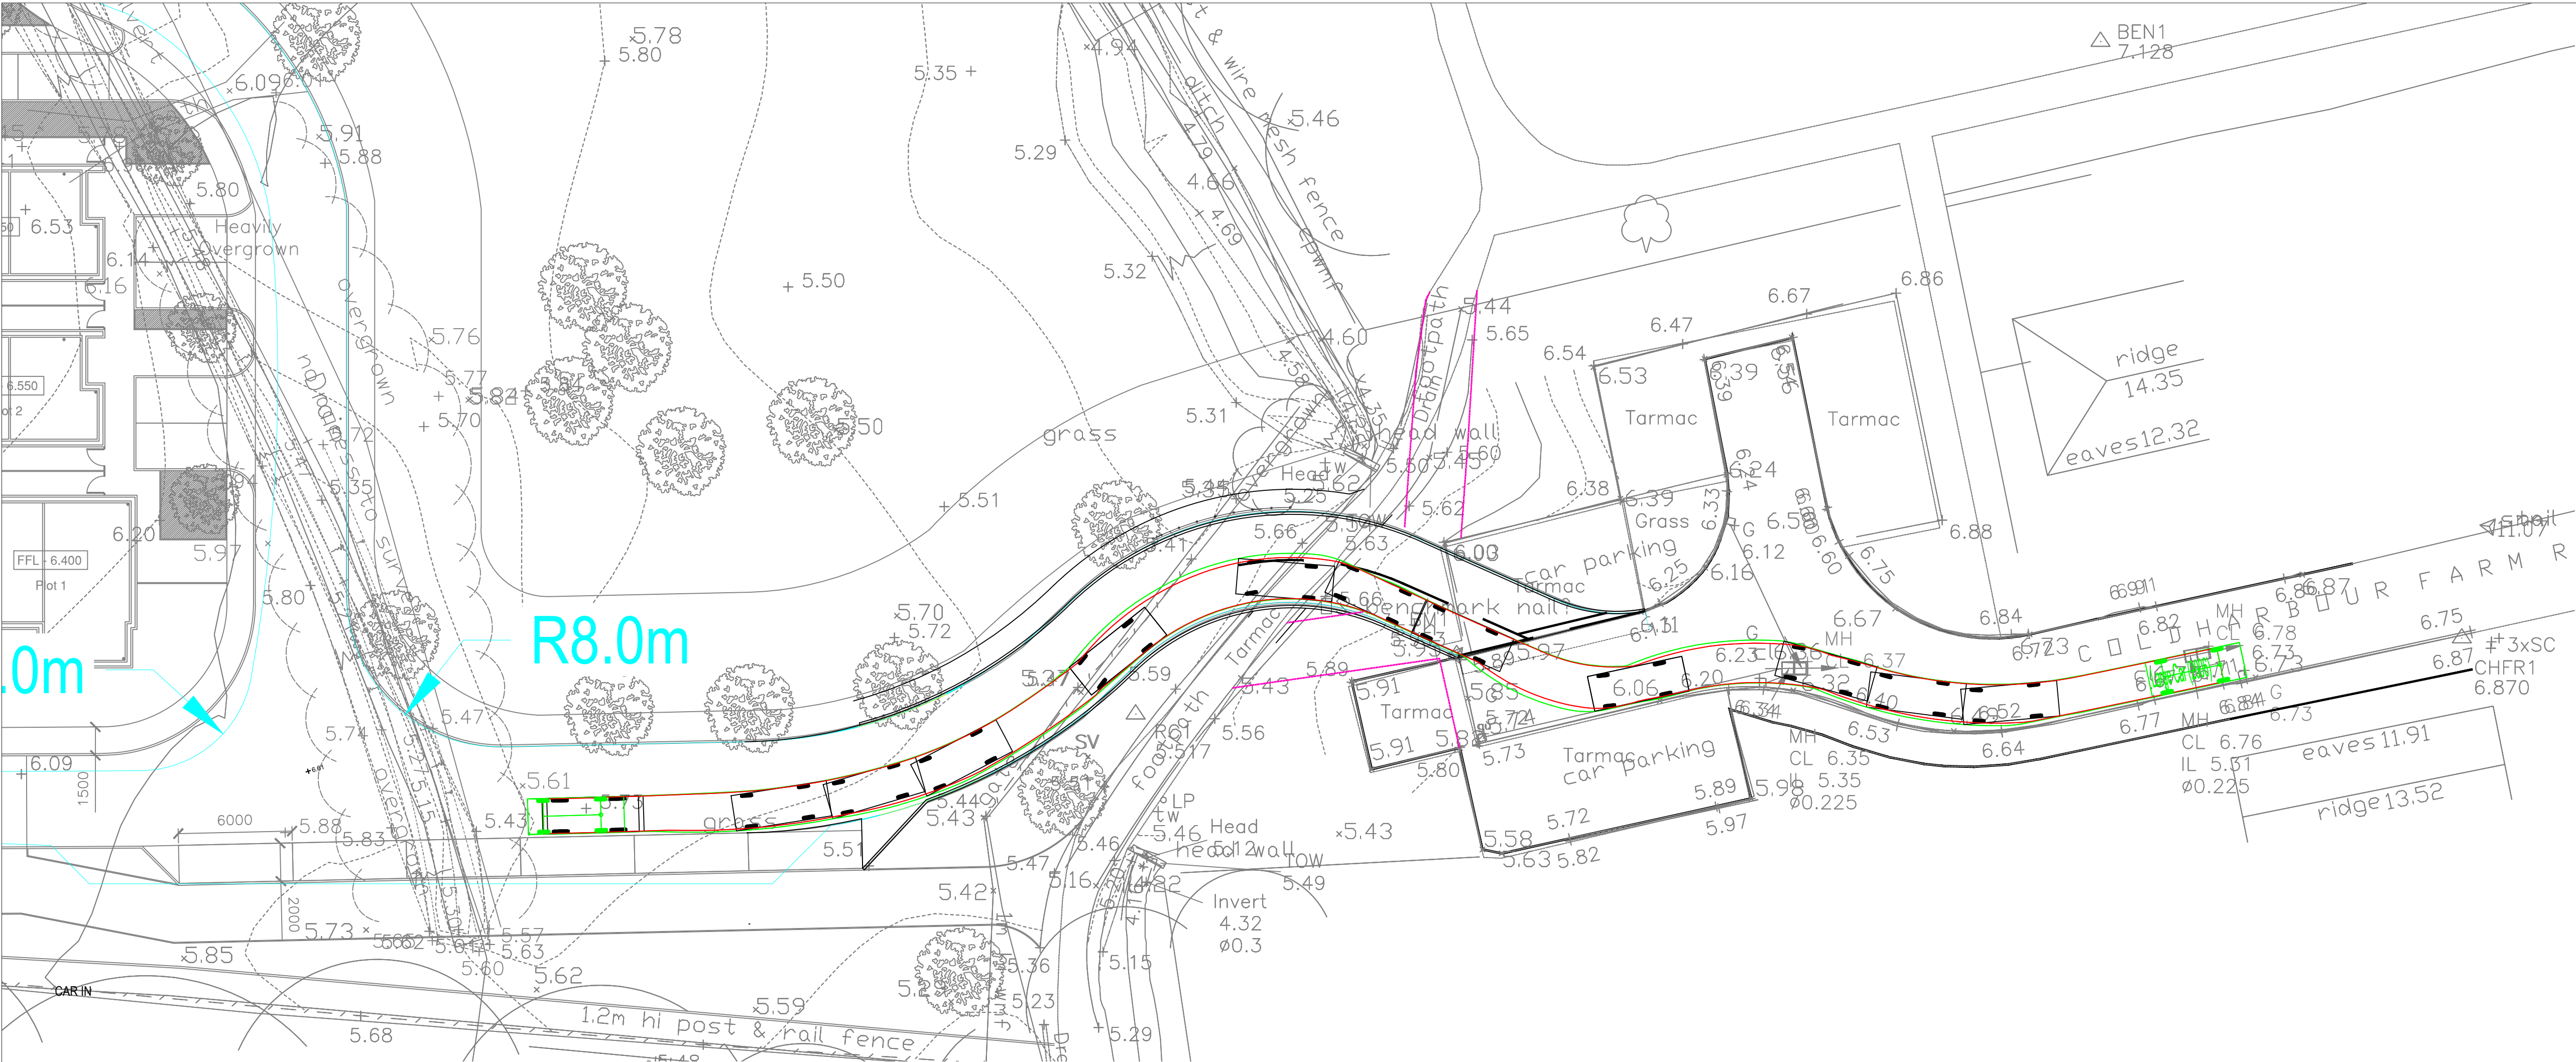


Large Car (2006)
Overall Length
Overall Width
Overall Body Height
Min Body Ground Clearance
Max Track Width
Look to lock time
Kerb to Kerb Turning Radius

5.079m
1.872m
1.526m
0.310m
1.831m
4.00s
5.900m

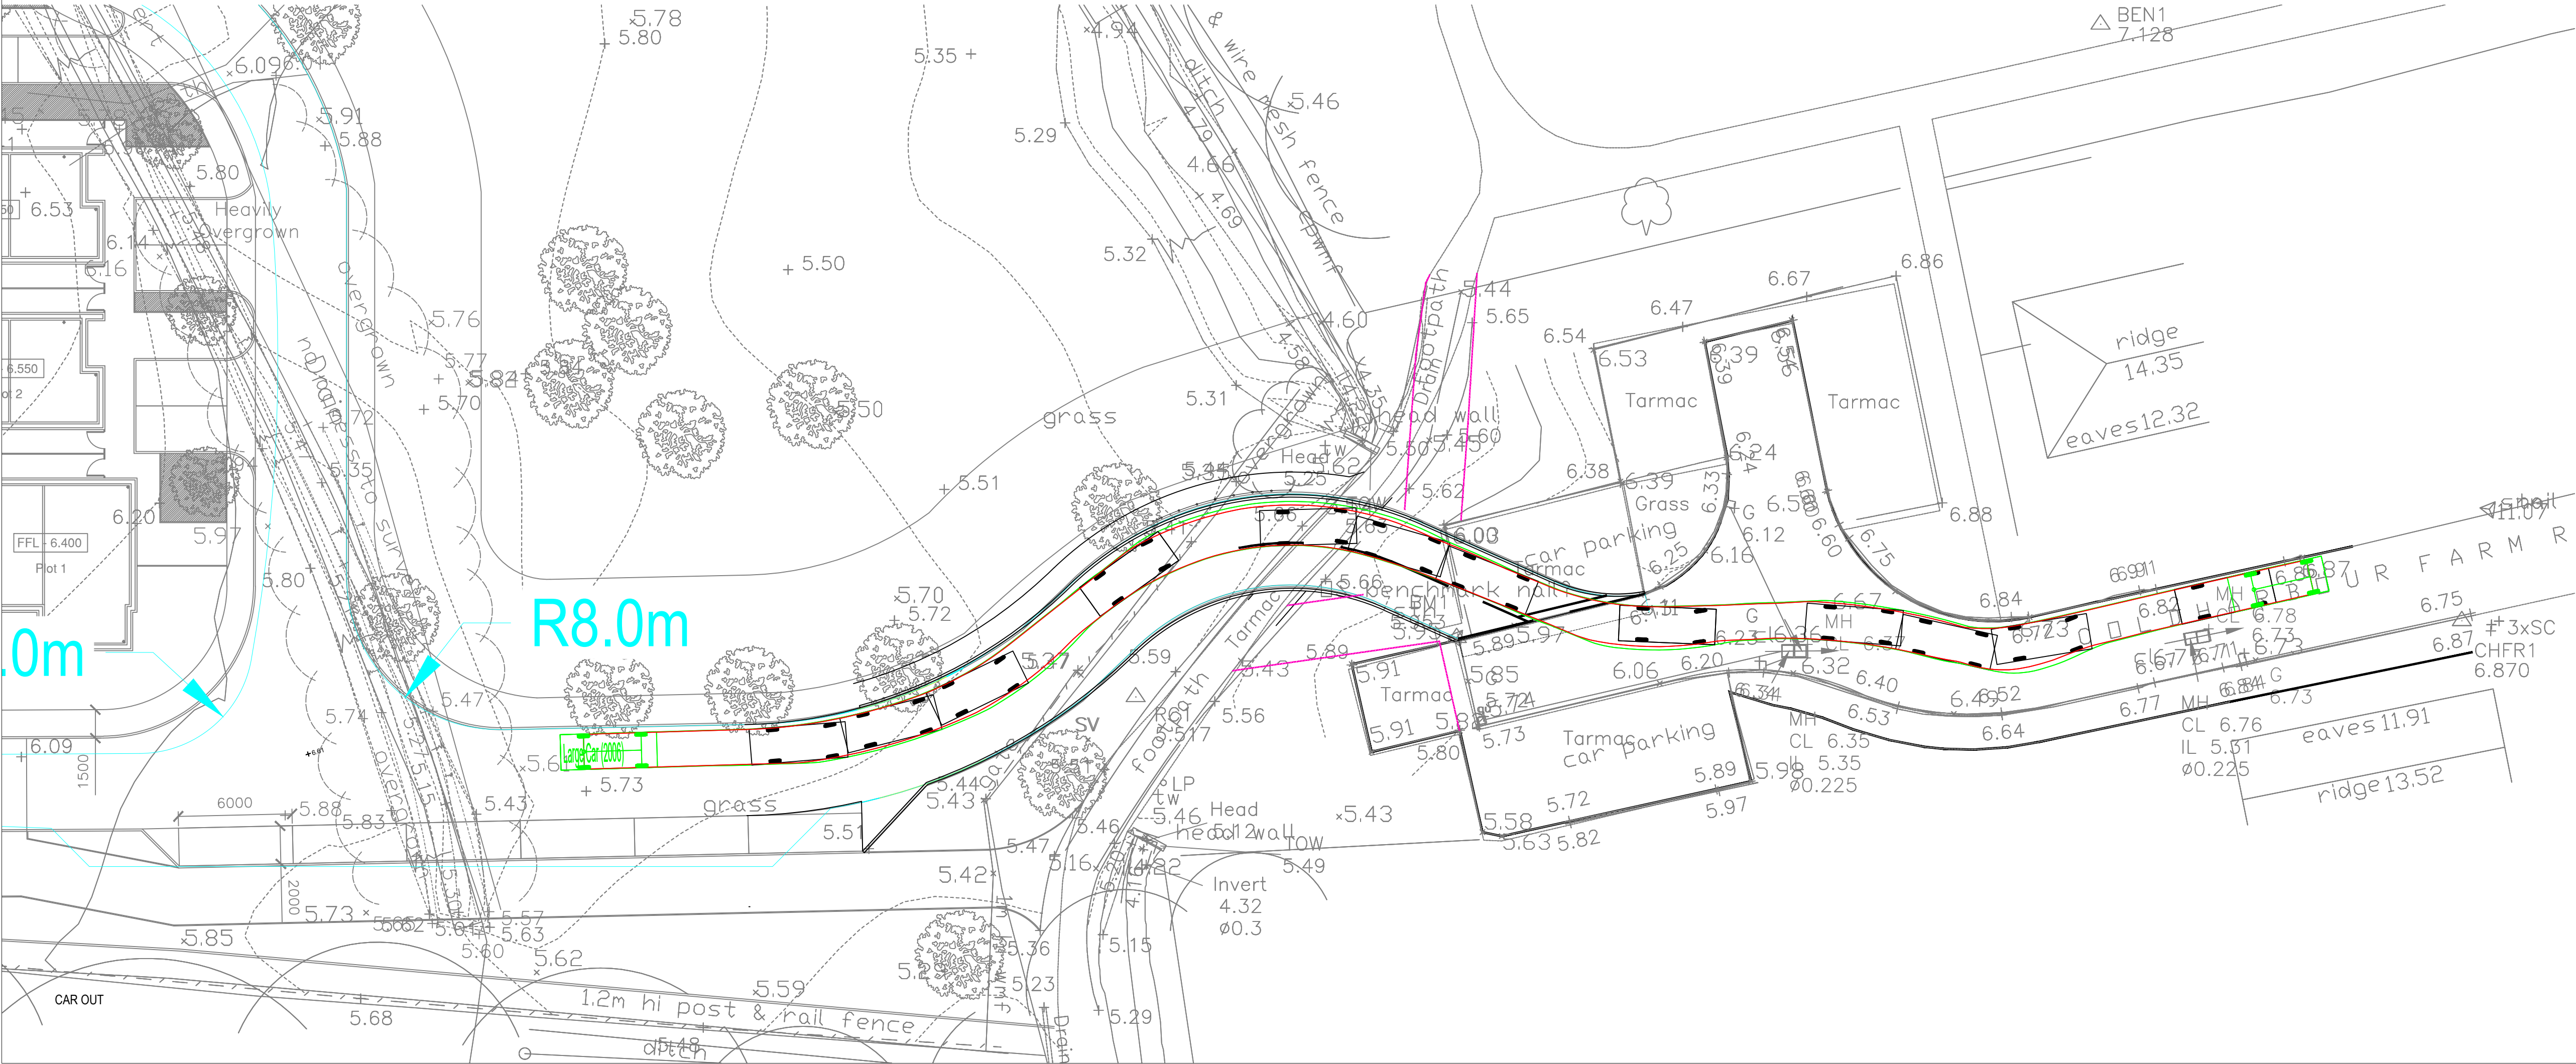

P2	15.01.26	Pedestrian crossing update	PJ	PB
P1	03.11.23	Preliminary issue	AK	RL

Rev Date Description By Apvd

PROJECT:
COLD HARBOUR FARM

TITLE:
S278 TRACKING

CLIENT:
DOSWELL PROJECT

SCALE@A1:
1:200

PROJECT REF:
23339
DRAWING No:
JUBB_XX_XX_DR_C_1203
Revision Referencing
P = Preliminary A = Approval T = Tender C = Construction

REV:
P2

Jubb