
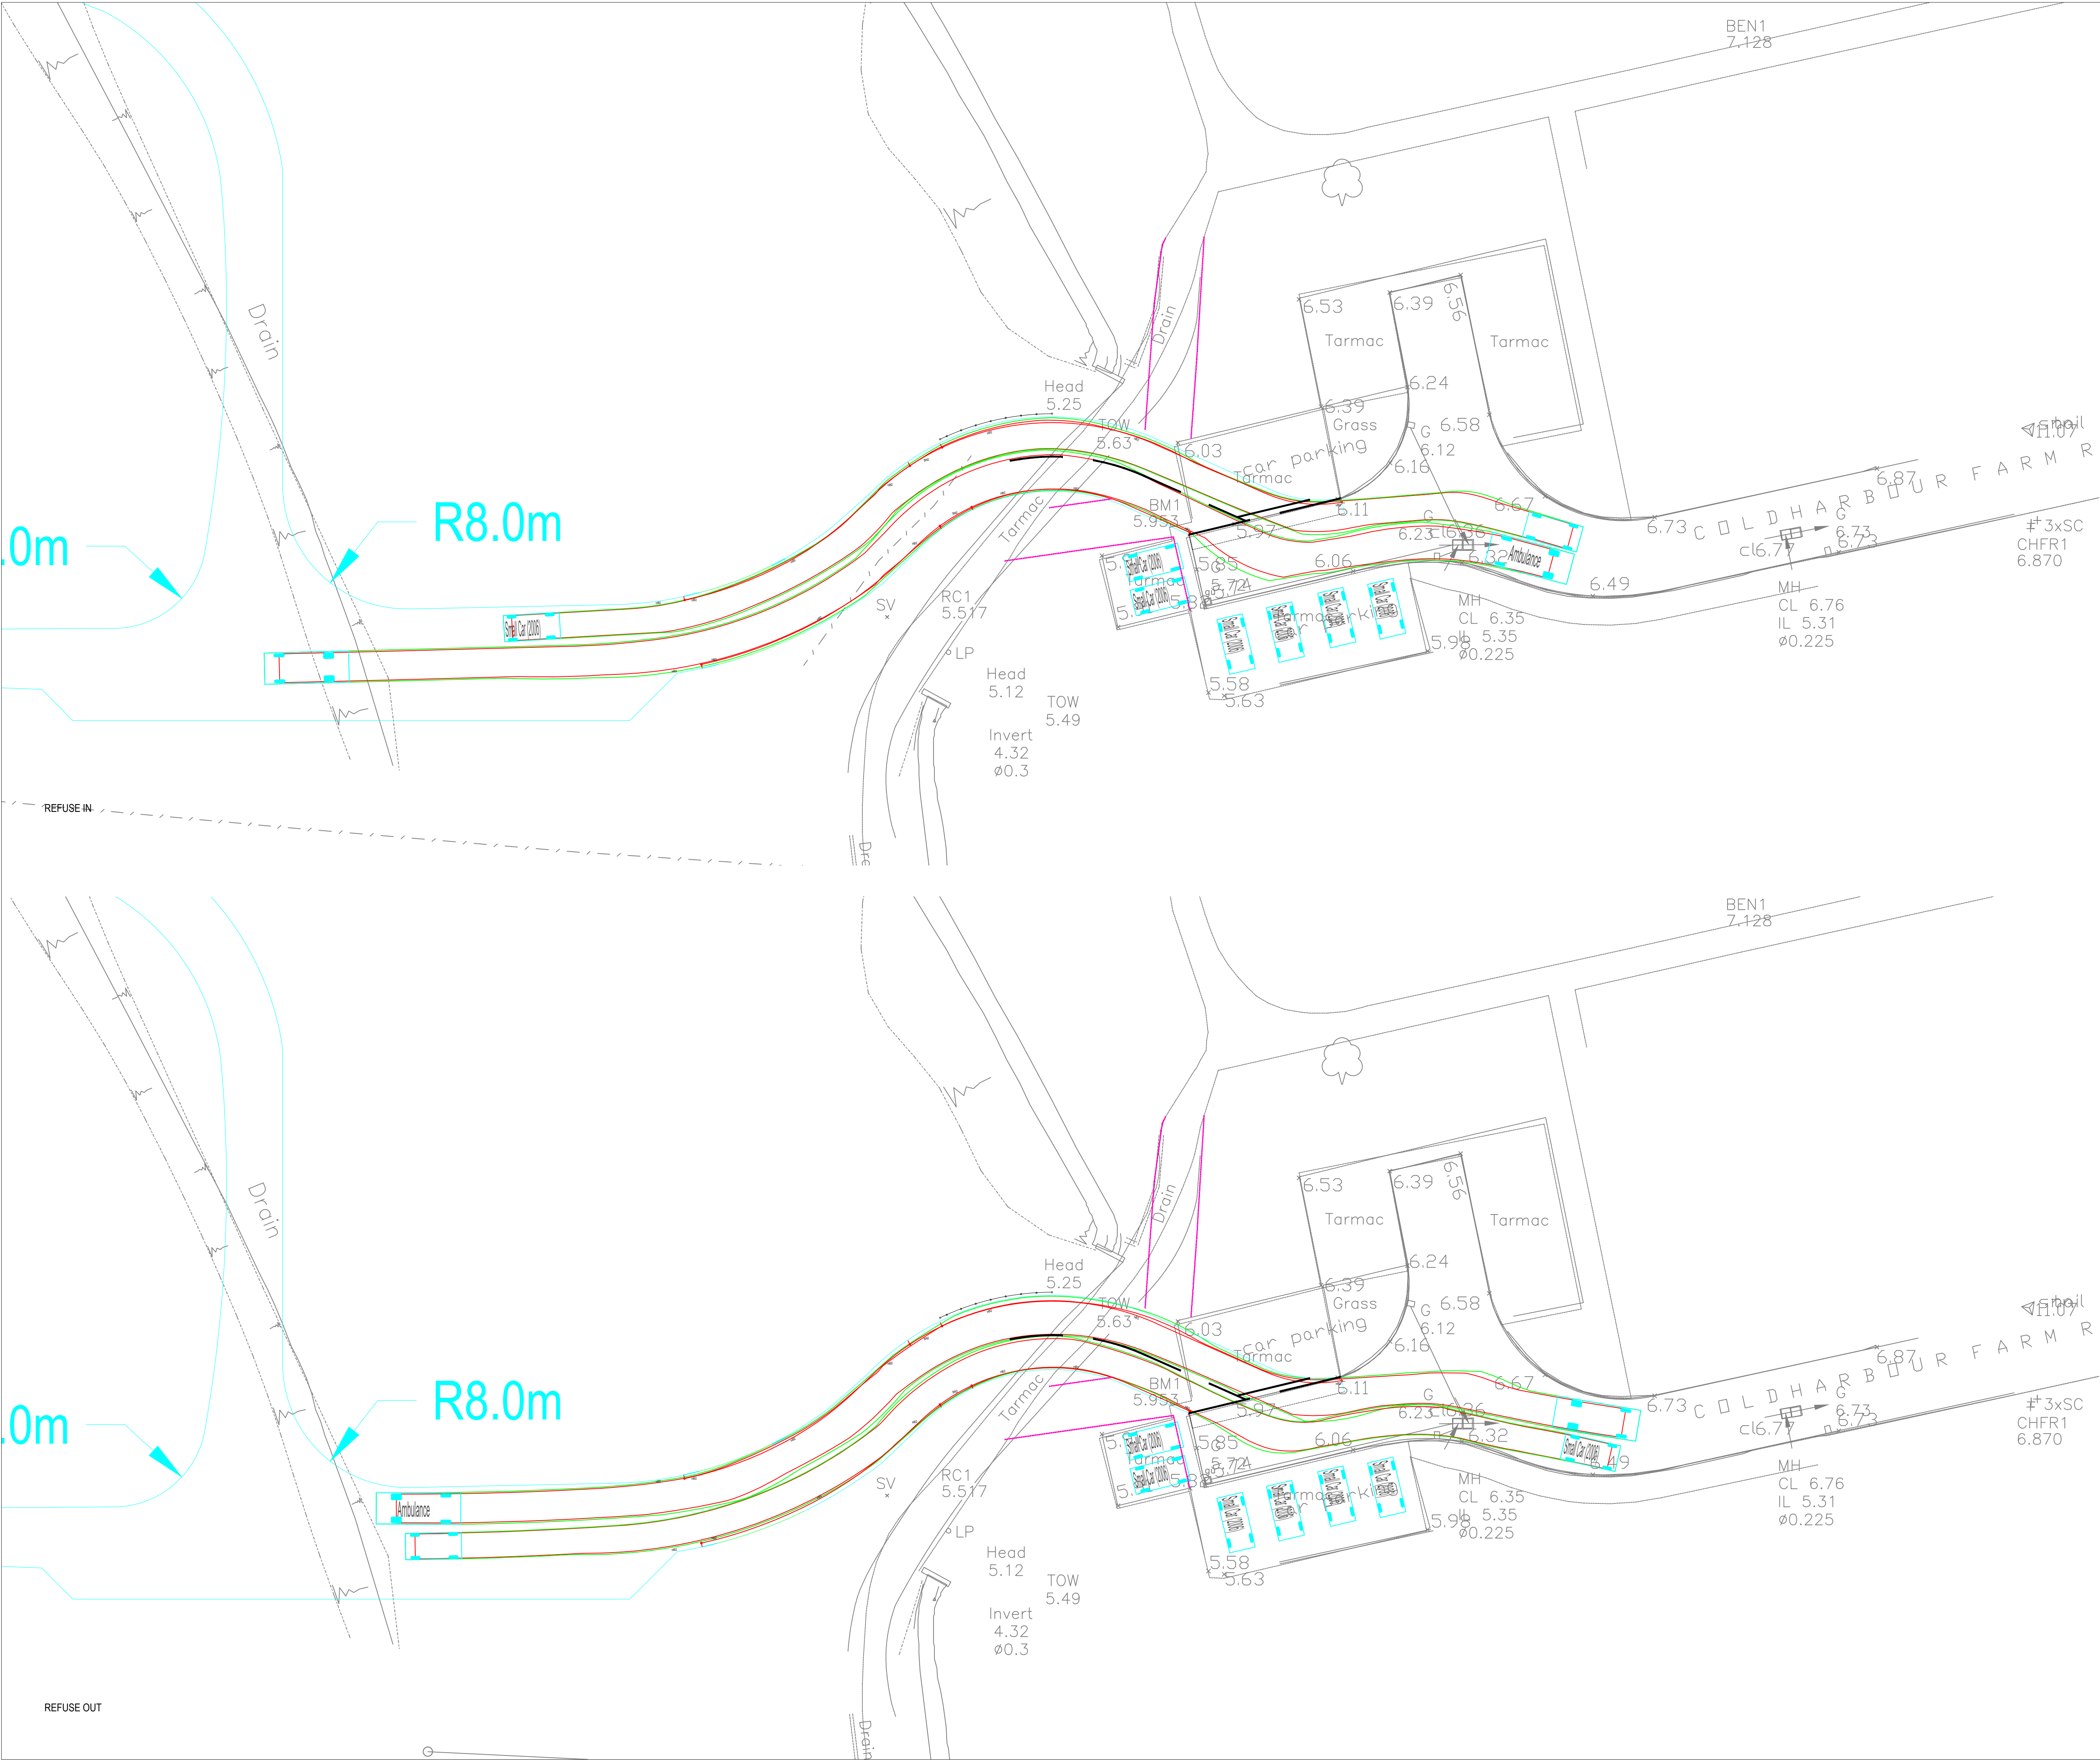


Ambulance
Overall Length 17.917ft
Overall Width 6.627ft
Overall Body Height 8.195ft
Min Body Ground Clearance 0.739ft
Track Width 6.102ft
Lock to lock time 4.00s
Kerb to Kerb Turning Radius 21.325ft

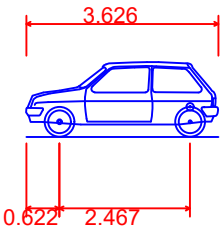

Small Car (2006)
Overall Length 3.626m
Overall Width 1.688m
Overall Body Height 1.414m
Min Body Ground Clearance 0.233m
Max Track Width 1.621m
Lock to lock time 4.00s
Kerb to Kerb Turning Radius 5.330m

C2	15/01/26	Updated to HCC comments	PJ	PB
C1	28/3/25	Construction Issue	AH	RL
P5	13/01/25	Kerbs Added	AH	RL
P4	17/12/24	Updated to HCC comments	AH	RL
P3	26/11/24	Updated to HCC comments	AH	RL
P2	2/8/24	Updated to HCC comments	AH	RL
P1	03/06/24	Preliminary Issue	AH	RL

Rev Date Description By Apvd

PROJECT:
COLD HARBOUR FARM

TITLE:
S278 TRACKING - Ambulance

CLIENT:
DOSWELL PROJECT

SCALE@A1:
1:200

PROJECT REF:
23339
DRAWING No:
JUBB_XX_XX_DR_C_1222
REV:
C2

Revision Referencing
P = Preliminary A = Approval T = Tender C = Construction

Jubb